


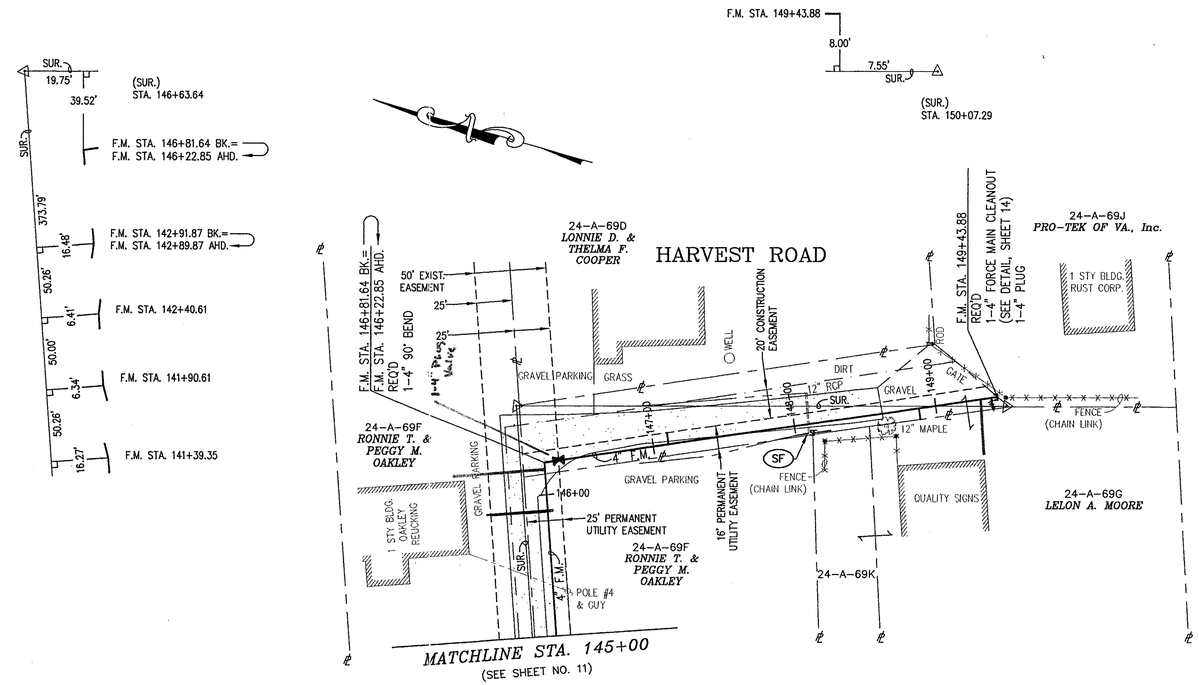


| REV. NO. | DATE | DESCRIPTION | BY |
|---|---|---|---|
| | | | |

REVISIONS

COMMONWEALTH OF VIRGINIA
TAYLOR F. TURNER, III
No. 17764
PROFESSIONAL ENGINEER
6-10-96

R. STUART ROYER & ASSOCIATES, INC.
CONSULTING ENGINEERS & SURVEYORS
RICHMOND, VIRGINIA

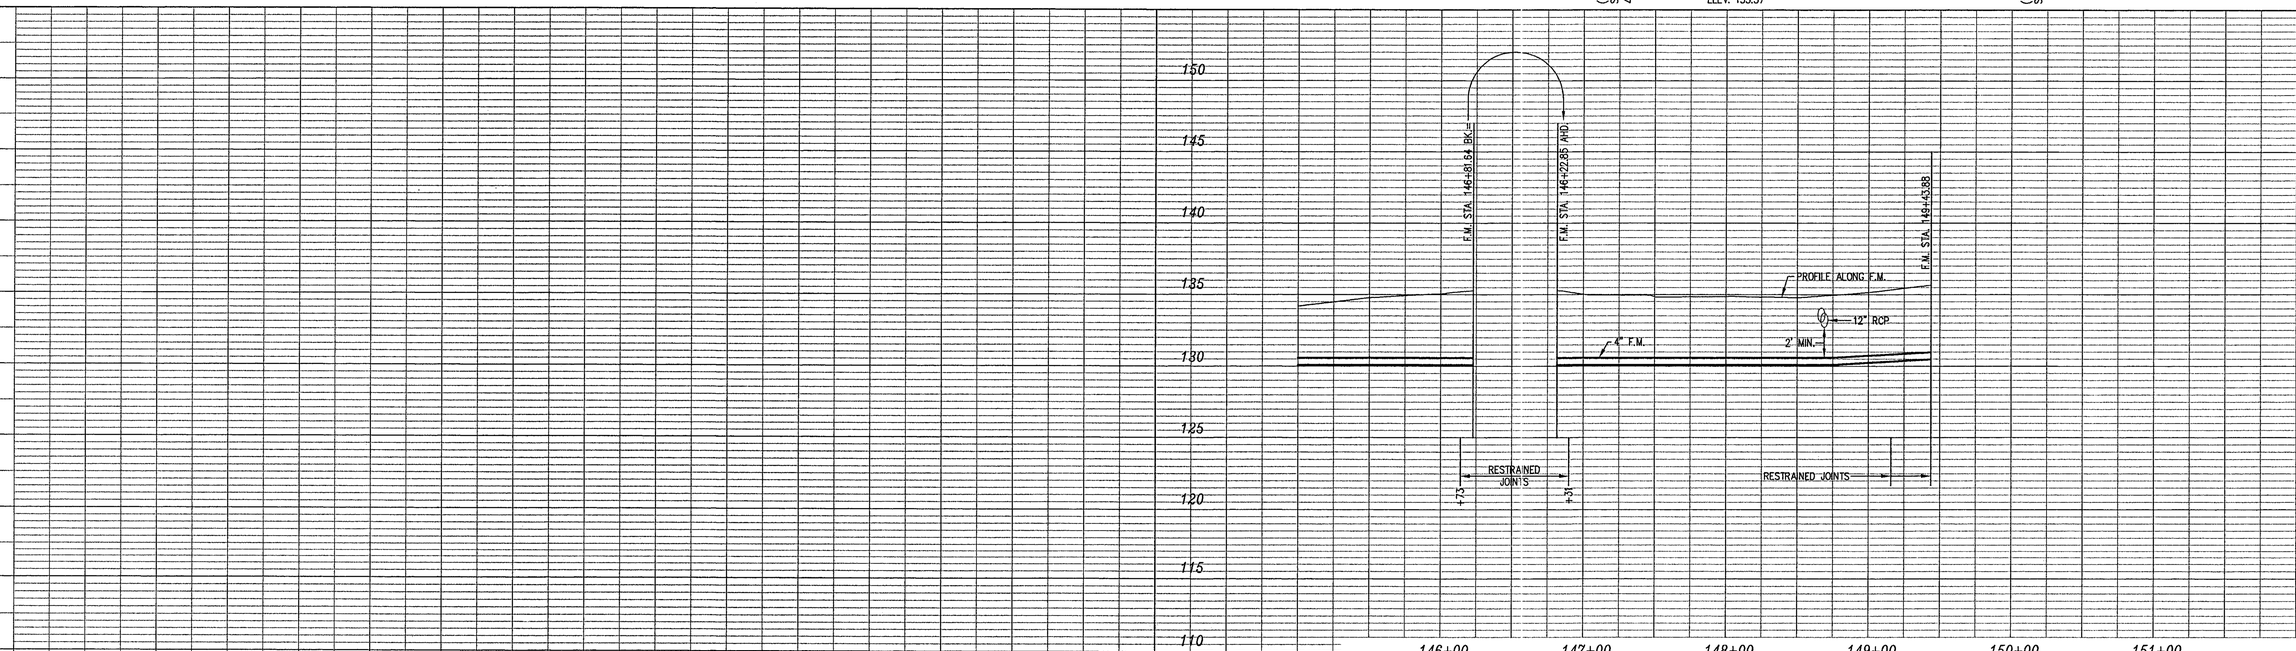COUNTY OF PRINCE GEORGE, VIRGINIA
ROUTE 156 SEWER IMPROVEMENTS

HARVEST ROAD
STA. 145+00.00 TO STA. 150+07.29

DATE: APRIL 1, 1996
SCALE: 1" = 50'
1" = 5'
DESIGNED: V.D.C.
DRAWN: L.L.S.
CHECKED: T.F.T.III

DRAWING NO.
9607

12 OF 15 SHEETS

PLAN
Surveyed:
Plotted:
NOTEBOOK Drawn:
No. 1657 Checked:
BY DATE

PROFILE
Surveyed:
Plotted:
NOTEBOOK Drawn:
No. 1657 Checked:
BY DATE

Scale: HORZ. 1=50 VERT. 1=1
Revision Date/Time: 06/10/96 11:59

File Name: 9607SHEET.DWG
Project No. 9607
Last Operator: LLS