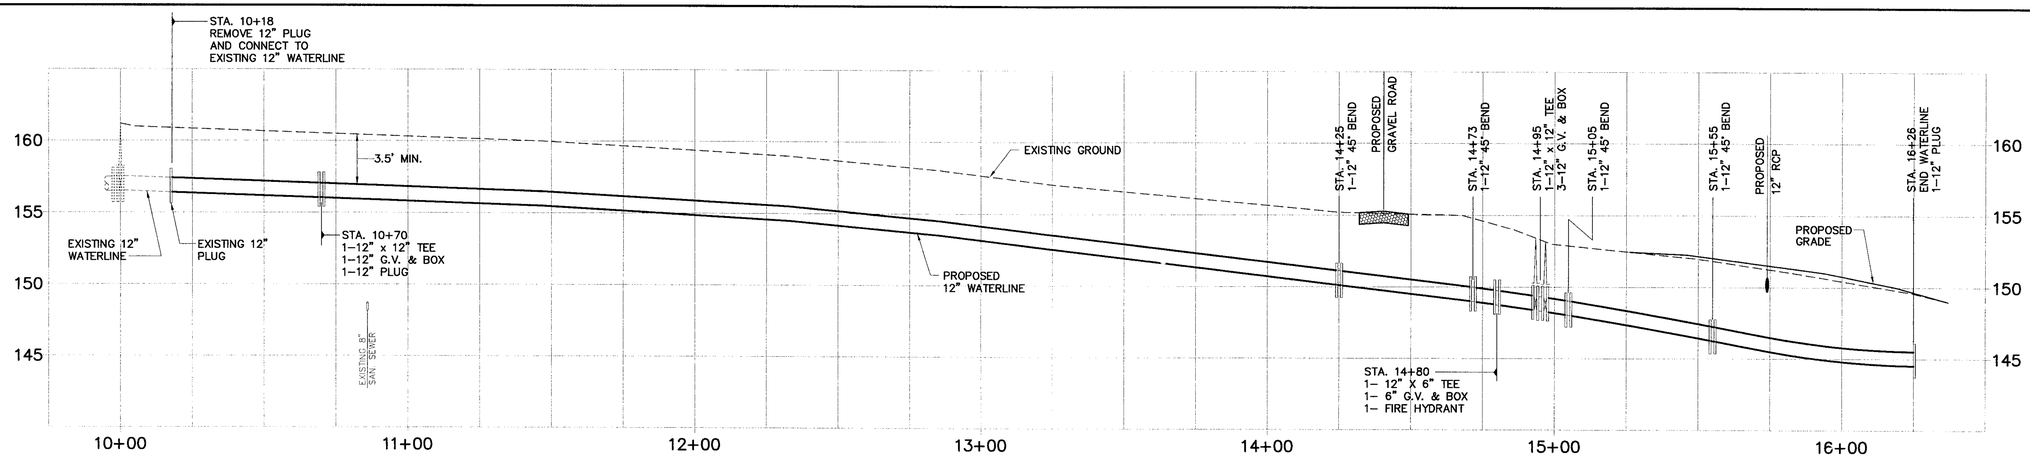

WATERLINE PROFILE

HORIZ: 1"= 25' VERT: 1"= 5'

STORM SEWER PROFILE

HORIZ: 1"= 25' VERT: 1"= 5'

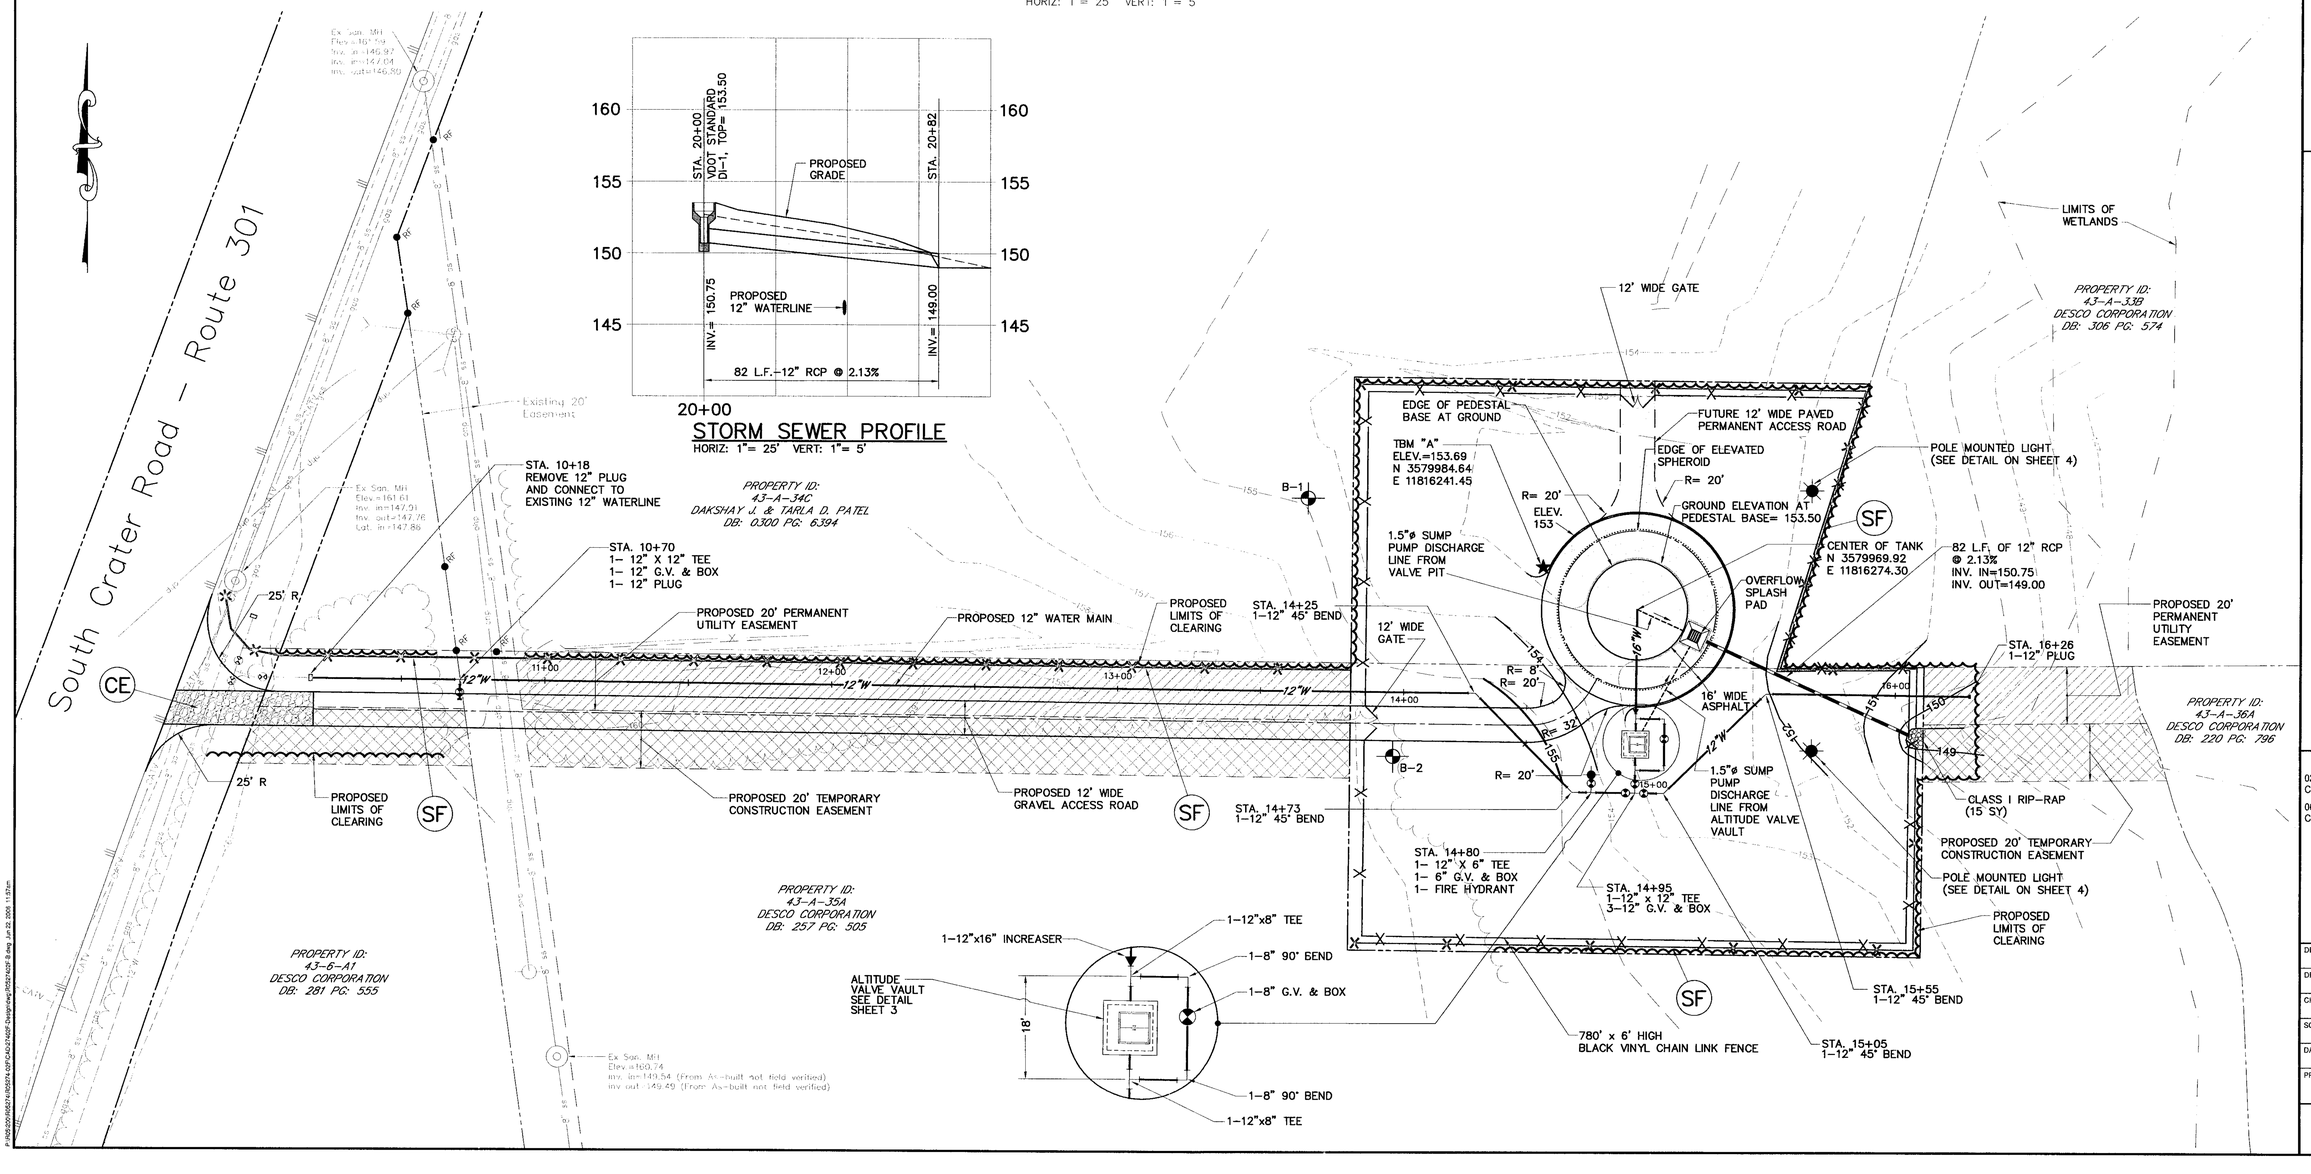

COMMONWEALTH OF VIRGINIA
MICHAEL S. HAGGERTY
No. 035201
6/5/06
PROFESSIONAL ENGINEER

Draper Aden Associates
Engineering • Surveying • Environmental Services
Blacksburg, VA
Charlottesville, VA
Hampton Roads, VA
Richmond, VA
8090 Villa Park Drive
Richmond, VA 23228
804-264-2228 Fax: 804-264-9773
www.das.com

SITE PLAN
ROUTE 301/I-95 WATER STORAGE TANK
PRINCE GEORGE COUNTY

REVISIONS

02/20/06
COUNTY / VDH COMMENTS

06/05/06
COUNTY / VDH COMMENTS

DESIGNED BY:	MSH
DRAWN BY:	JCB
CHECKED BY:	JPK
SCALE:	1"= 25'
DATE:	11/04/05
PROJECT NUMBER:	R05274-02F

2