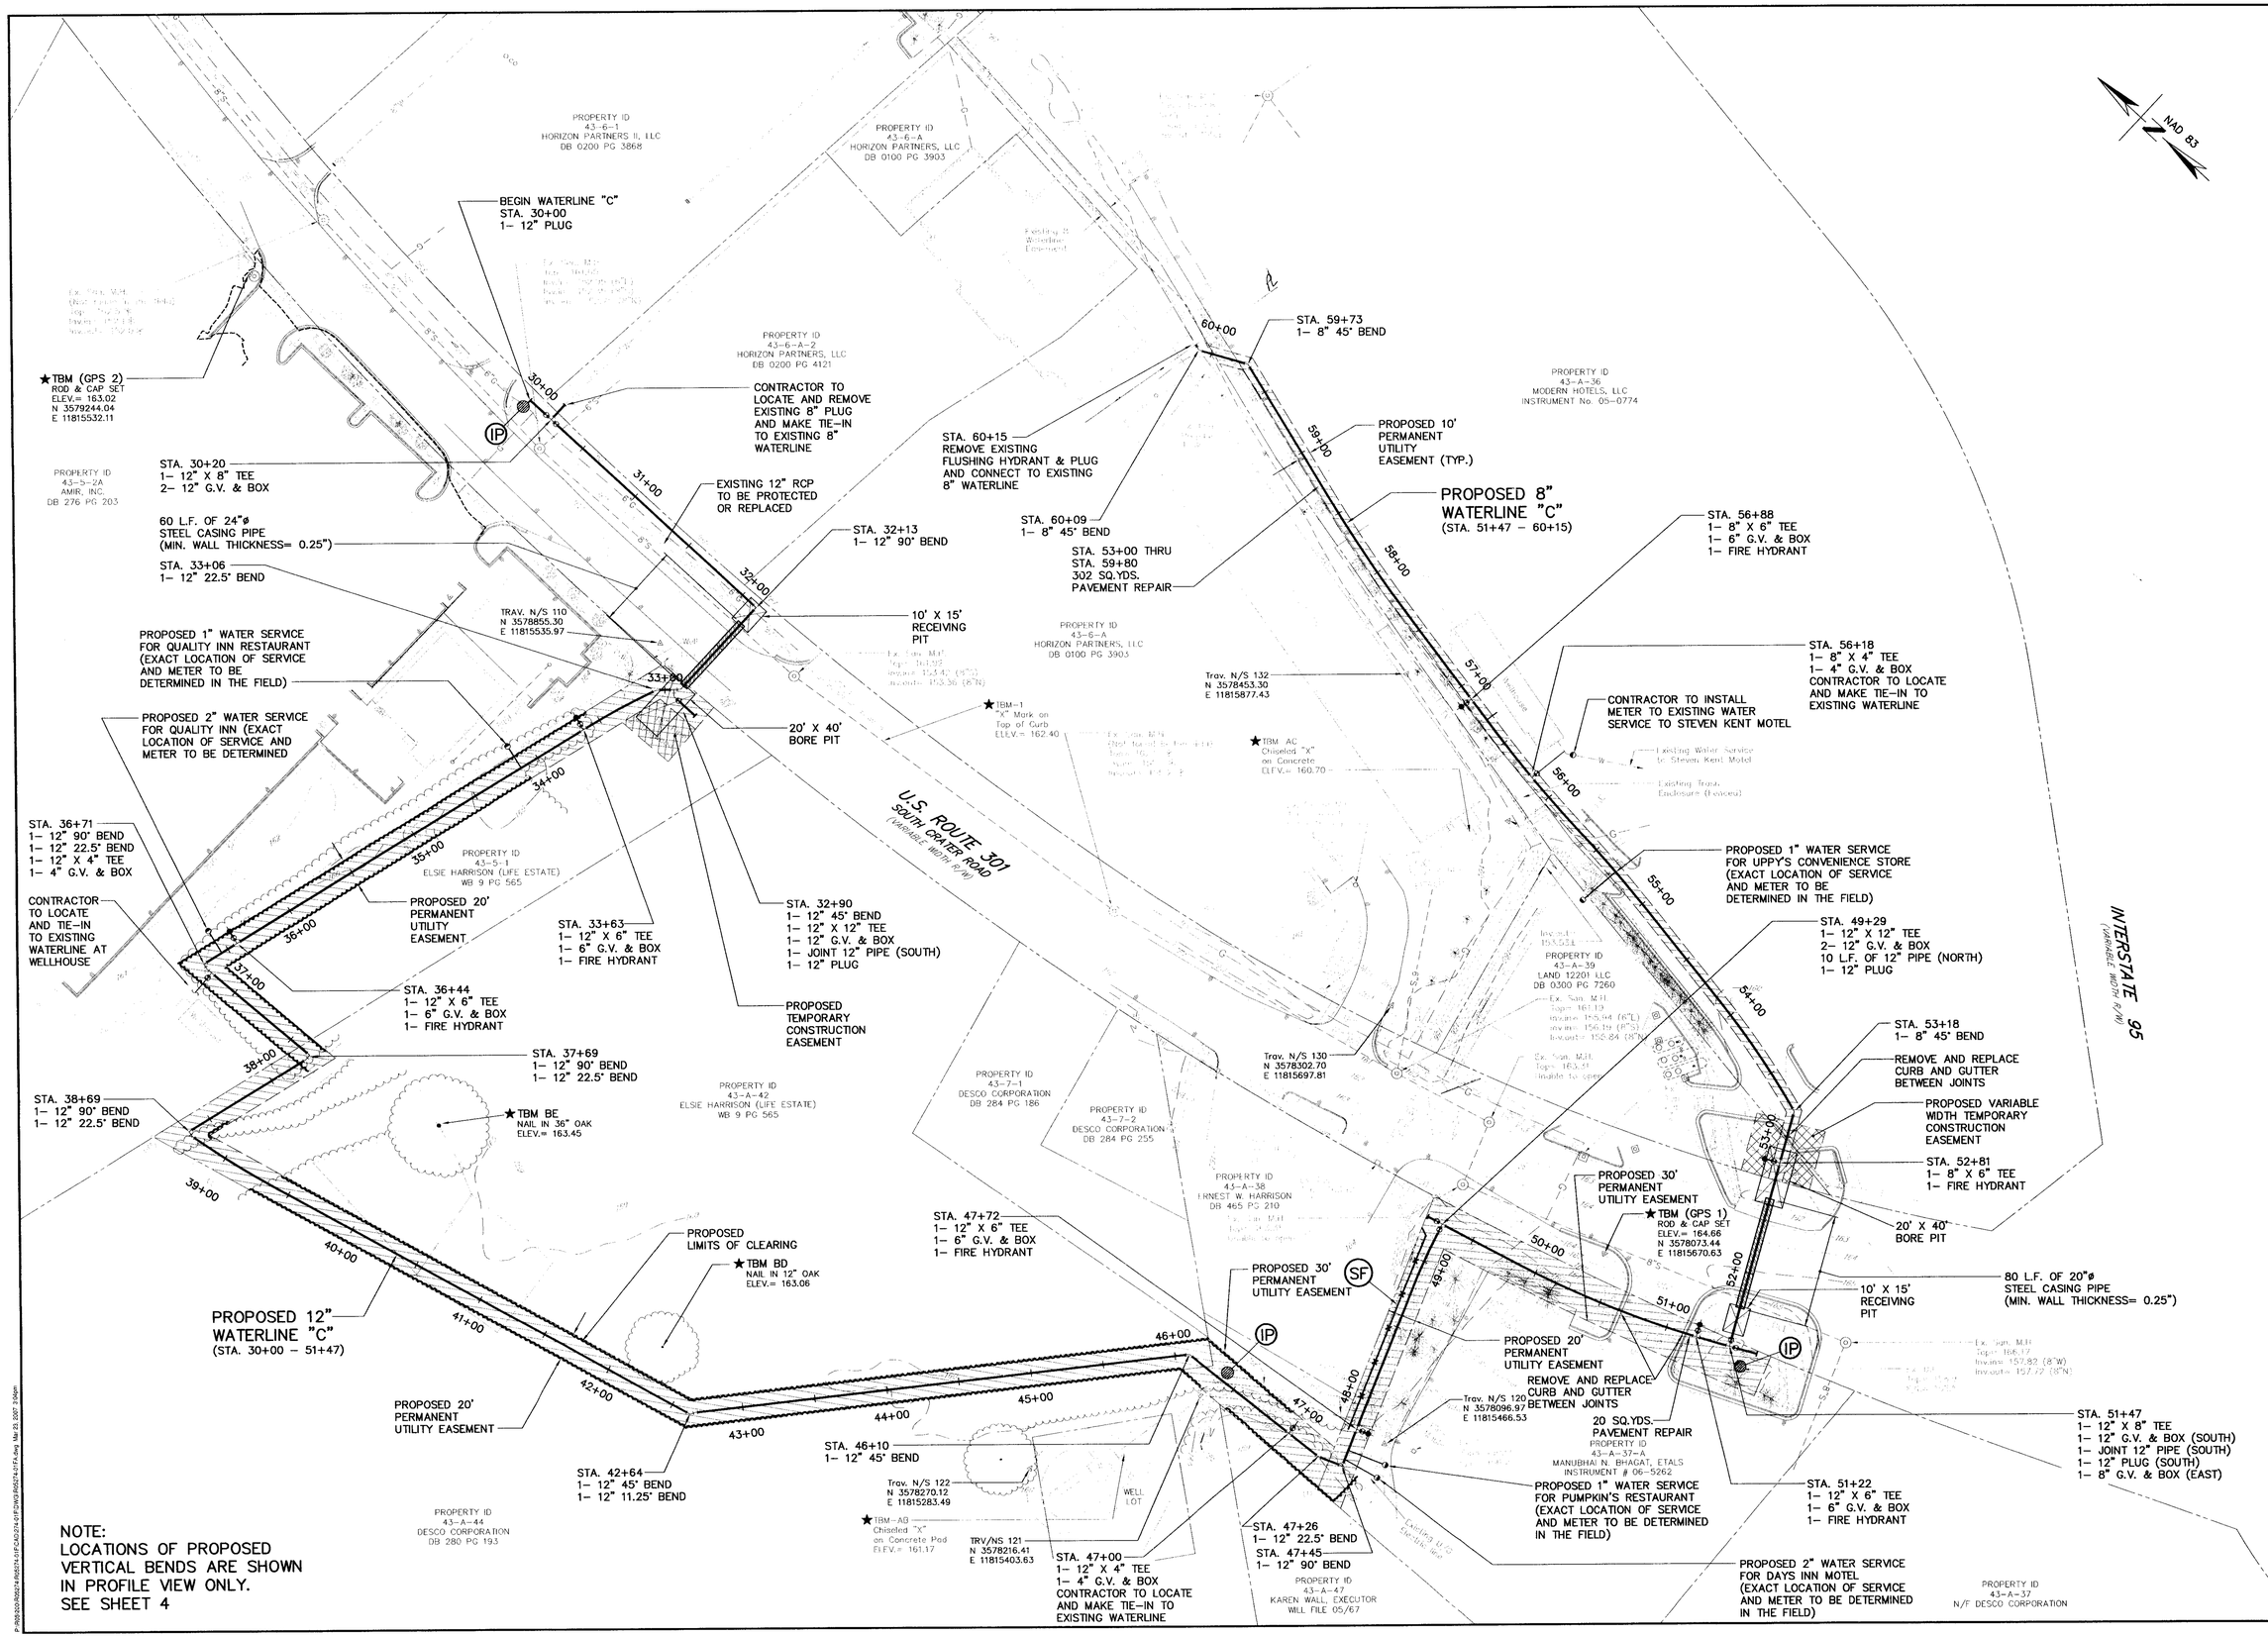

NOTE:
LOCATIONS OF PROPOSED
VERTICAL BENDS ARE SHOWN
IN PROFILE VIEW ONLY.
SEE SHEET 4

COMMONWEALTH OF VIRGINIA
MICHAEL S. HAGGERTY
No. 035201
3/30/07
PROFESSIONAL ENGINEER

Draper Aden Associates
Engineering ♦ Surveying ♦ Environmental Services

Richmond, VA
8090 Villa Park Drive
Richmond, VA 23228
804-264-2276 Fax 804-264-6173
www.daa.com

Blacksburg, VA
Charlottesville, VA
Hampton Roads, VA

PLAN- WATERLINE "C"
ROUTE 301/INTERSTATE 95 WATER SYSTEM
PRINCE GEORGE COUNTY, VIRGINIA

REVISIONS
5/26/06
PER COUNTY COMMENTS
3/13/07
EASEMENT ON TM 43-A-37-A

DESIGNED BY:	MSH
DRAWN BY:	JCC/HLJ
CHECKED BY:	JPK
SCALE:	HORZ. 1"= 50' VERT. 1"= 5'
DATE:	03/01/06
PROJECT NUMBER:	R05274-01F

3