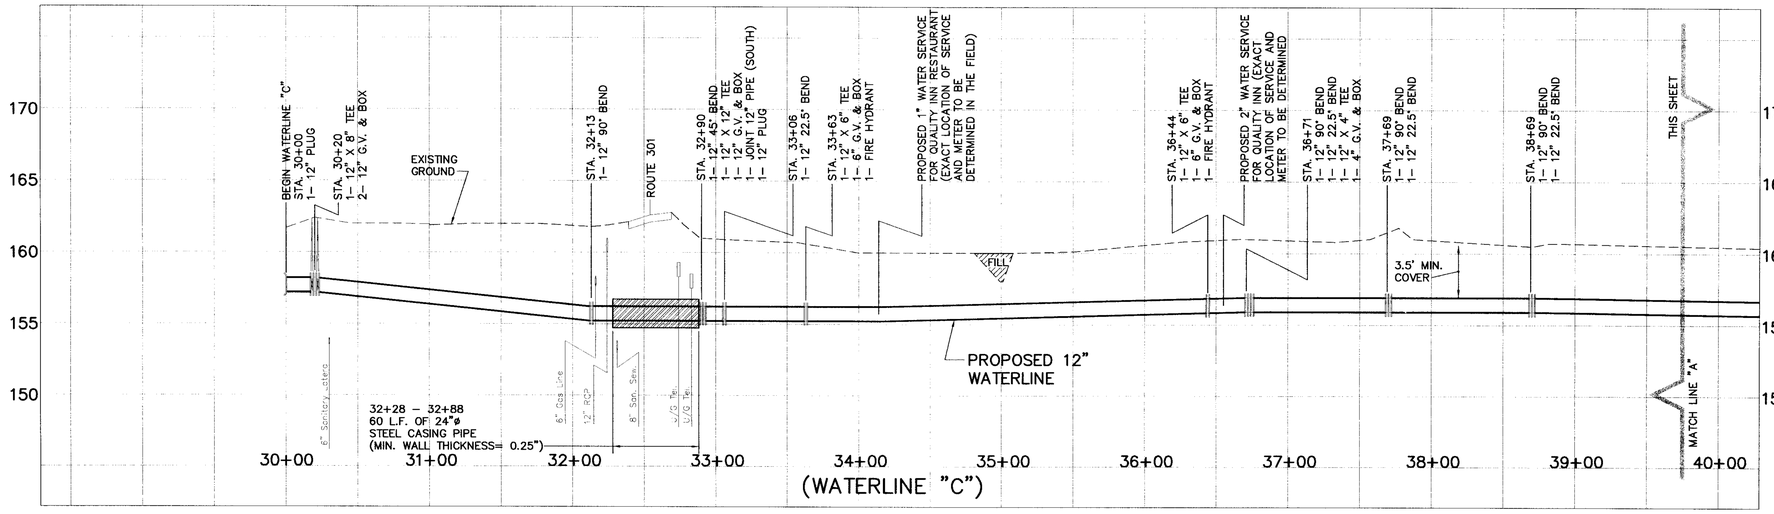

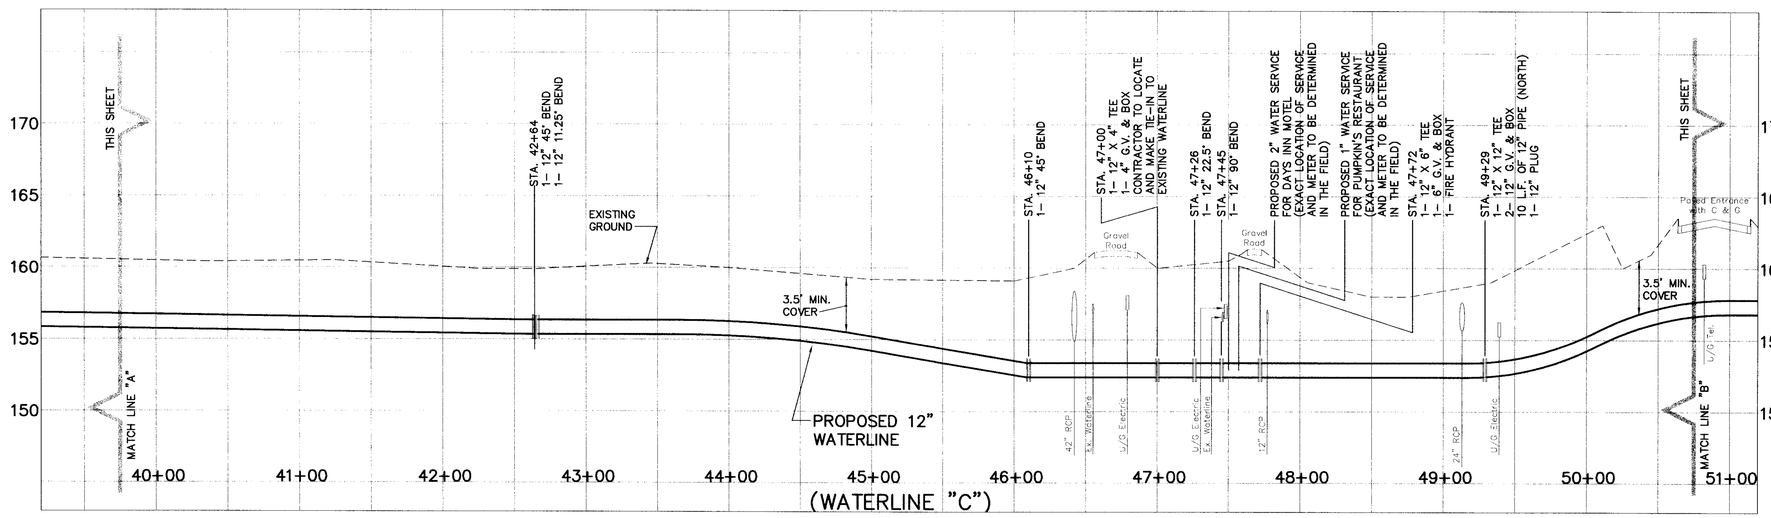

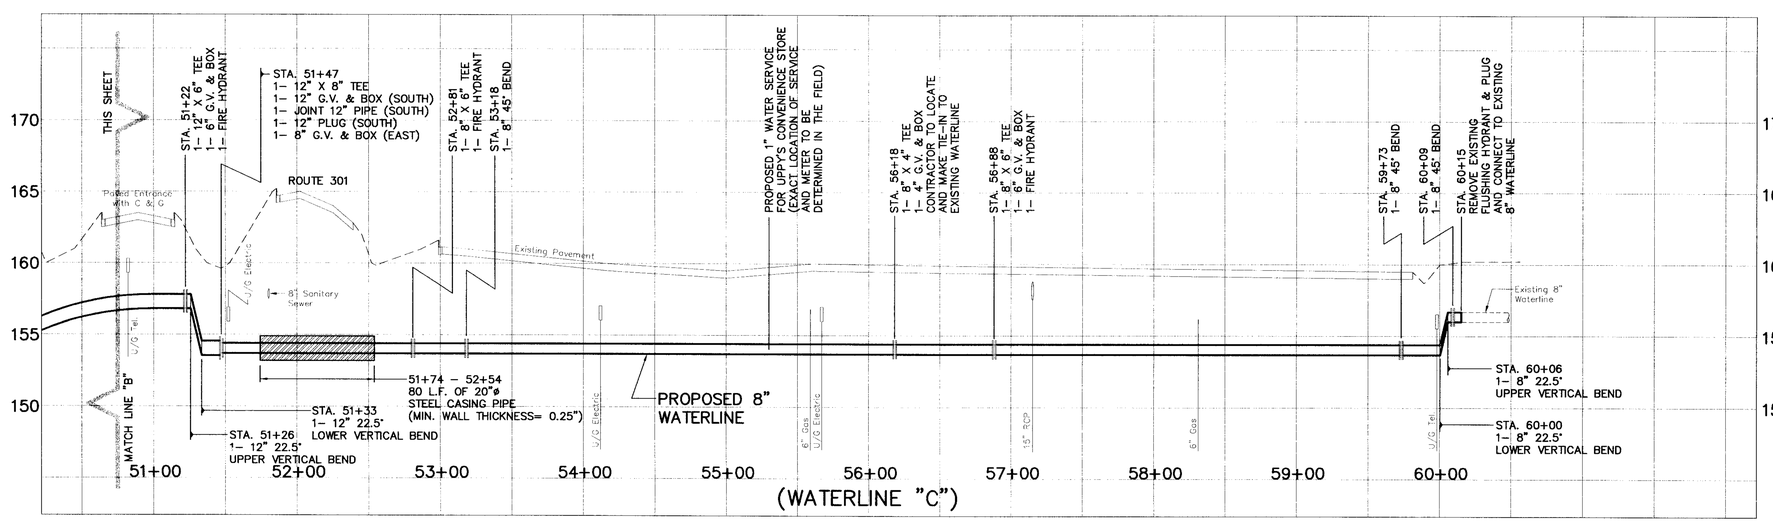

COMMONWEALTH OF VIRGINIA
MICHAEL S. HAGGERTY
No. 035201
3/13/07
PROFESSIONAL ENGINEER

Draper Aden Associates
Engineering • Surveying • Environmental Services
Richmond, VA
8090 Villa Park Drive
Richmond, VA 23228
804-264-2229 Fax: 804-264-8773
www.dae.com
Blacksburg, VA
Charlottesville, VA
Hampton Roads, VA

PROFILE- WATERLINE "C"
ROUTE 301/INTERSTATE 95 WATER SYSTEM
PRINCE GEORGE COUNTY, VIRGINIA

REVISIONS
5/26/06
PER COUNTY COMMENTS
3/13/07
EASEMENT ON TM 43-A-37-A

DESIGNED BY:	MSH
DRAWN BY:	JCC/HLJ
CHECKED BY:	JPK
SCALE:	HORZ. 1"= 50' VERT. 1"= 5'
DATE:	03/01/06
PROJECT NUMBER:	R05274-01F

P:\R05200-R05274-R05274-01F\CAD\274-01F\DWG\R05274-01FA.dwg, Apr 02, 2007 10:08am