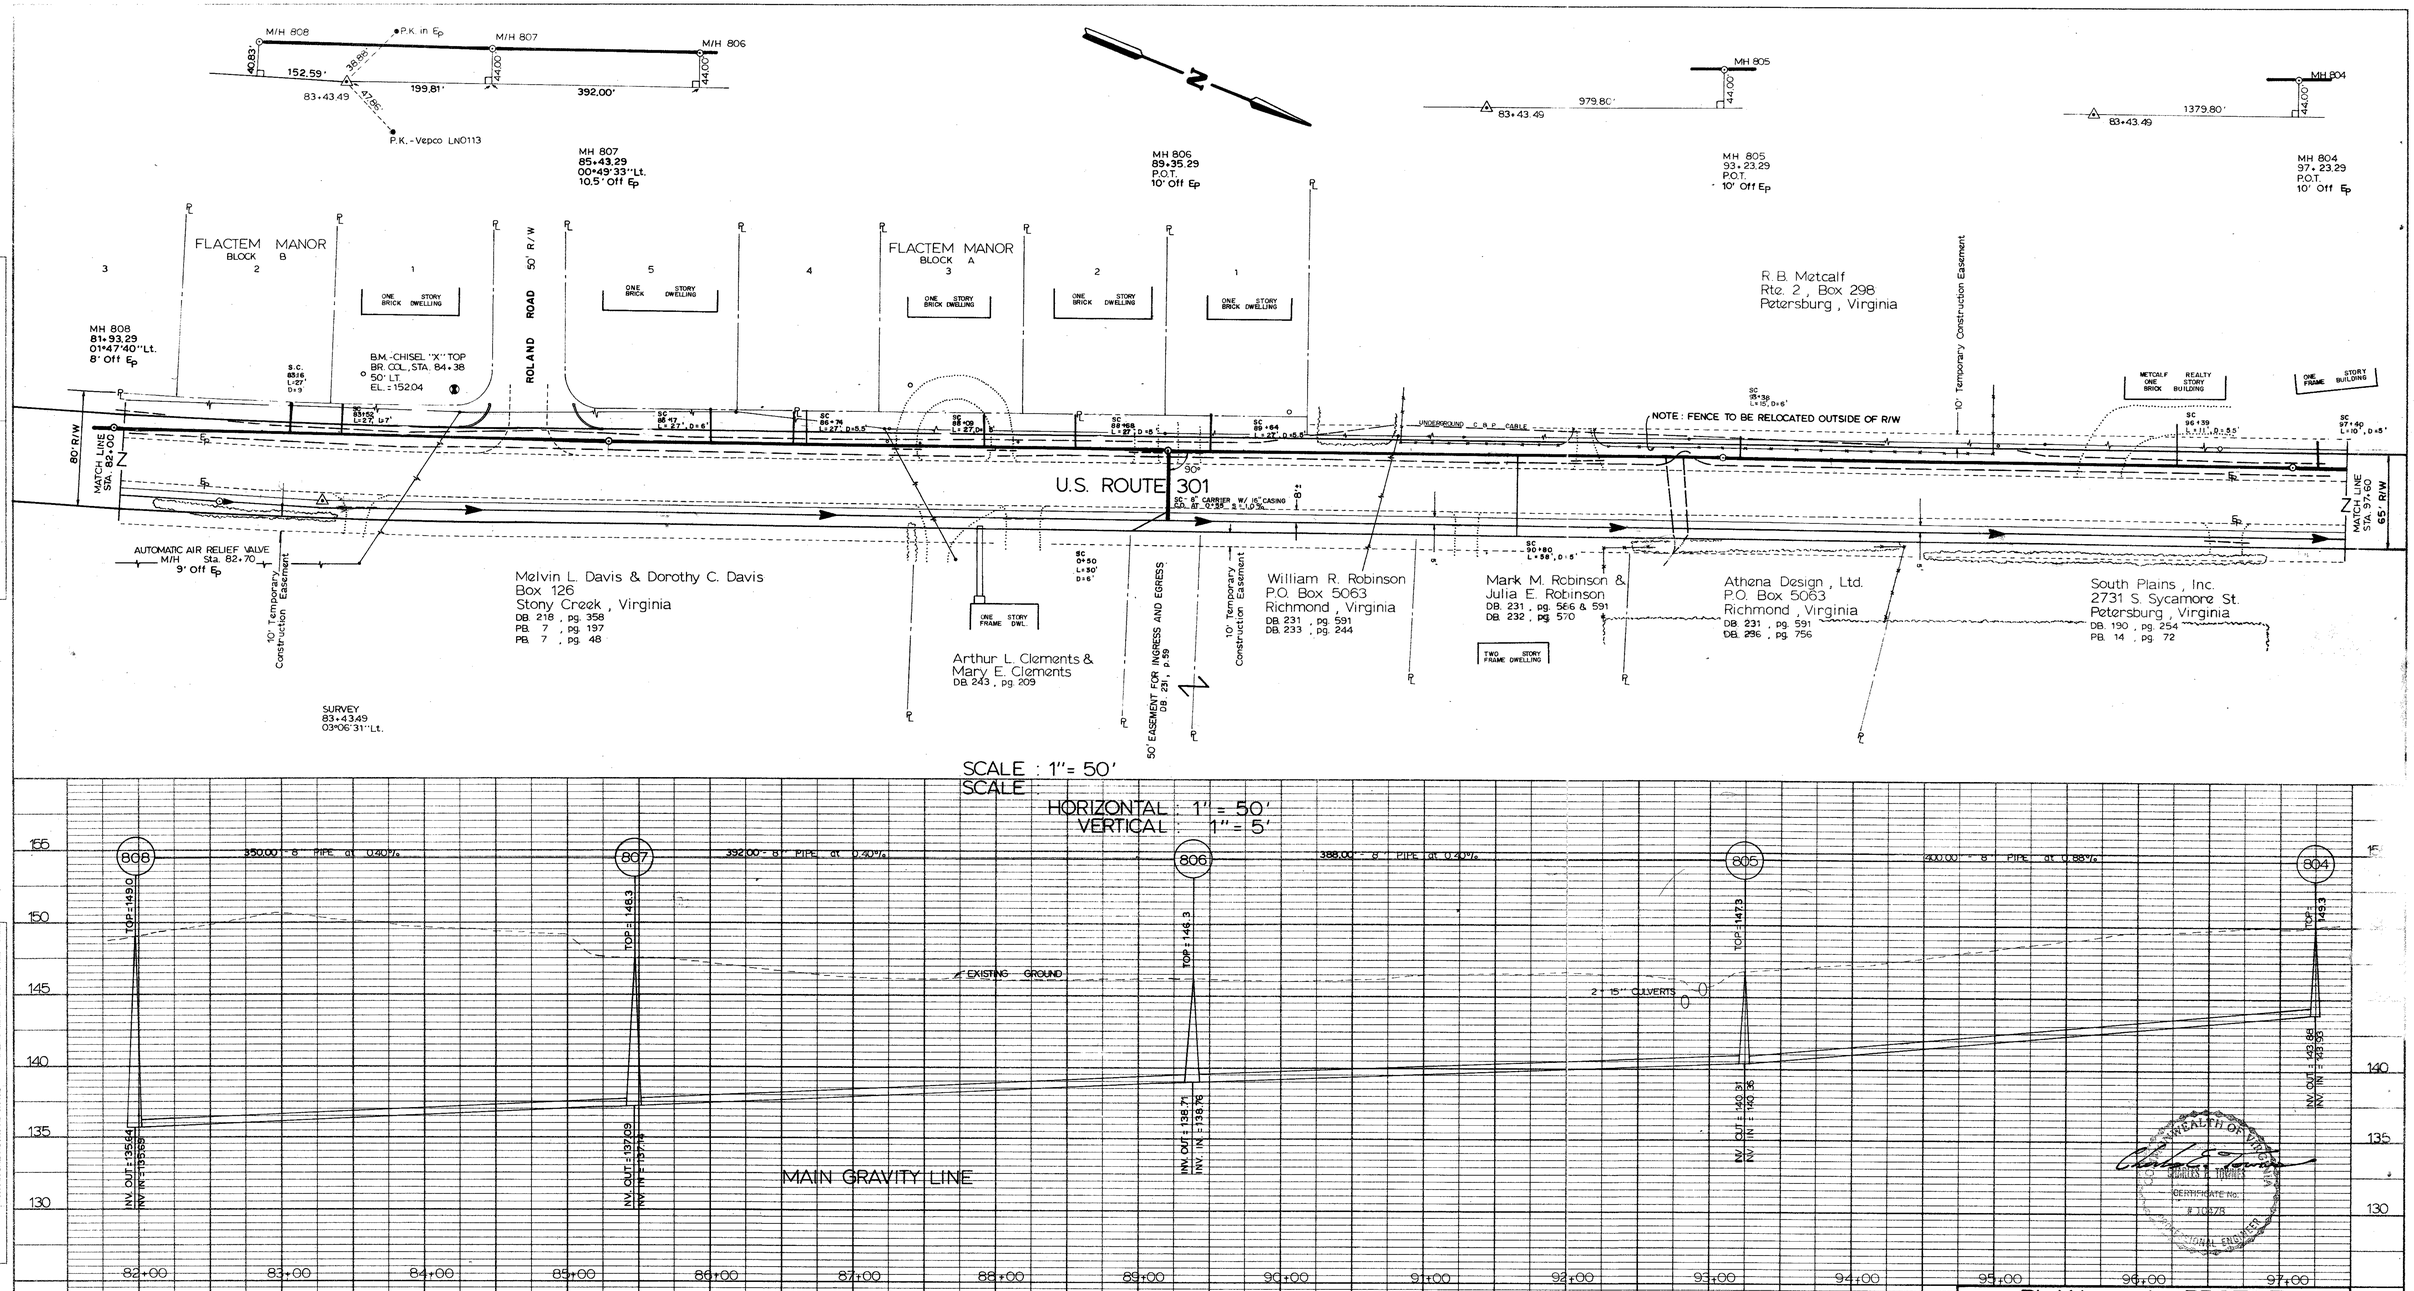

PLAN
SURVEYED
PLOTTED
NOTE BOOK ALIGNMENT CHECKED
RIGHT OF WAY CHECKED
No.
DATE
BY

PROFILE
SURVEYED
PLOTTED
NOTE BOOK GRADES CHECKED
NATURAL GROUND
STRUCTURE NOTATIONS CHKD
No.
DATE

PLAN and PROFILE

U.S. ROUTE # 301 TRUNK SEWER

SCALE: AS SHOWN	APPROVED BY:	DRAWN BY KGG
DATE: 05/16/79		REVISED

RIVES DISTRICT
PRINCE GEORGE COUNTY, VIRGINIA

CHARLES C. TOWNES & ASSOCIATES
CIVIL ENGINEERS, PLANNERS, LAND SURVEYORS
COLONIAL HEIGHTS, VIRGINIA

DRAWING NUMBER

PLATE 1 - PLAN - PROFILE - F.A.S.
CLEARPRINT PAPER CO., S.F. CAL.
NO. 1000H-1

REVISED - 11-20-79 - ADD DISTANCES OFF Ep TO M/H LOCATIONS
RELOCATE M/H 806→808
REVISE LOCATION SKETCH AT 83+43.49
ADD R/W WIDTHS
LABEL U.S. RTE 301

REVISED 12-5-79 - FENCE RELOCATION NOTE
TOP M/H 809→807

REVISED 05-19-80 ADD 8" SERVICE TO ROBINSON
DELETE 6" SERVICE BETWEEN
M/H 806→807 TO CLEMENTS

Sheet 10