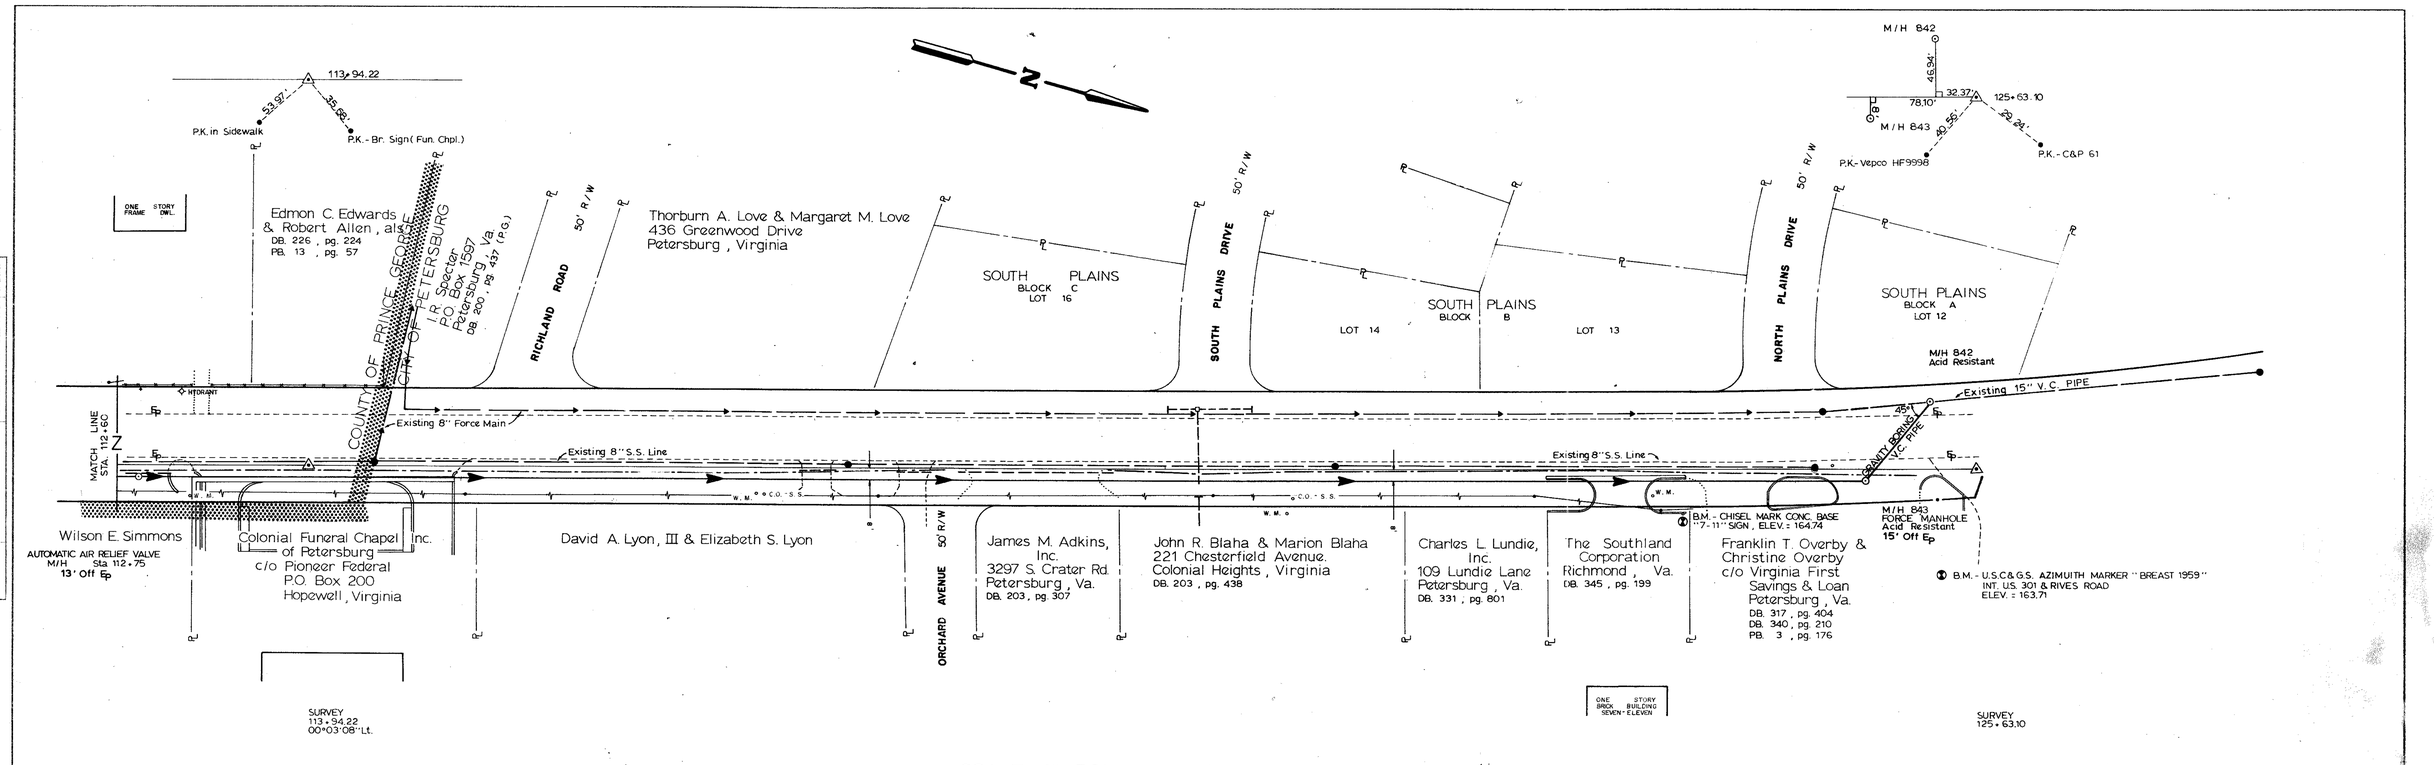

SCALE : 1" = 50'

SCALE :
HORIZONTAL :
VERTICAL :

PLAN and PROFILE

U. S. ROUTE # 301 TRUNK SEWER

SCALE: AS SHOWN	APPROVED BY:	DRAWN BY KGG
DATE: 05/16/79		REVISED

RIVES DISTRICT
PRINCE GEORGE COUNTY, VIRGINIA

CHARLES C. TOWNES & ASSOCIATES
CIVIL ENGINEERS, PLANNERS, LAND SURVEYORS
COLONIAL HEIGHTS, VIRGINIA

DRAWING NUMBER

COMMONWEALTH OF VIRGINIA
CHARLES C. TOWNES
CERTIFICATE No. # 13478
PROFESSIONAL ENGINEER

PLAN
NOTE BOOK
NO.
SURVEYED
PLOTTED
ALIGNMENT CHECKED
BY OF PLAN CHECKED
BY
DATE

PROFILE
NOTE BOOK
NO.
PLOTTED
GRADES CHECKED
ALIGNMENT
STRUCTURE NOTATNS CHK'D
BY
DATE

PLATE 1 - PLAN - PROFILE - F.A.S.
CLEARPRINT PAPER CO., S.F. CAL.
NO. 1000H-1

REVISED 11-20-79 - ADD Ep DISTANCES FOR AIR RELIEF M/H & M/H 843

REVISED 12-11-79 - RELOCATE M/H 842

Sheet 12