SCALE:
HORIZONTAL: 1" = 50'
VERTICAL: 1" = 5'

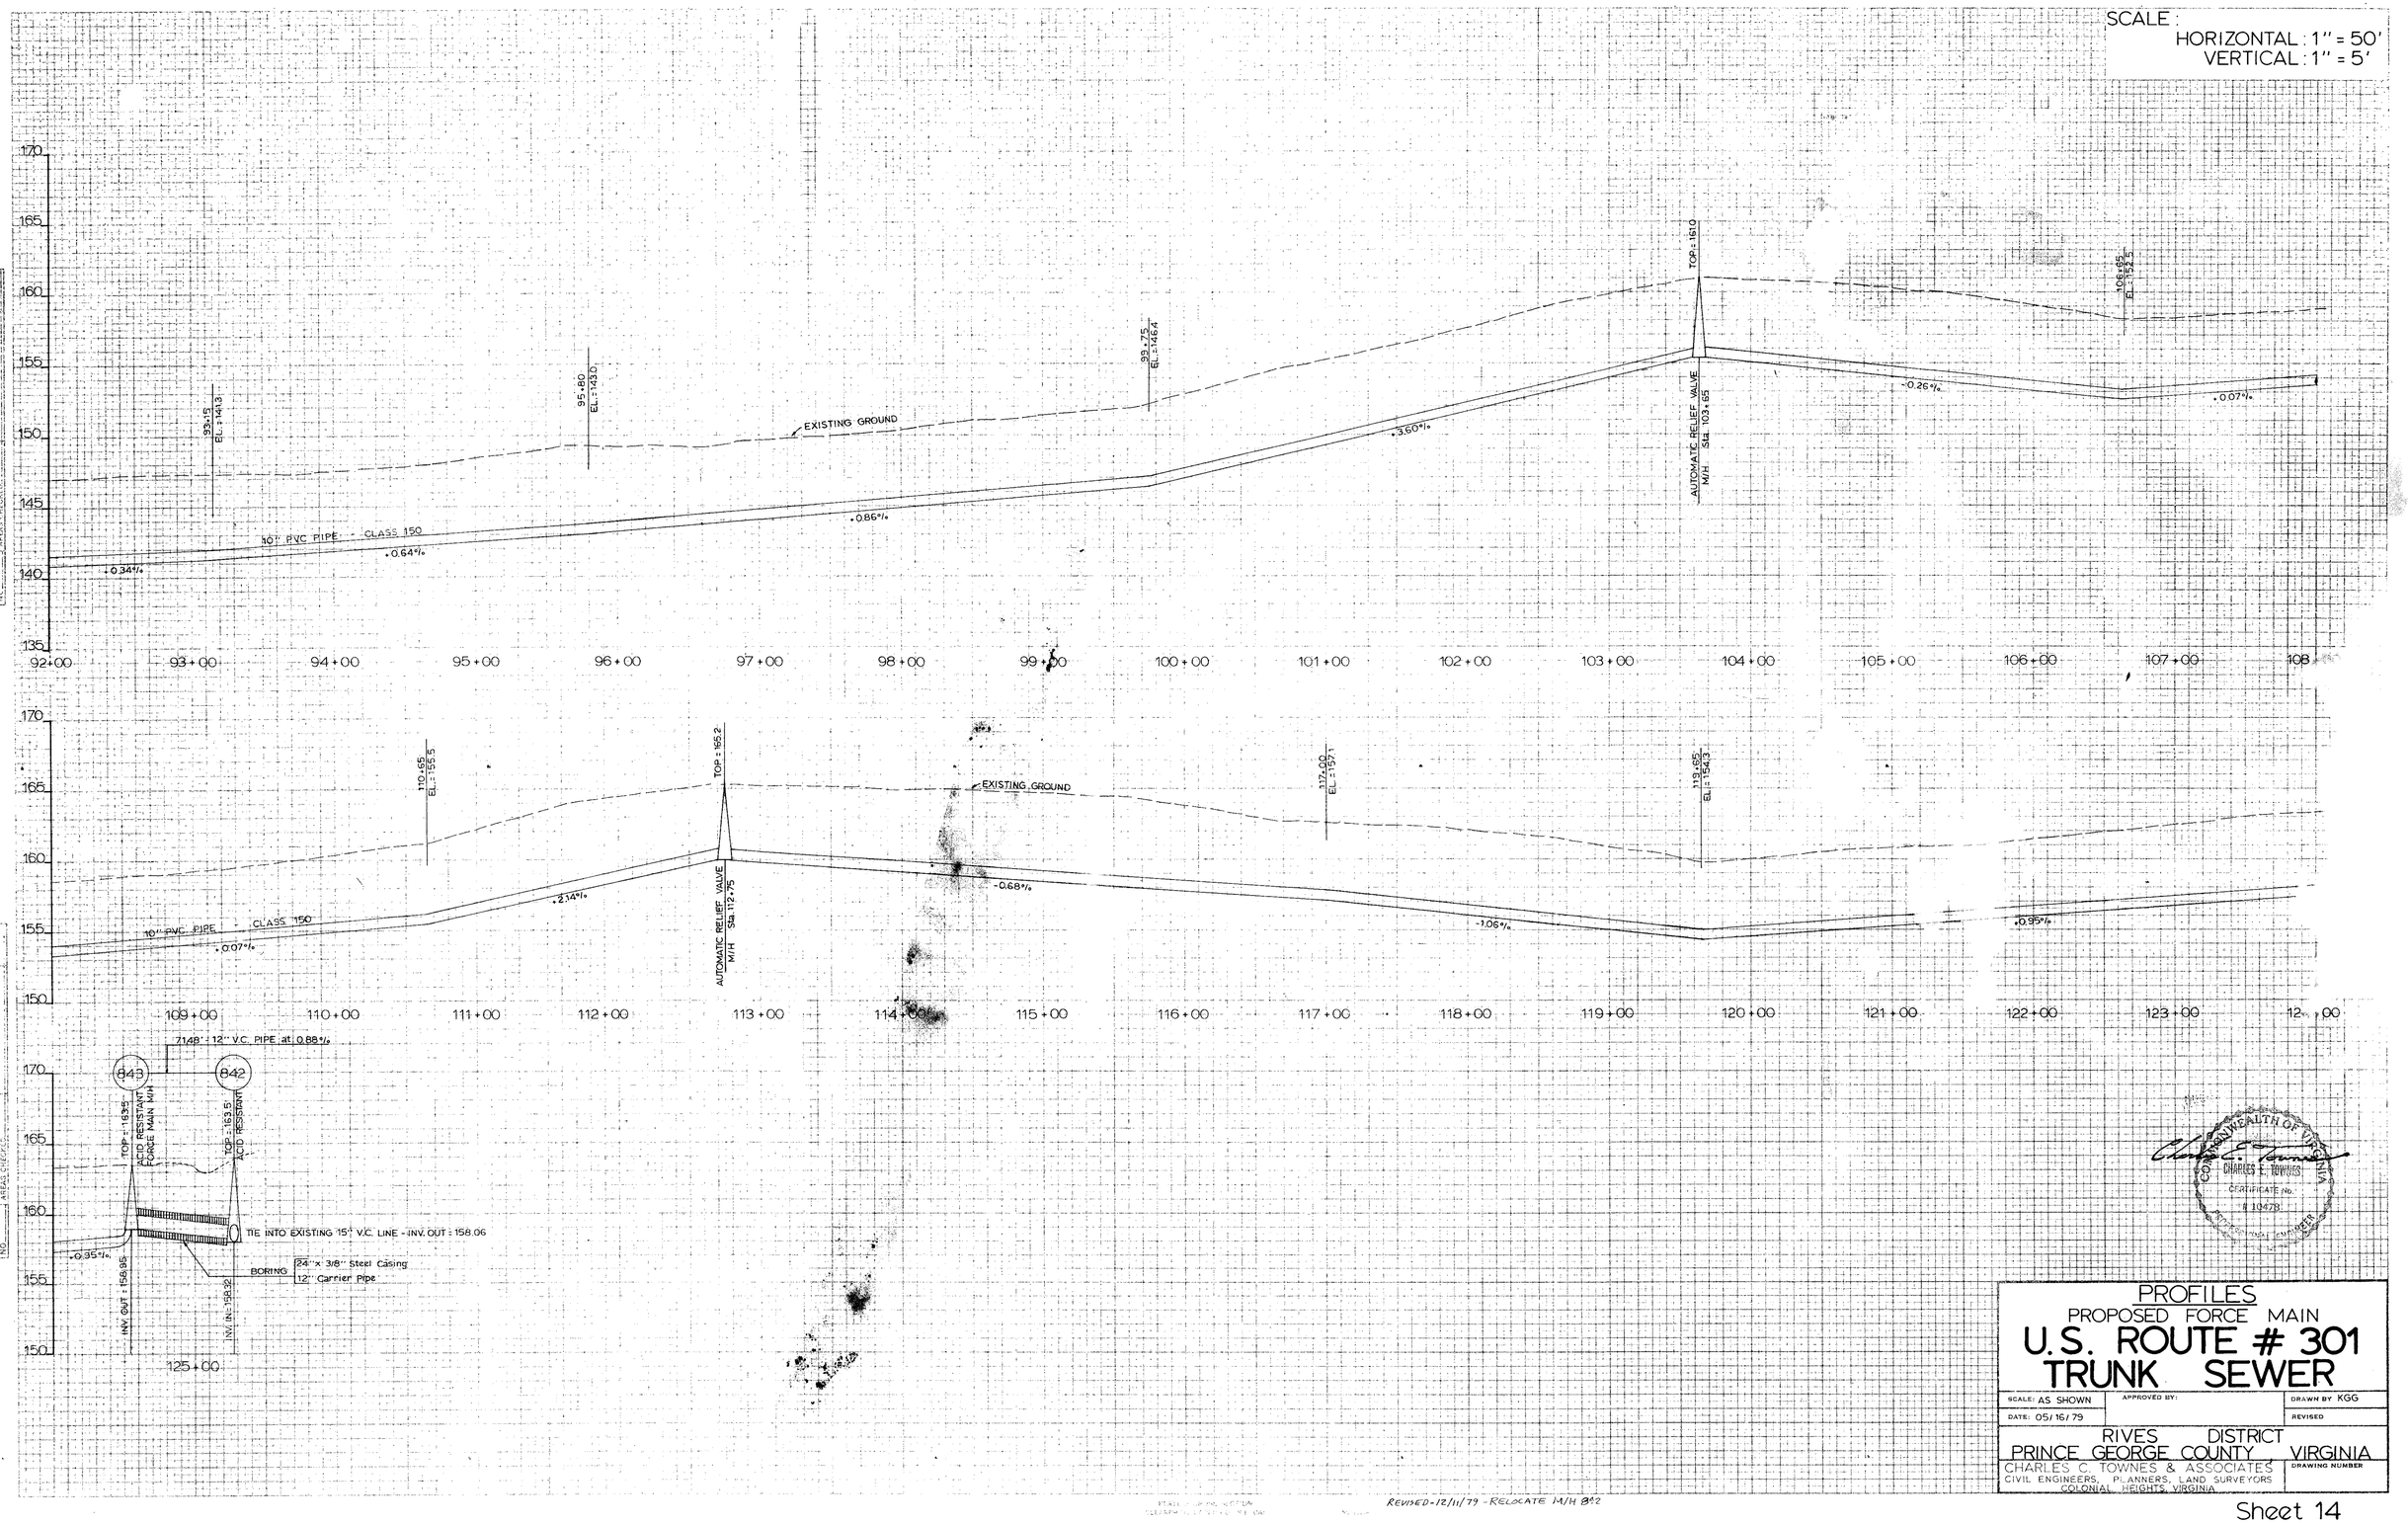

FINAL SURVEY	SURVEYED	DATE
	PLOTTED	
	PROFILE	
NOTE BOOK	AREAS	BY
NO.	AREAS CHECKED	

ORIGINAL SURVEY	SURVEYED	DATE
	PLOTTED	
	PROFILE	
NOTE BOOK	AREAS	
NO.	AREAS CHECKED	

COMMONWEALTH OF VIRGINIA
CHARLES C. TOWNES
CERTIFICATE No.
10473
PROFESSIONAL ENGINEER

PROFILES
PROPOSED FORCE MAIN
U.S. ROUTE # 301 TRUNK SEWER

SCALE: AS SHOWN	APPROVED BY:	DRAWN BY KGG
DATE: 05/16/79		REVISED

RIVES DISTRICT
PRINCE GEORGE COUNTY VIRGINIA

CHARLES C. TOWNES & ASSOCIATES
CIVIL ENGINEERS, PLANNERS, LAND SURVEYORS
COLONIAL HEIGHTS, VIRGINIA

DRAWING NUMBER

REVISED-12/11/79 - RELOCATE M/H 842

Sheet 14