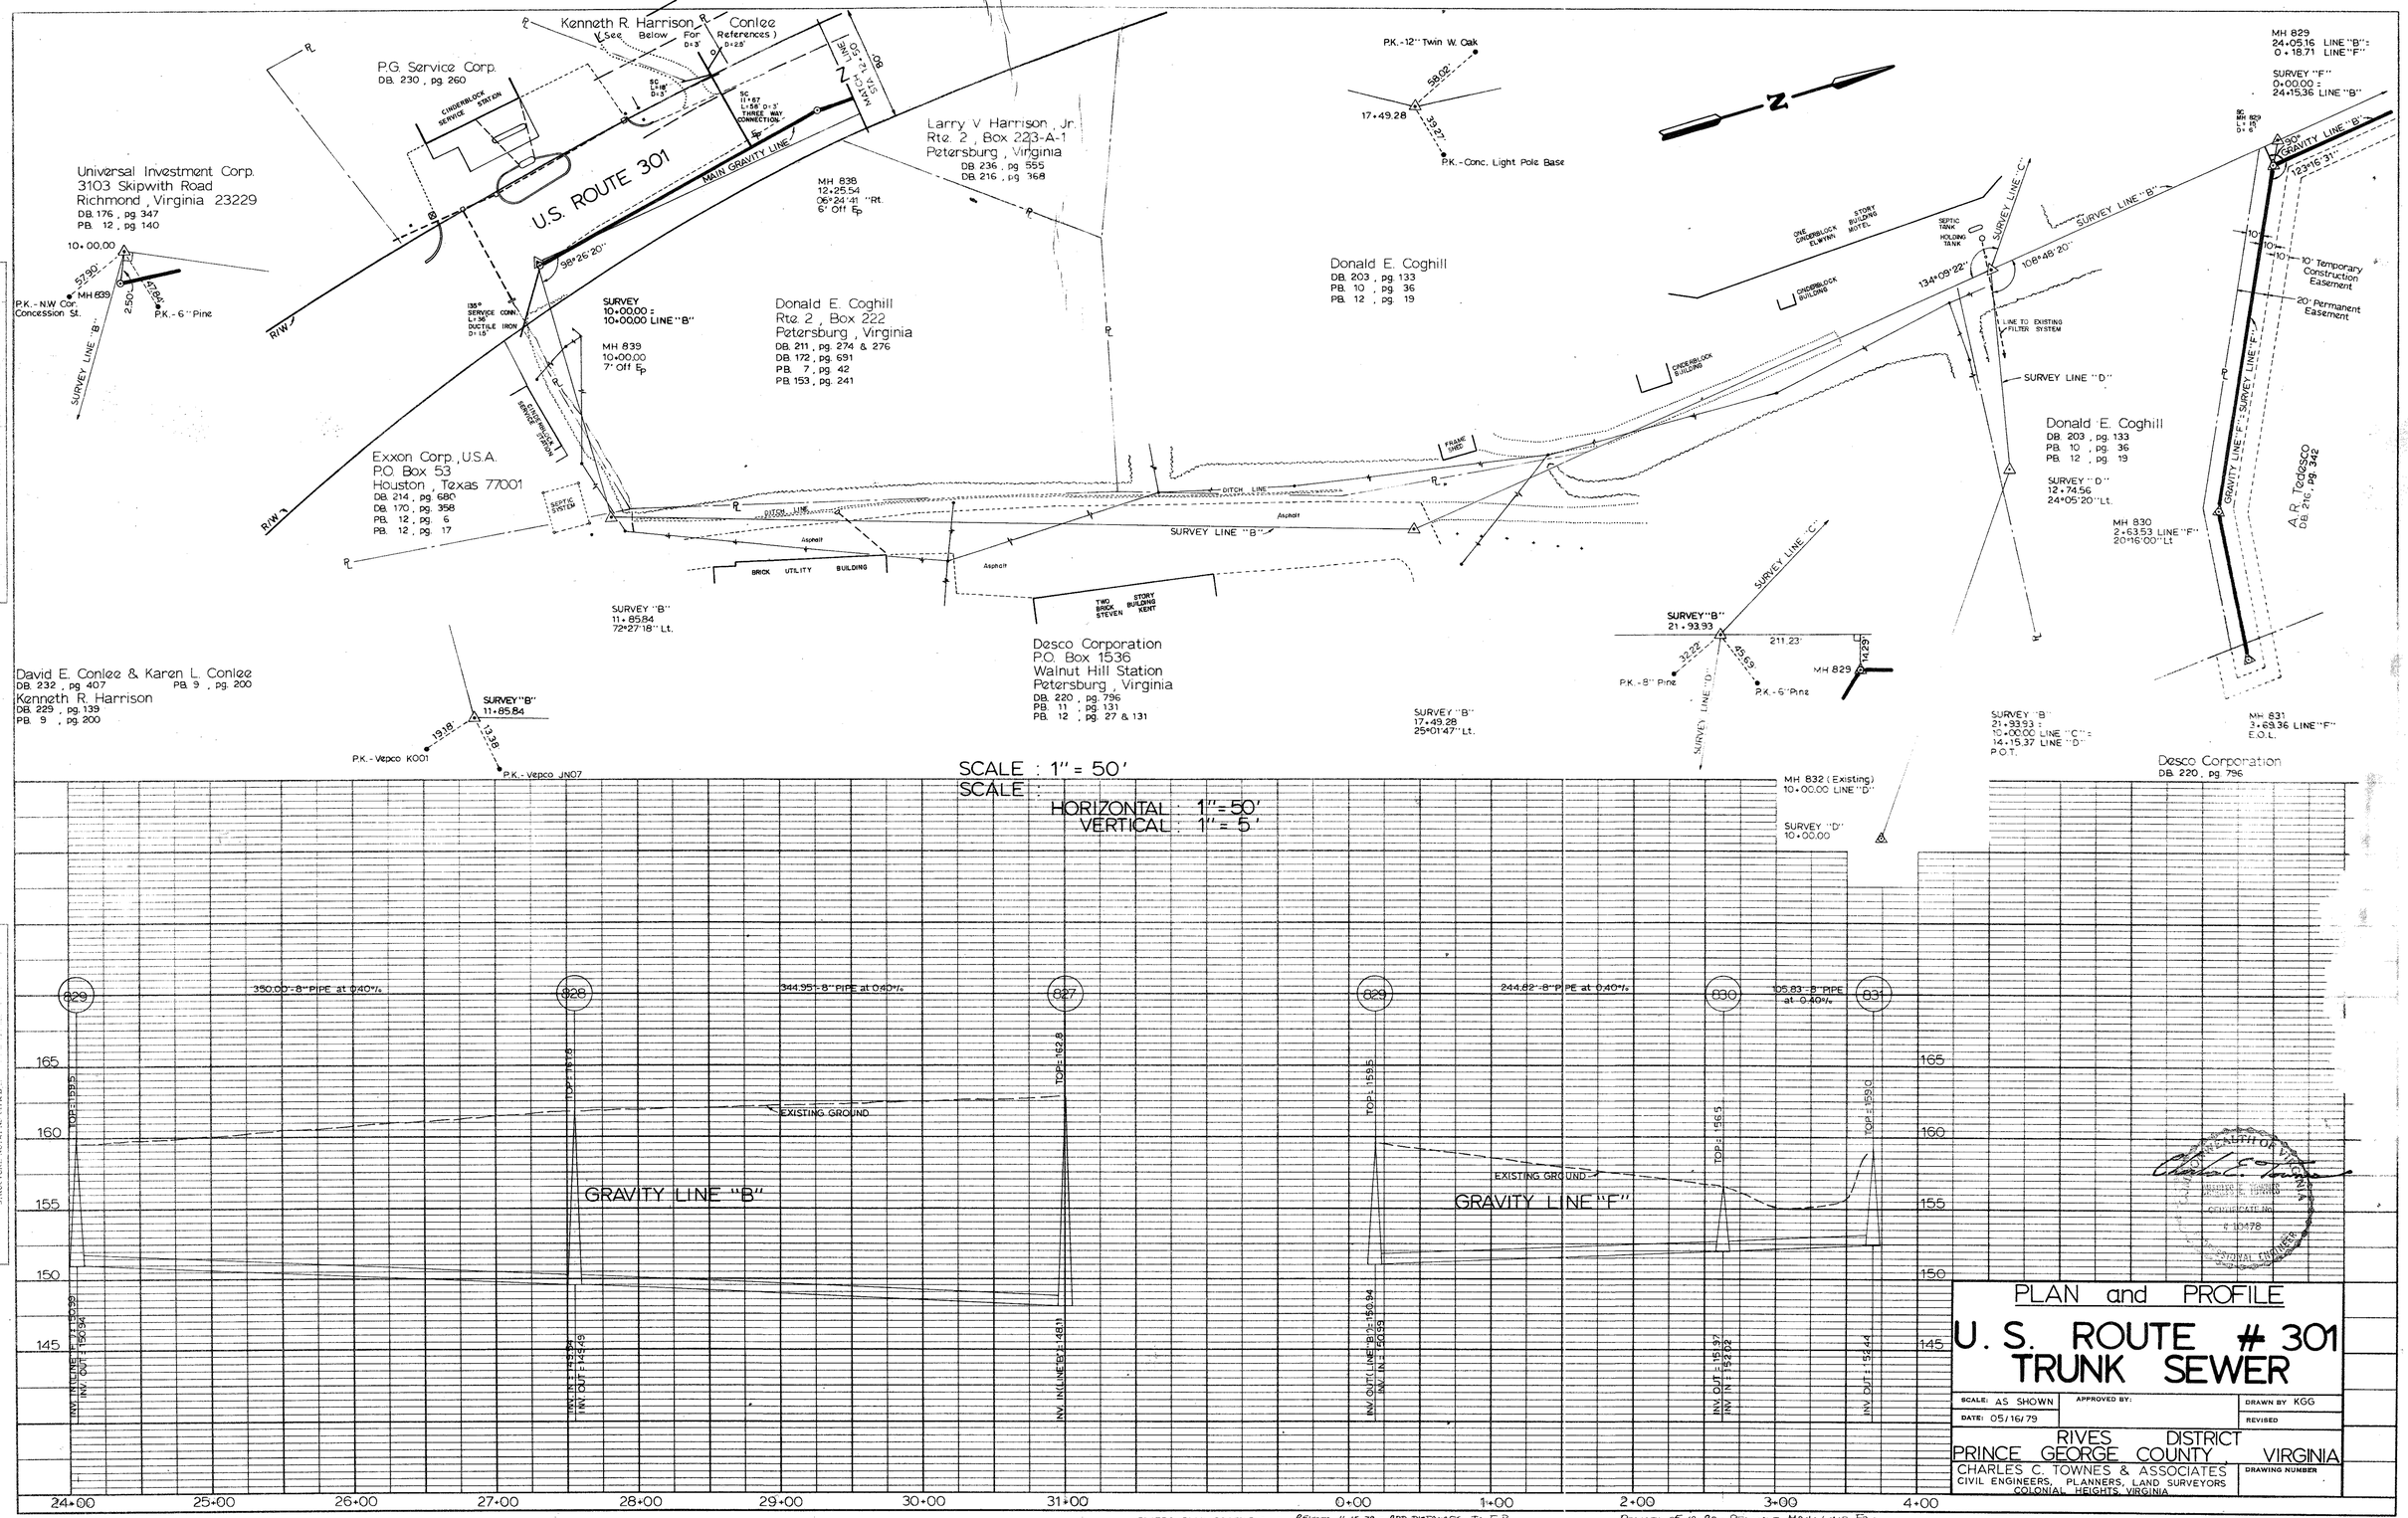

PLAN
SURVEYED
PLOTTED
NOTE BOOK
NO.
DATE
BY
RIGHT-OF-WAY CHECKED

PROFILE
SURVEYED
PLOTTED
NOTE BOOK
NO.
STRUCTURE NOTATIONS CHECKED

PLATE 1 - PLAN - PROFILE - F.A.S.
CLEARPRINT PAPER CO., S.F. CAL.
NO. 1000H-I

REVISED 11-15-79 - ADD DISTANCES TO E.P. ON M/H LOC.; MOVE SURVEY STA 10+00 DATA; CORRECT ℄ ON GRAVITY LINE "B"; ADD "MALON" TO ℄ ALONG GRAVITY LINE "B"

REVISED 05-19-80 - RELOCATE MAIN LINE FROM M/H 839 → 840 TO EAST SIDE OF RTE. 301; RELOCATE & SHORTEN LINE "B"; DELETE LINE "D"; ADD LINE "E"; DELETE 6" LINE (SERVICE) TO EXXON CORP. & TO STEVEN KENT.