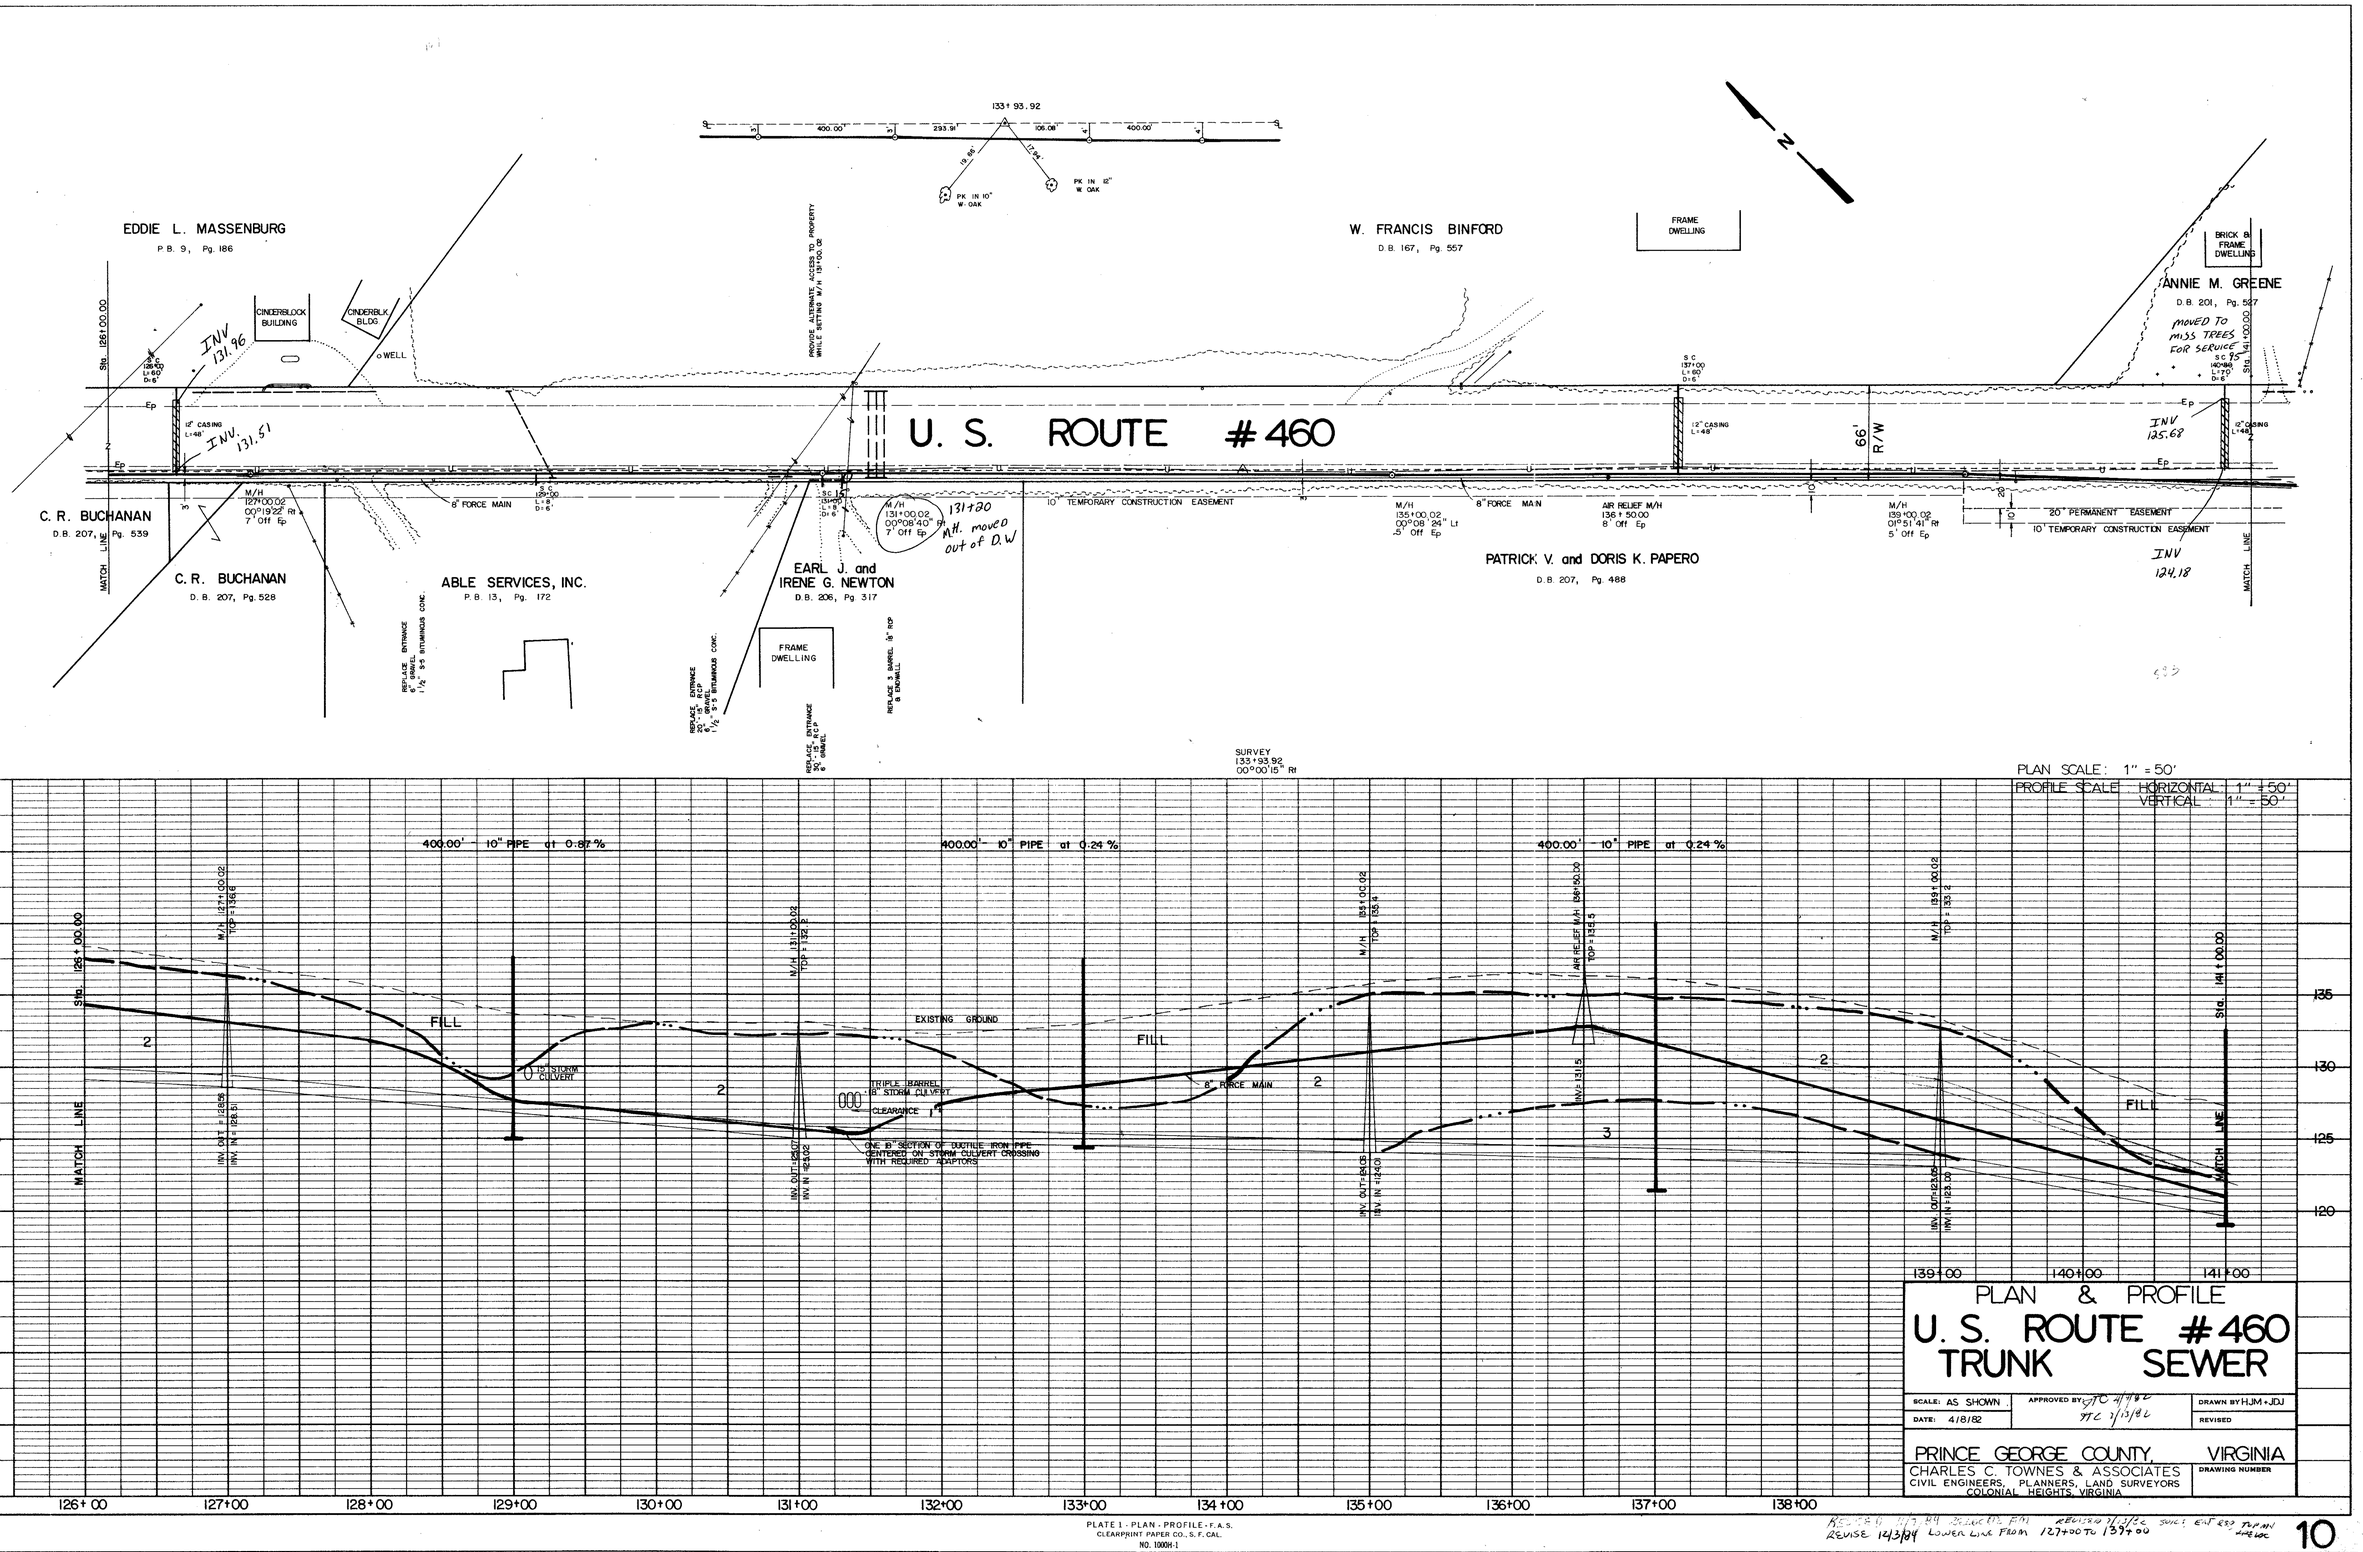

PLAN		BY	DATE
	SURVEYED		
	PLOTTED		
NOTE BOOK	PLACEMENT CHECKED		
	RT. OF WAY CHECKED		
NO.			

PROFILE		BY	DATE
	SURVEYED		
	PLOTTED		
NOTE BOOK	GRADES CHECKED		
	B.M. & NOTED		
NO.	STRUCTURE NOTATIONS CHK'D.		

CONTRACT A-2