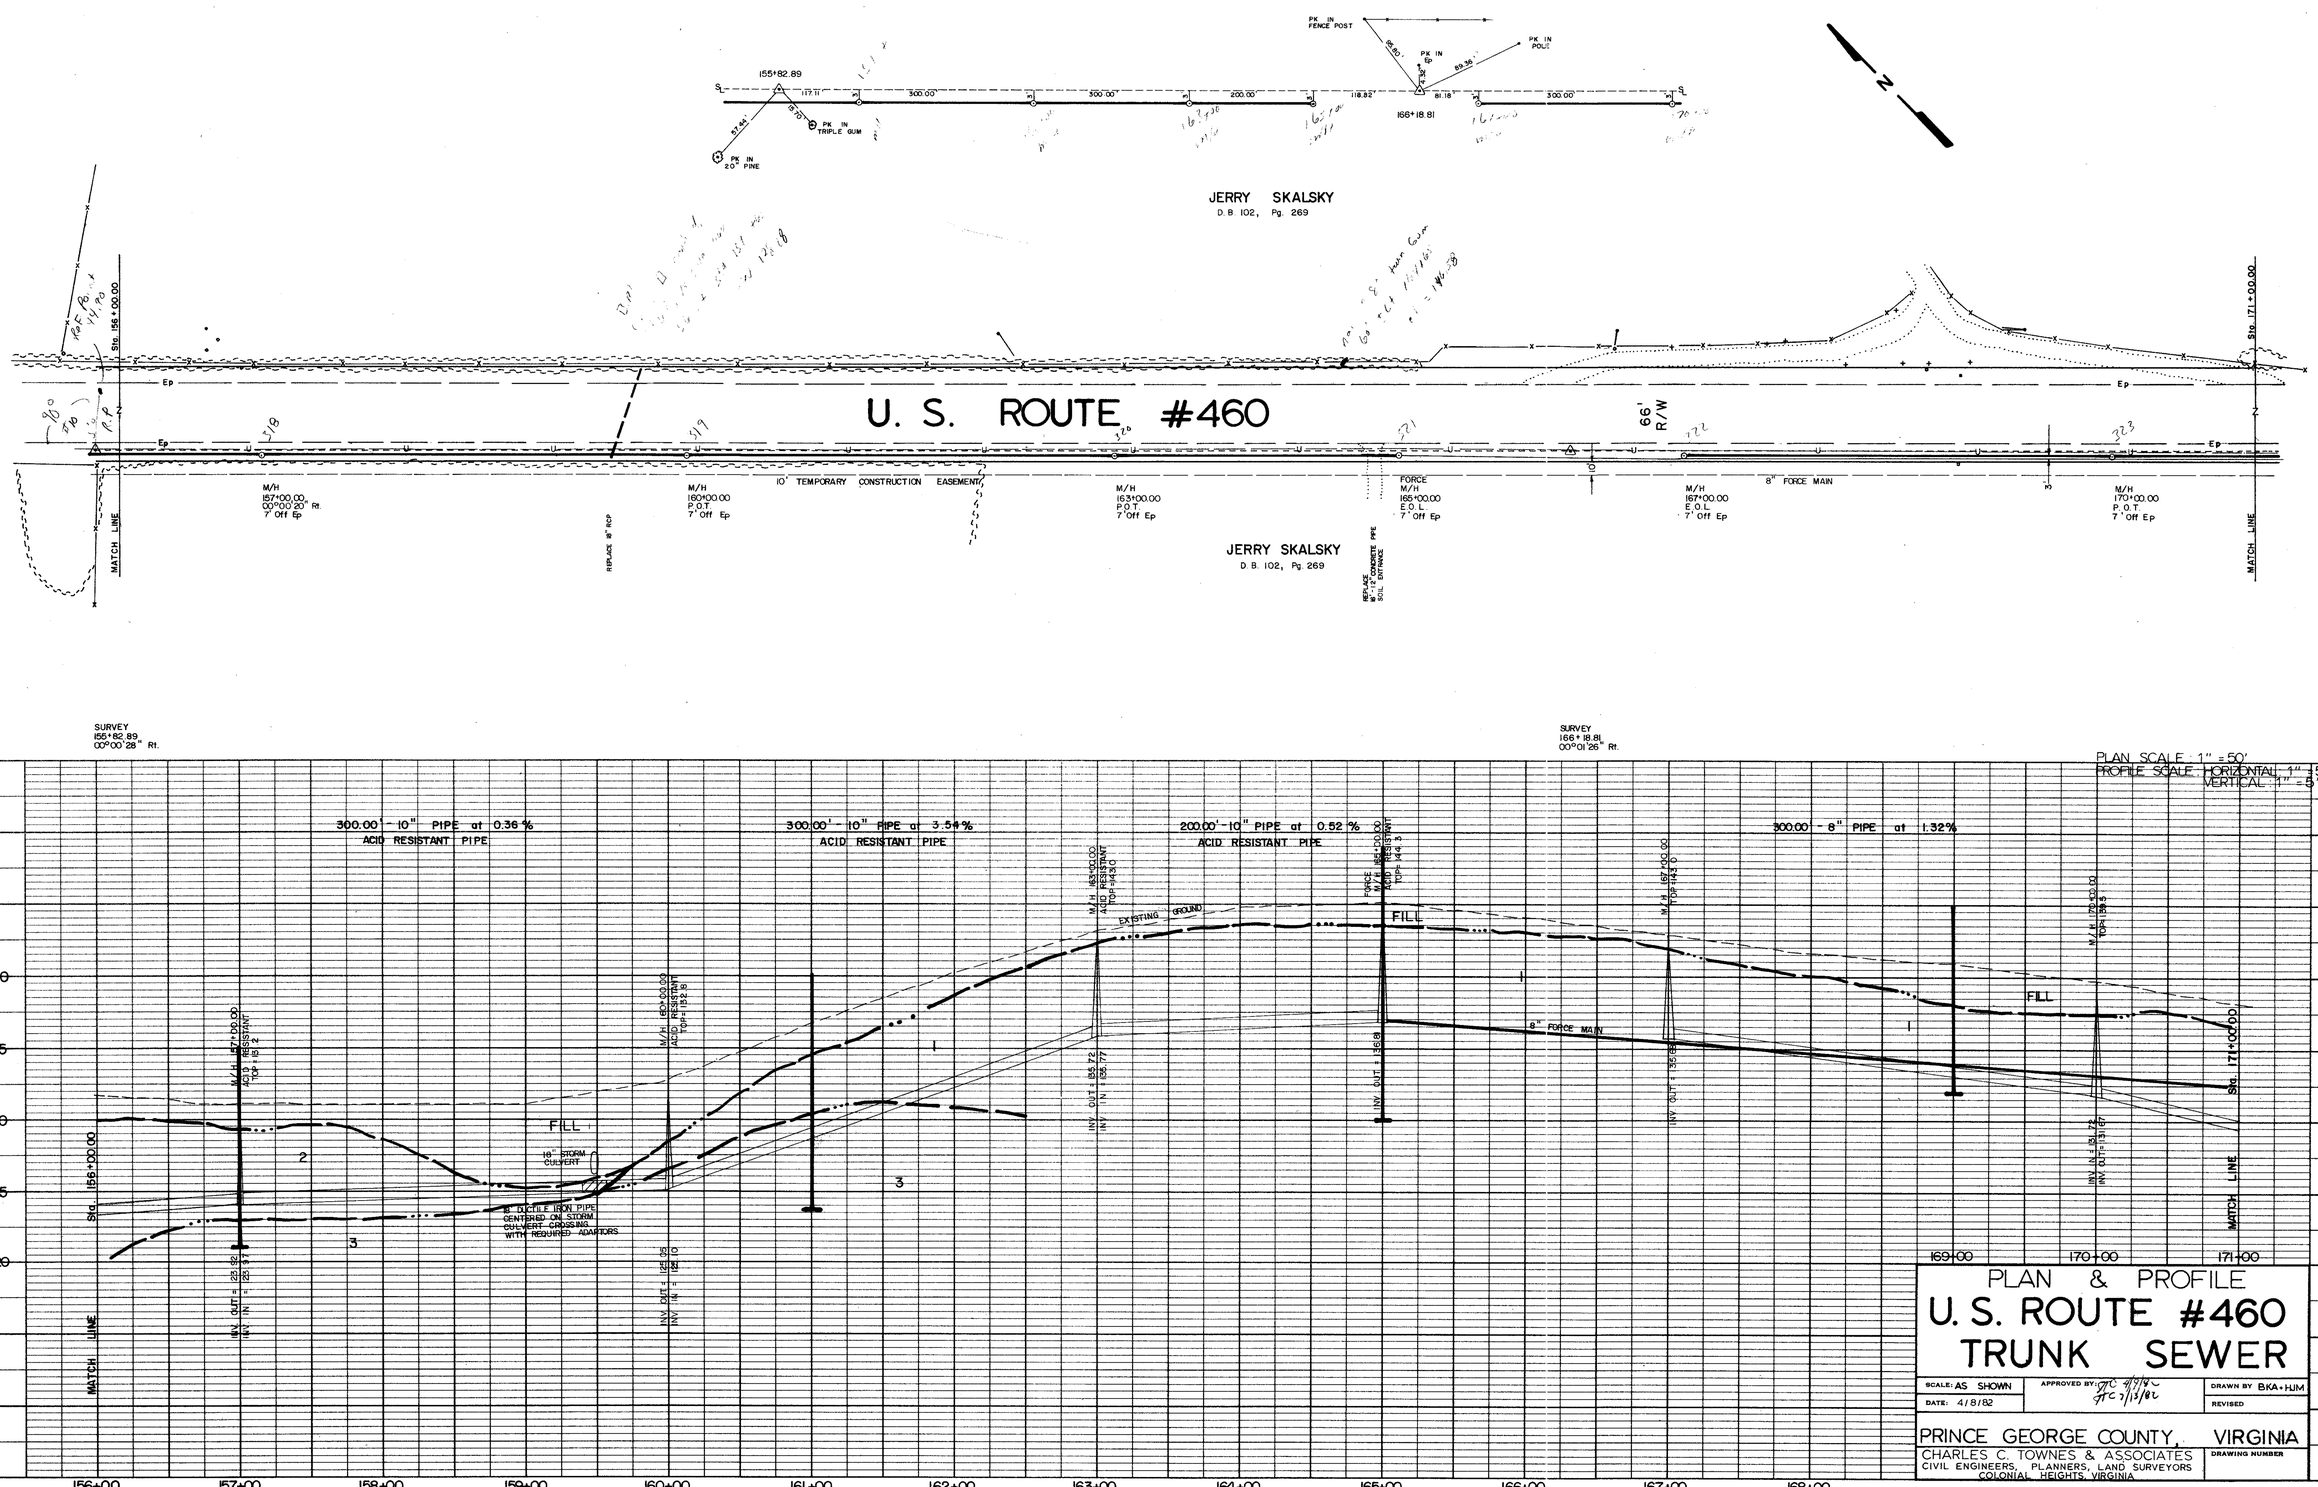


PLAN
SURVEYED
PLOTTED
NOTE BOOK
NO.
DRAWN CHECKED
R/W CHECKED
BY
DATE

PROFILE
SURVEYED
PLOTTED
NOTE BOOK
NO.
DRAWN CHECKED
B.M. & NOTED
STRUCTURE NOTATNS CHK'D.
BY
DATE

# PLAN & PROFILE
# U. S. ROUTE #460
# TRUNK SEWER

| | | |
|---|---|---|
| SCALE: AS SHOWN | APPROVED BY: JTC 4/9/82 JTC 7/13/82 | DRAWN BY BKA+HJM |
| DATE: 4/8/82 | | REVISED |

PRINCE GEORGE COUNTY, VIRGINIA

CHARLES C. TOWNES & ASSOCIATES
CIVIL ENGINEERS, PLANNERS, LAND SURVEYORS
COLONIAL HEIGHTS, VIRGINIA

DRAWING NUMBER

REVISED 7/13/82 SHOWN CORRECTED MH TOP PROFILE

12

PLATE 1 - PLAN - PROFILE - F.A.S.
CLEARPRINT PAPER CO., S. F. CAL.
NO. 1000H-1

CONTRACT B