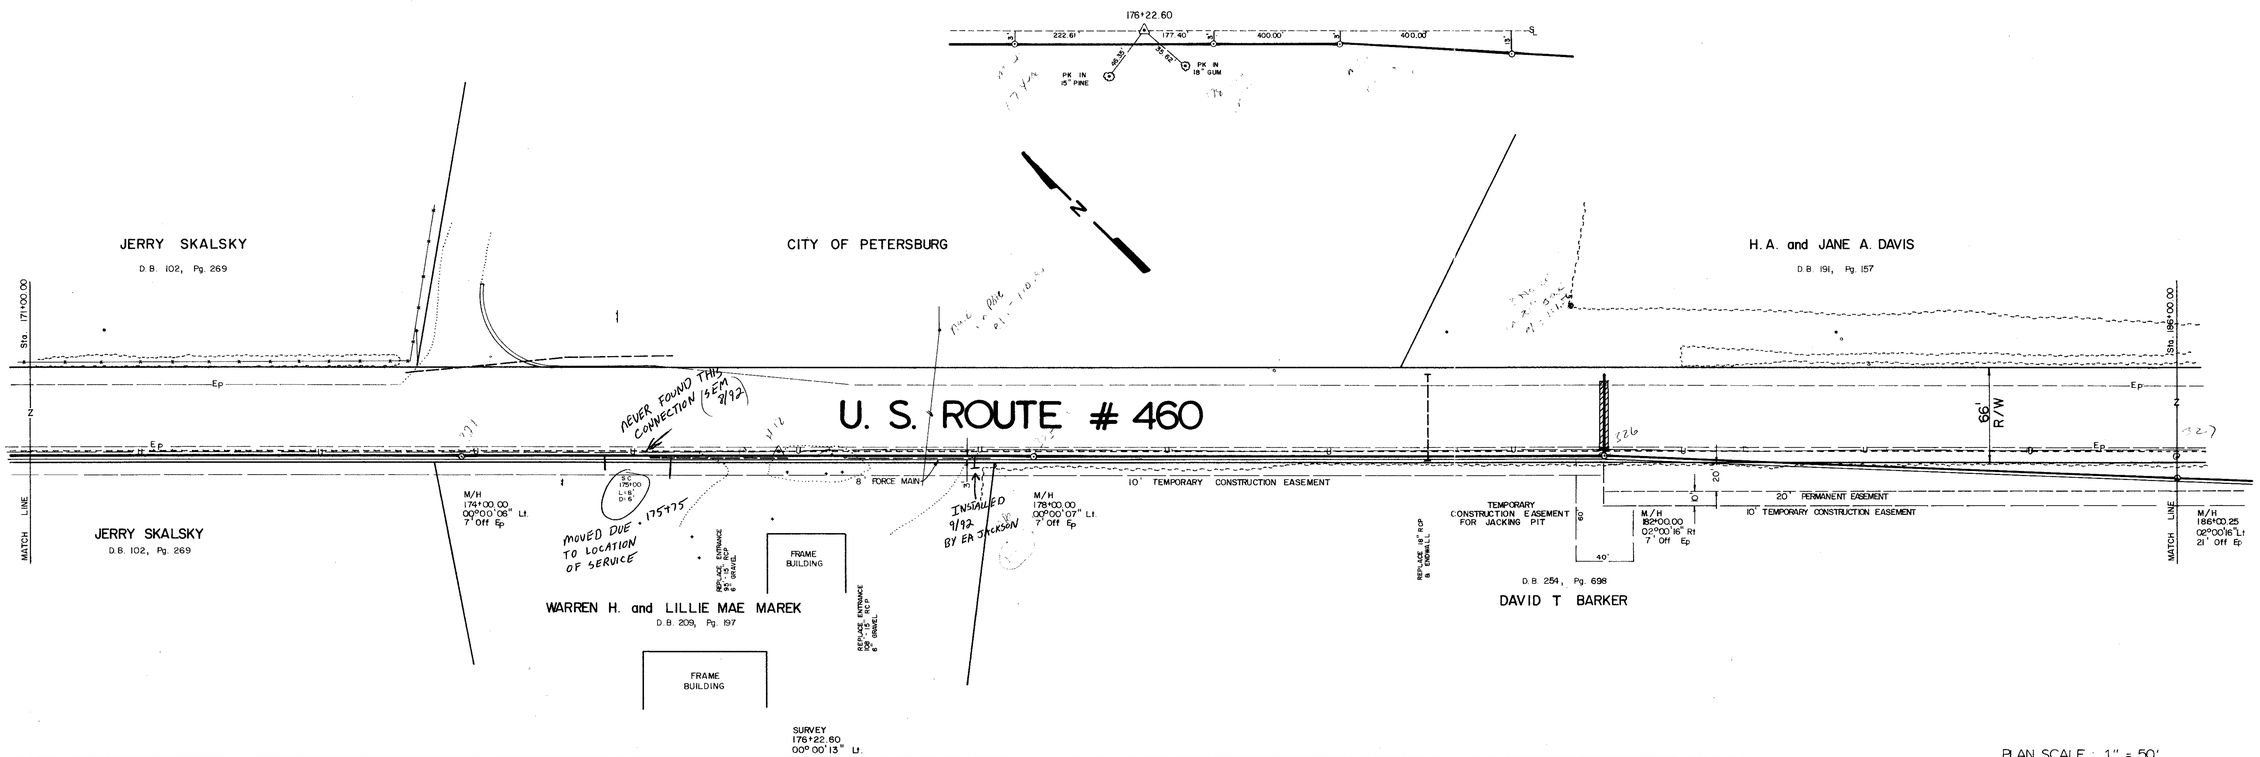

PLAN SCALE: 1" = 50'
PROFILE SCALE: HORIZONTAL: 1" = 50'
VERTICAL: 1" = 5'

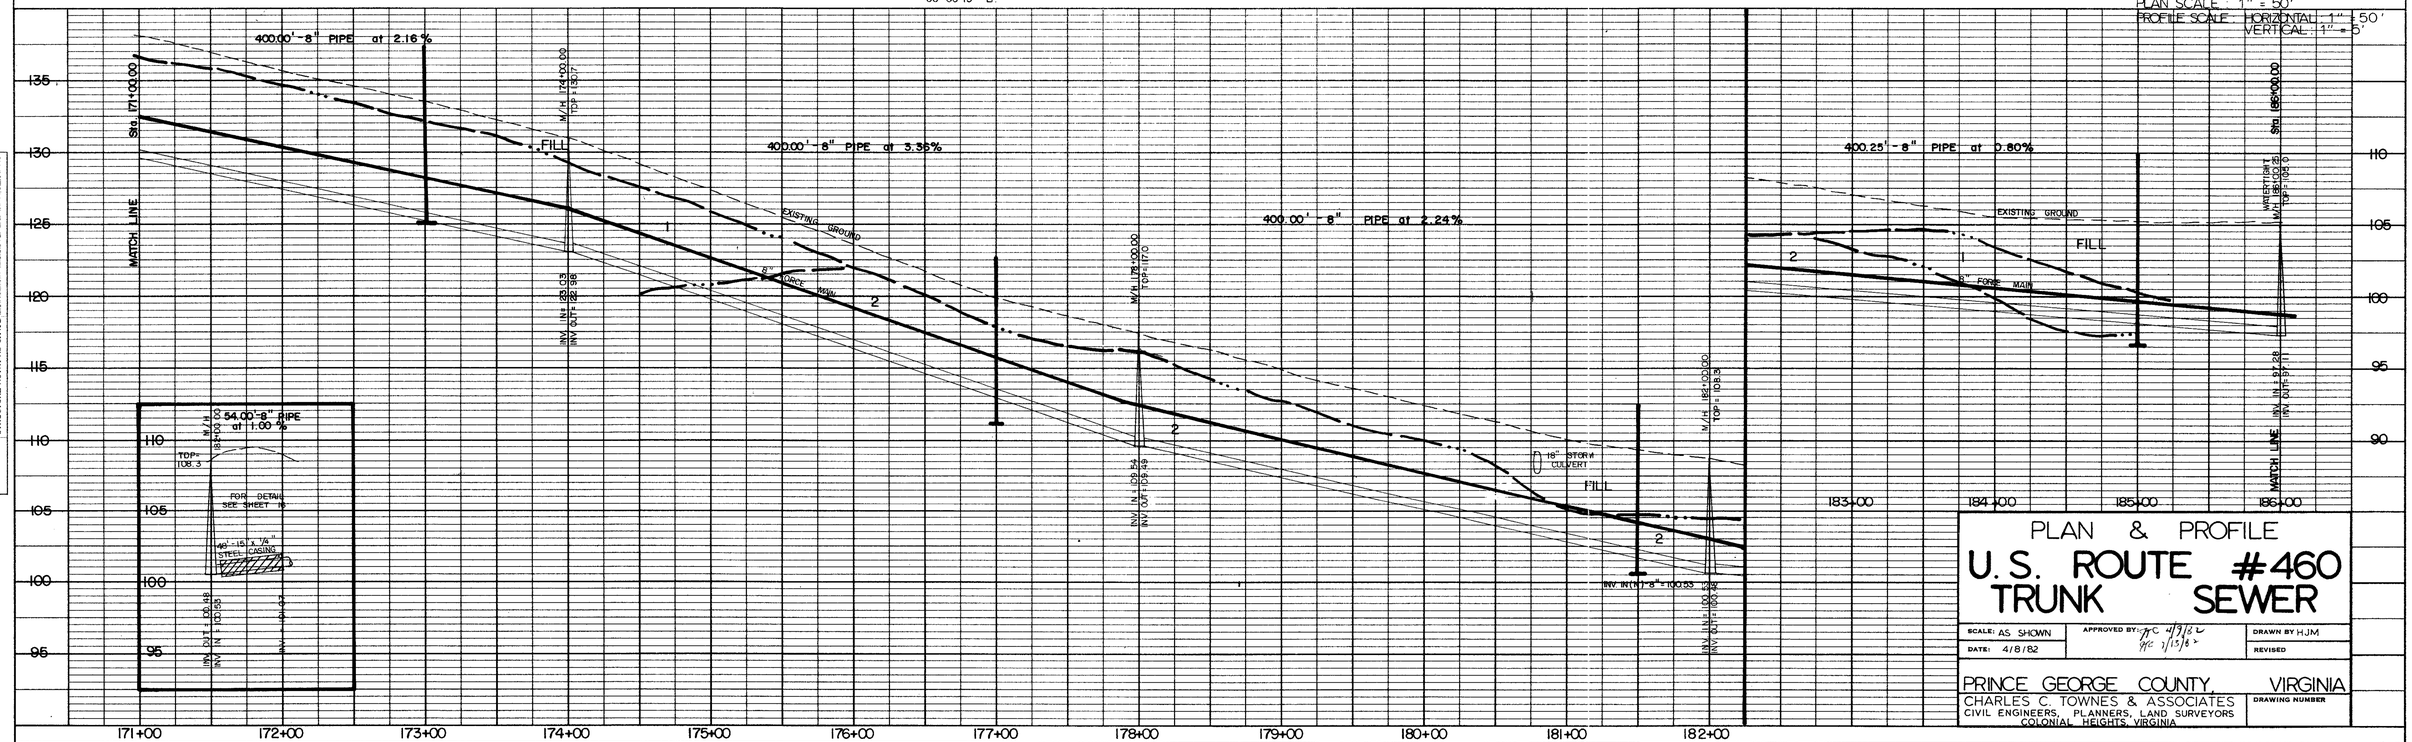

PLATE 1 - PLAN - PROFILE - F.A.S.
CLEARPRINT PAPER CO., S. F. CAL.
NO. 1000H-1

PLAN & PROFILE
U.S. ROUTE #460 TRUNK SEWER

SCALE: AS SHOWN
DATE: 4/8/82
APPROVED BY: TPC 4/8/82, TPC 7/15/82
DRAWN BY H.J.M.
REVISED

PRINCE GEORGE COUNTY, VIRGINIA

CHARLES C. TOWNES & ASSOCIATES
CIVIL ENGINEERS, PLANNERS, LAND SURVEYORS
COLONIAL HEIGHTS, VIRGINIA

DRAWING NUMBER

REVISED 7/15/82 SOIL BORED AND TOP ADJUSTED

13

CONTRACT B

PLAN
SURVEYED
PLOTTED
NOTE BOOK
NO.
BY
DATE
ALIGNMENT CHECKED
RT. OF WAY CHECKED

PROFILE
SURVEYED
PLOTTED
GRADES CHECKED
NOTE BOOK
NO.
BK. & PG. NOTED
STRUCTURE NOTATNS CHKD.
BY
DATE