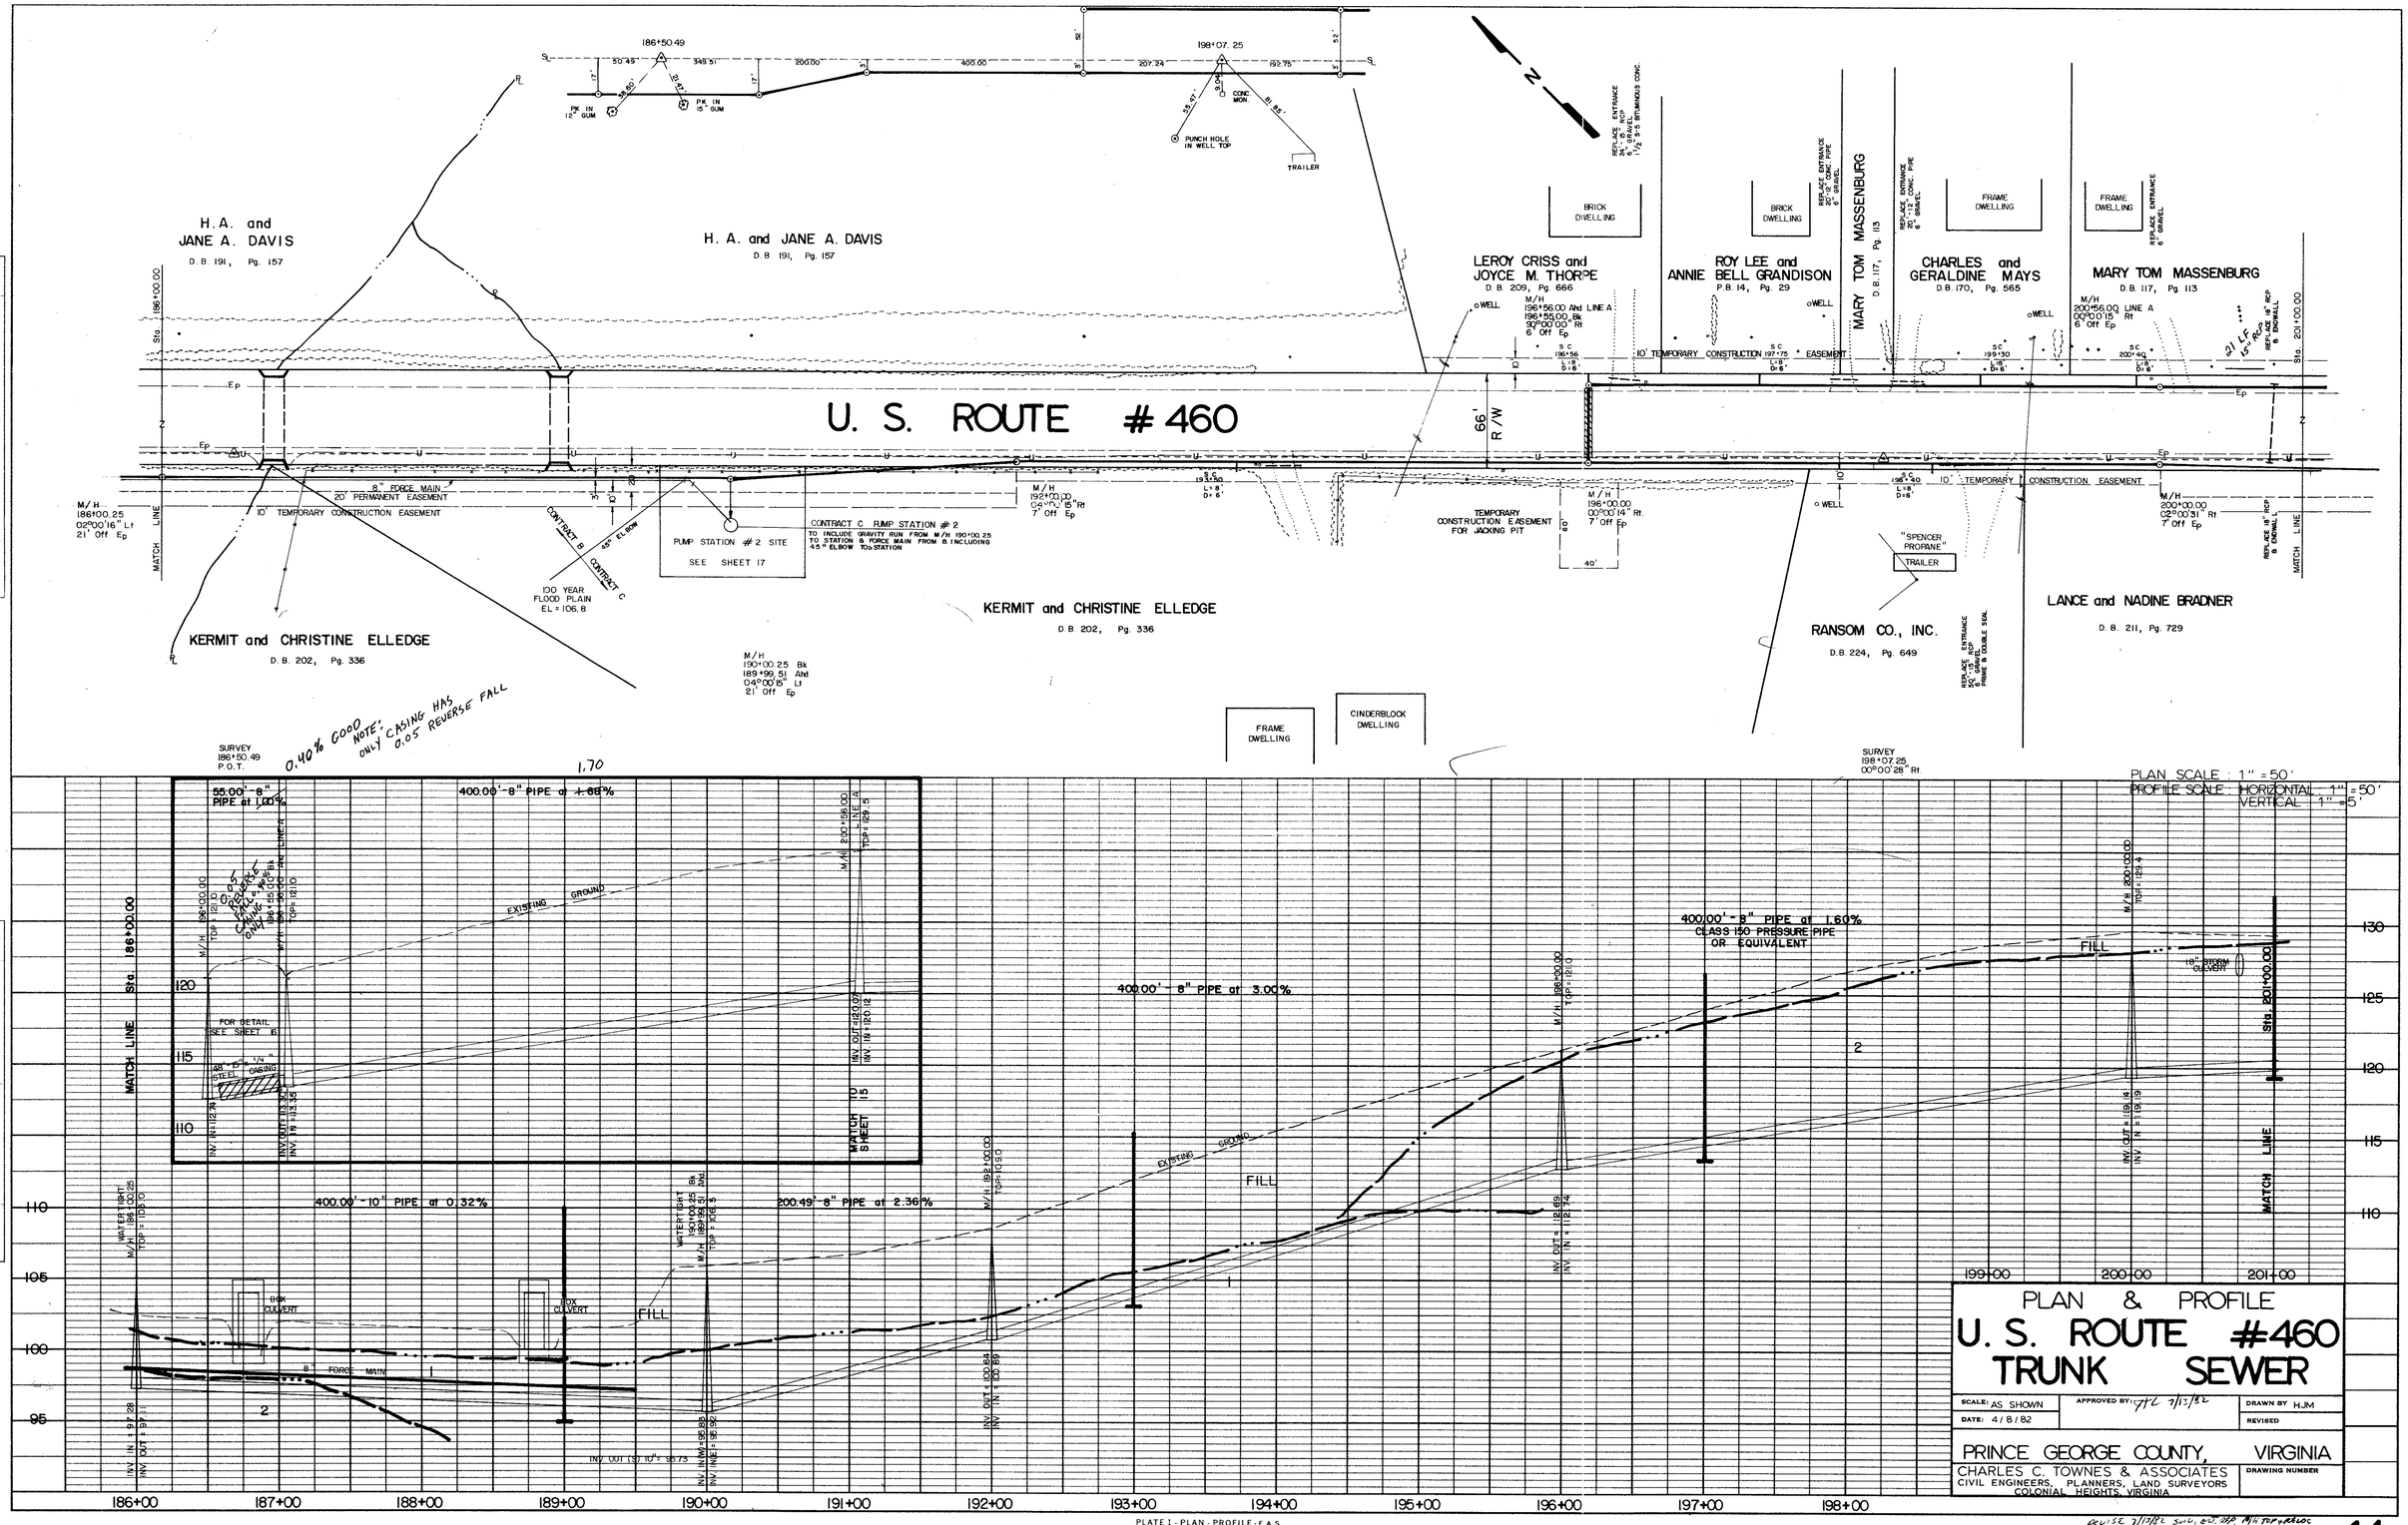
U. S. ROUTE # 460
H. A. and JANE A. DAVIS
D. B. 191, Pg. 157
KERMIT and CHRISTINE ELLEDGE
D. B. 202, Pg. 336
LEROY CRISS and JOYCE M. THORPE
D. B. 209, Pg. 666
ANNIE BELL GRANDISON
P. B. 14, Pg. 29
MARY TOM MASSENBURG
D. B. 117, Pg. 113
CHARLES and GERALDINE MAYS
D. B. 170, Pg. 565
LANCE and NADINE BRADNER
D. B. 211, Pg. 729
RANSOM CO., INC.
D. B. 224, Pg. 649
BRICK DWELLING
FRAME DWELLING
CINDERBLOCK DWELLING
TRAILER
"SPENCER PROPANE"
PUMP STATION #2 SITE
SEE SHEET 17
CONTRACT C PUMP STATION #2
TO INCLUDE GRAVITY RUN FROM M/H 190+00.25 TO STATION & FORCE MAIN FROM & INCLUDING 45° ELBOW TO STATION
8" FORCE MAIN
20' PERMANENT EASEMENT
10' TEMPORARY CONSTRUCTION EASEMENT
TEMPORARY CONSTRUCTION EASEMENT FOR JACKING PIT
100 YEAR FLOOD PLAIN EL = 106.8
CONTRACT B
CONTRACT C
MATCH LINE
66' R/W
PLAN SCALE : 1" = 50'
PROFILE SCALE : HORIZONTAL 1" = 50'
VERTICAL 1" = 5'
400.00'-8" PIPE at 1.68%
55.00'-8" PIPE at 1.00%
400.00'-10" PIPE at 0.32%
200.49'-8" PIPE at 2.36%
400.00'-8" PIPE at 3.00%
400.00'-8" PIPE at 1.60%
CLASS 150 PRESSURE PIPE OR EQUIVALENT
EXISTING GROUND
FILL
BOX CULVERT
18" BROKEN CULVERT
FOR DETAIL SEE SHEET 16
MATCH LINE SHEET 15
PLATE 1 - PLAN - PROFILE - F.A.S.
CLEARPRINT PAPER CO., S. F. CAL.
NO. 1000H-1
PLAN & PROFILE
U. S. ROUTE #460
TRUNK SEWER
SCALE: AS SHOWN
DATE: 4/8/82
APPROVED BY: 7/12 7/13/82
DRAWN BY HJM
REVISED
PRINCE GEORGE COUNTY, VIRGINIA
CHARLES C. TOWNES & ASSOCIATES
CIVIL ENGINEERS, PLANNERS, LAND SURVEYORS
COLONIAL HEIGHTS, VIRGINIA
DRAWING NUMBER
14
CONTRACT B