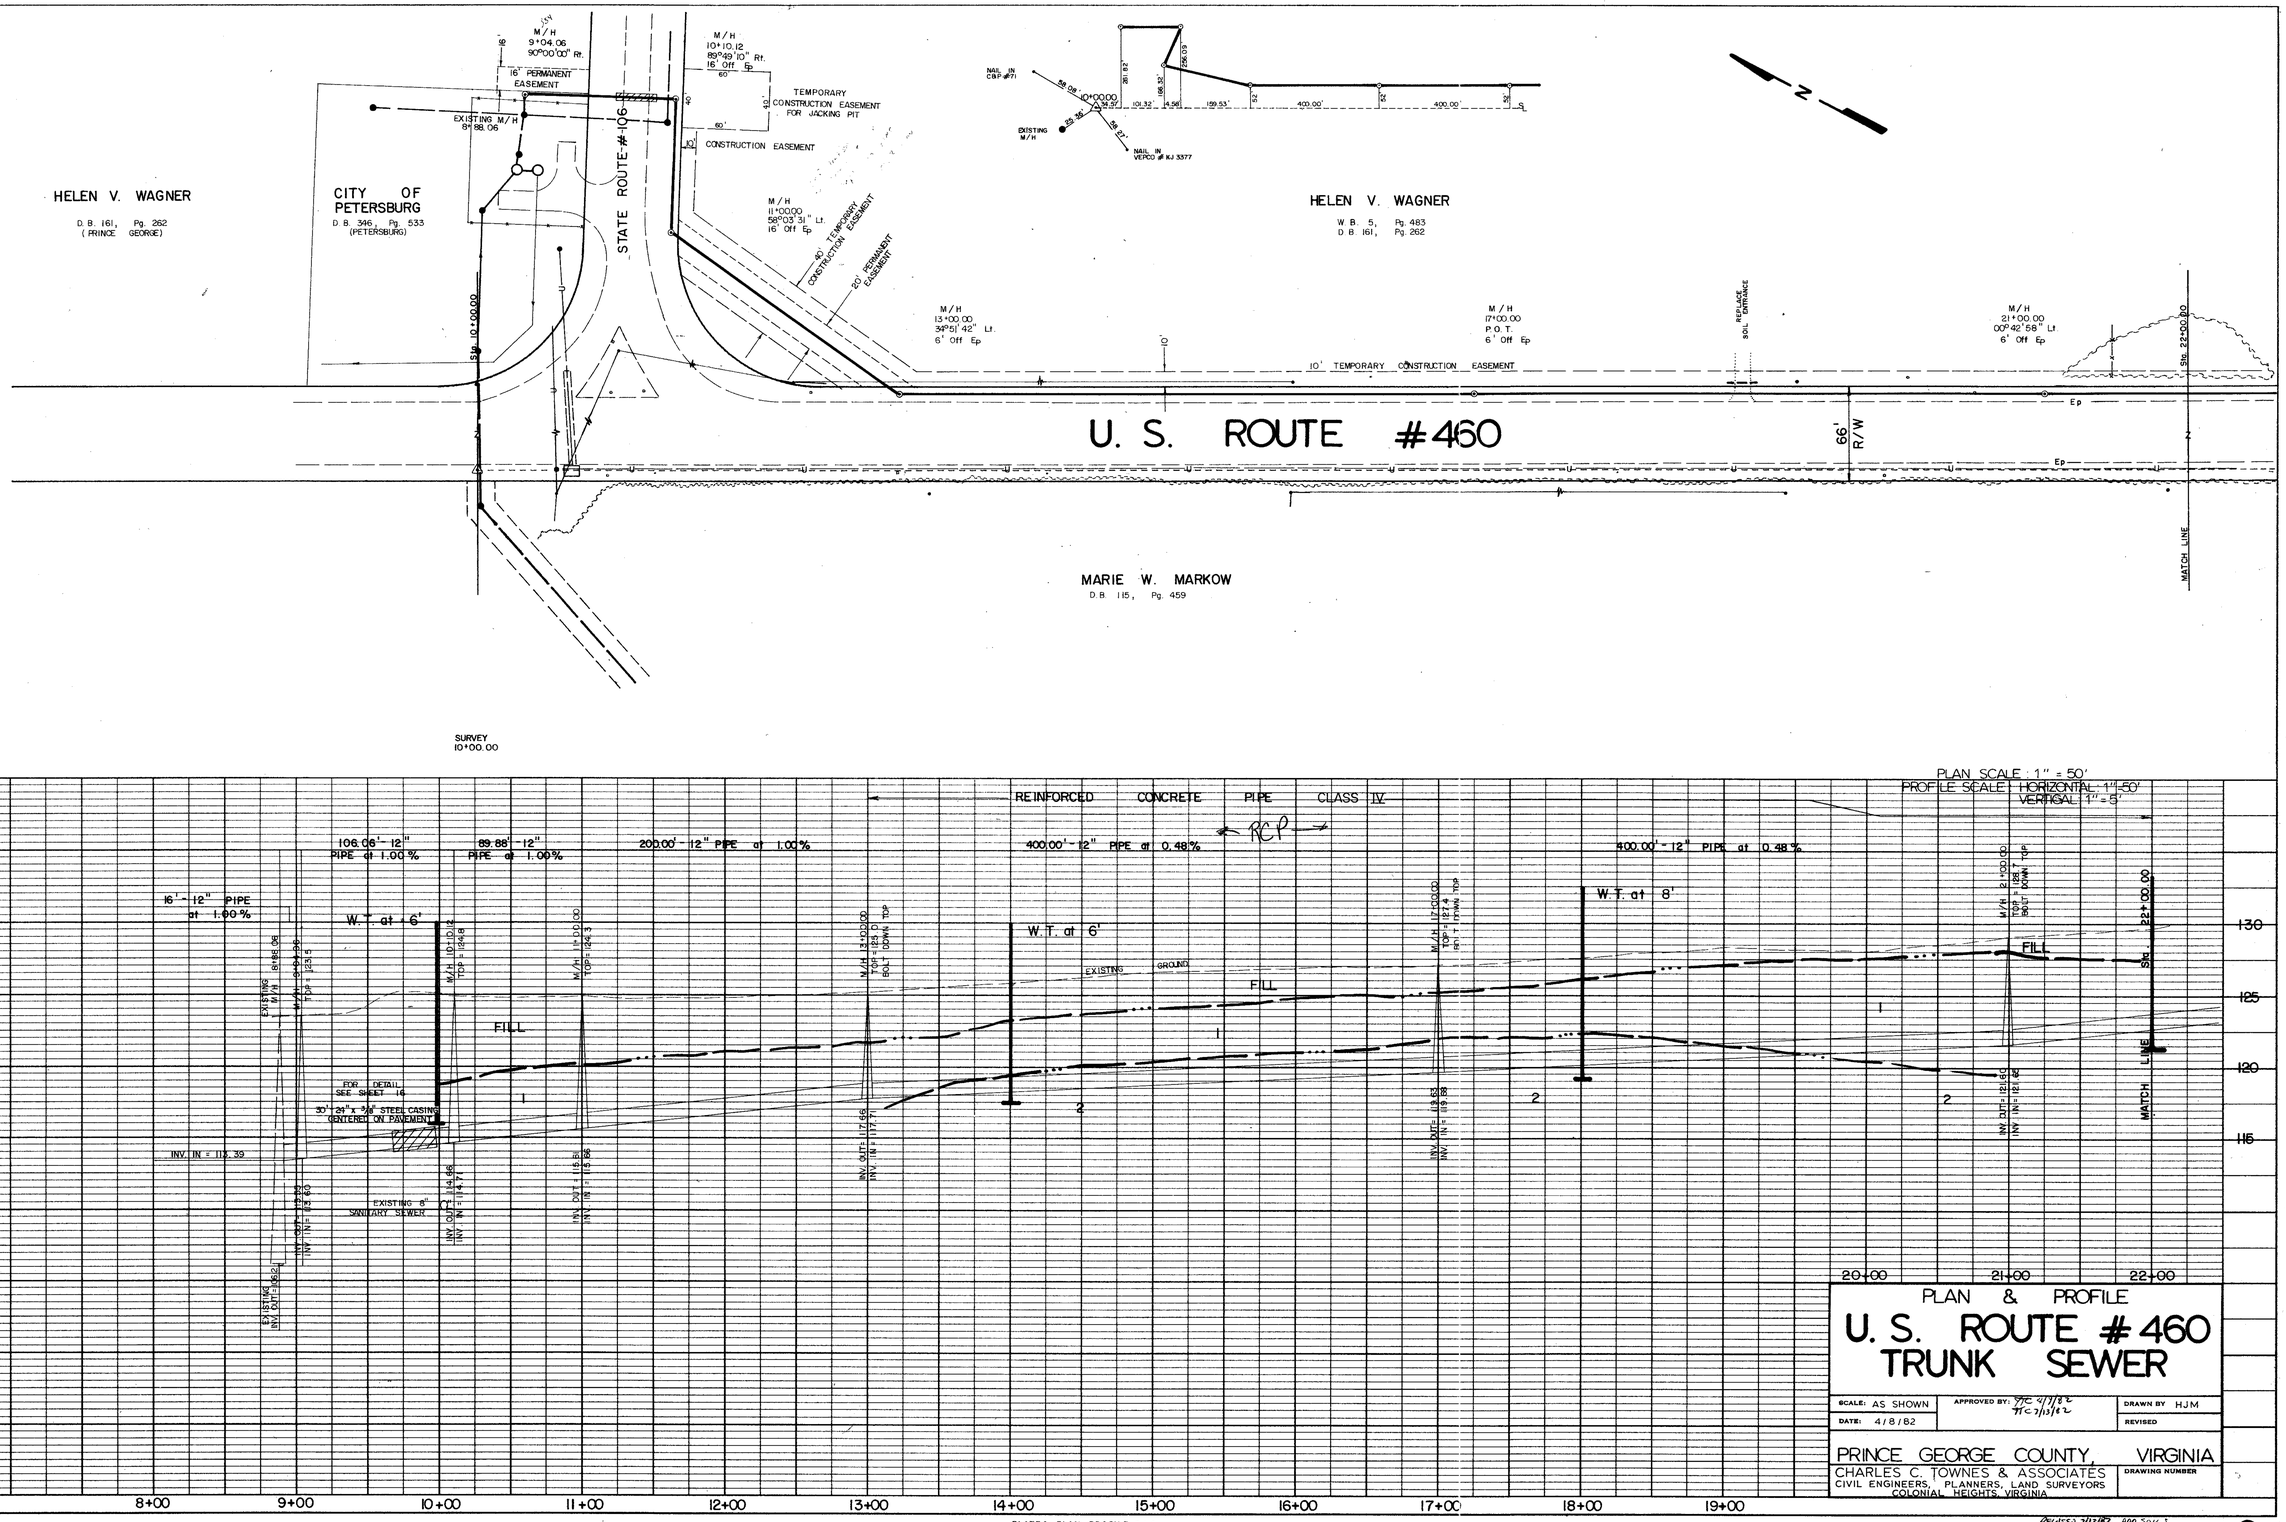

PLAN & PROFILE

U. S. ROUTE #460 TRUNK SEWER

SCALE: AS SHOWN	APPROVED BY: RC 4/7/82, HC 7/13/82	DRAWN BY HJM
DATE: 4/8/82		REVISED

PRINCE GEORGE COUNTY, VIRGINIA

CHARLES C. TOWNES & ASSOCIATES
CIVIL ENGINEERS, PLANNERS, LAND SURVEYORS
COLONIAL HEIGHTS, VIRGINIA

DRAWING NUMBER

REVISED 7/13/82 ADD SOILS

2

PLATE 1 - PLAN - PROFILE - F.A.S.
CLEARPRINT PAPER CO., S. F. CAL.
NO. 1000H-1

CONTRACT A-1

PLAN
SURVEYED
PLOTTED
DRAWN
R/W & EASMT CHECKED
R/W OF WAY CHECKED
NOTE BOOK
NO.
BY
DATE

PROFILE
SURVEYED
PLOTTED
GRADES CHECKED
B.M.'S NOTED
STRUCTURE NOTATNS CHK'D
NOTE BOOK
NO.
BY
DATE