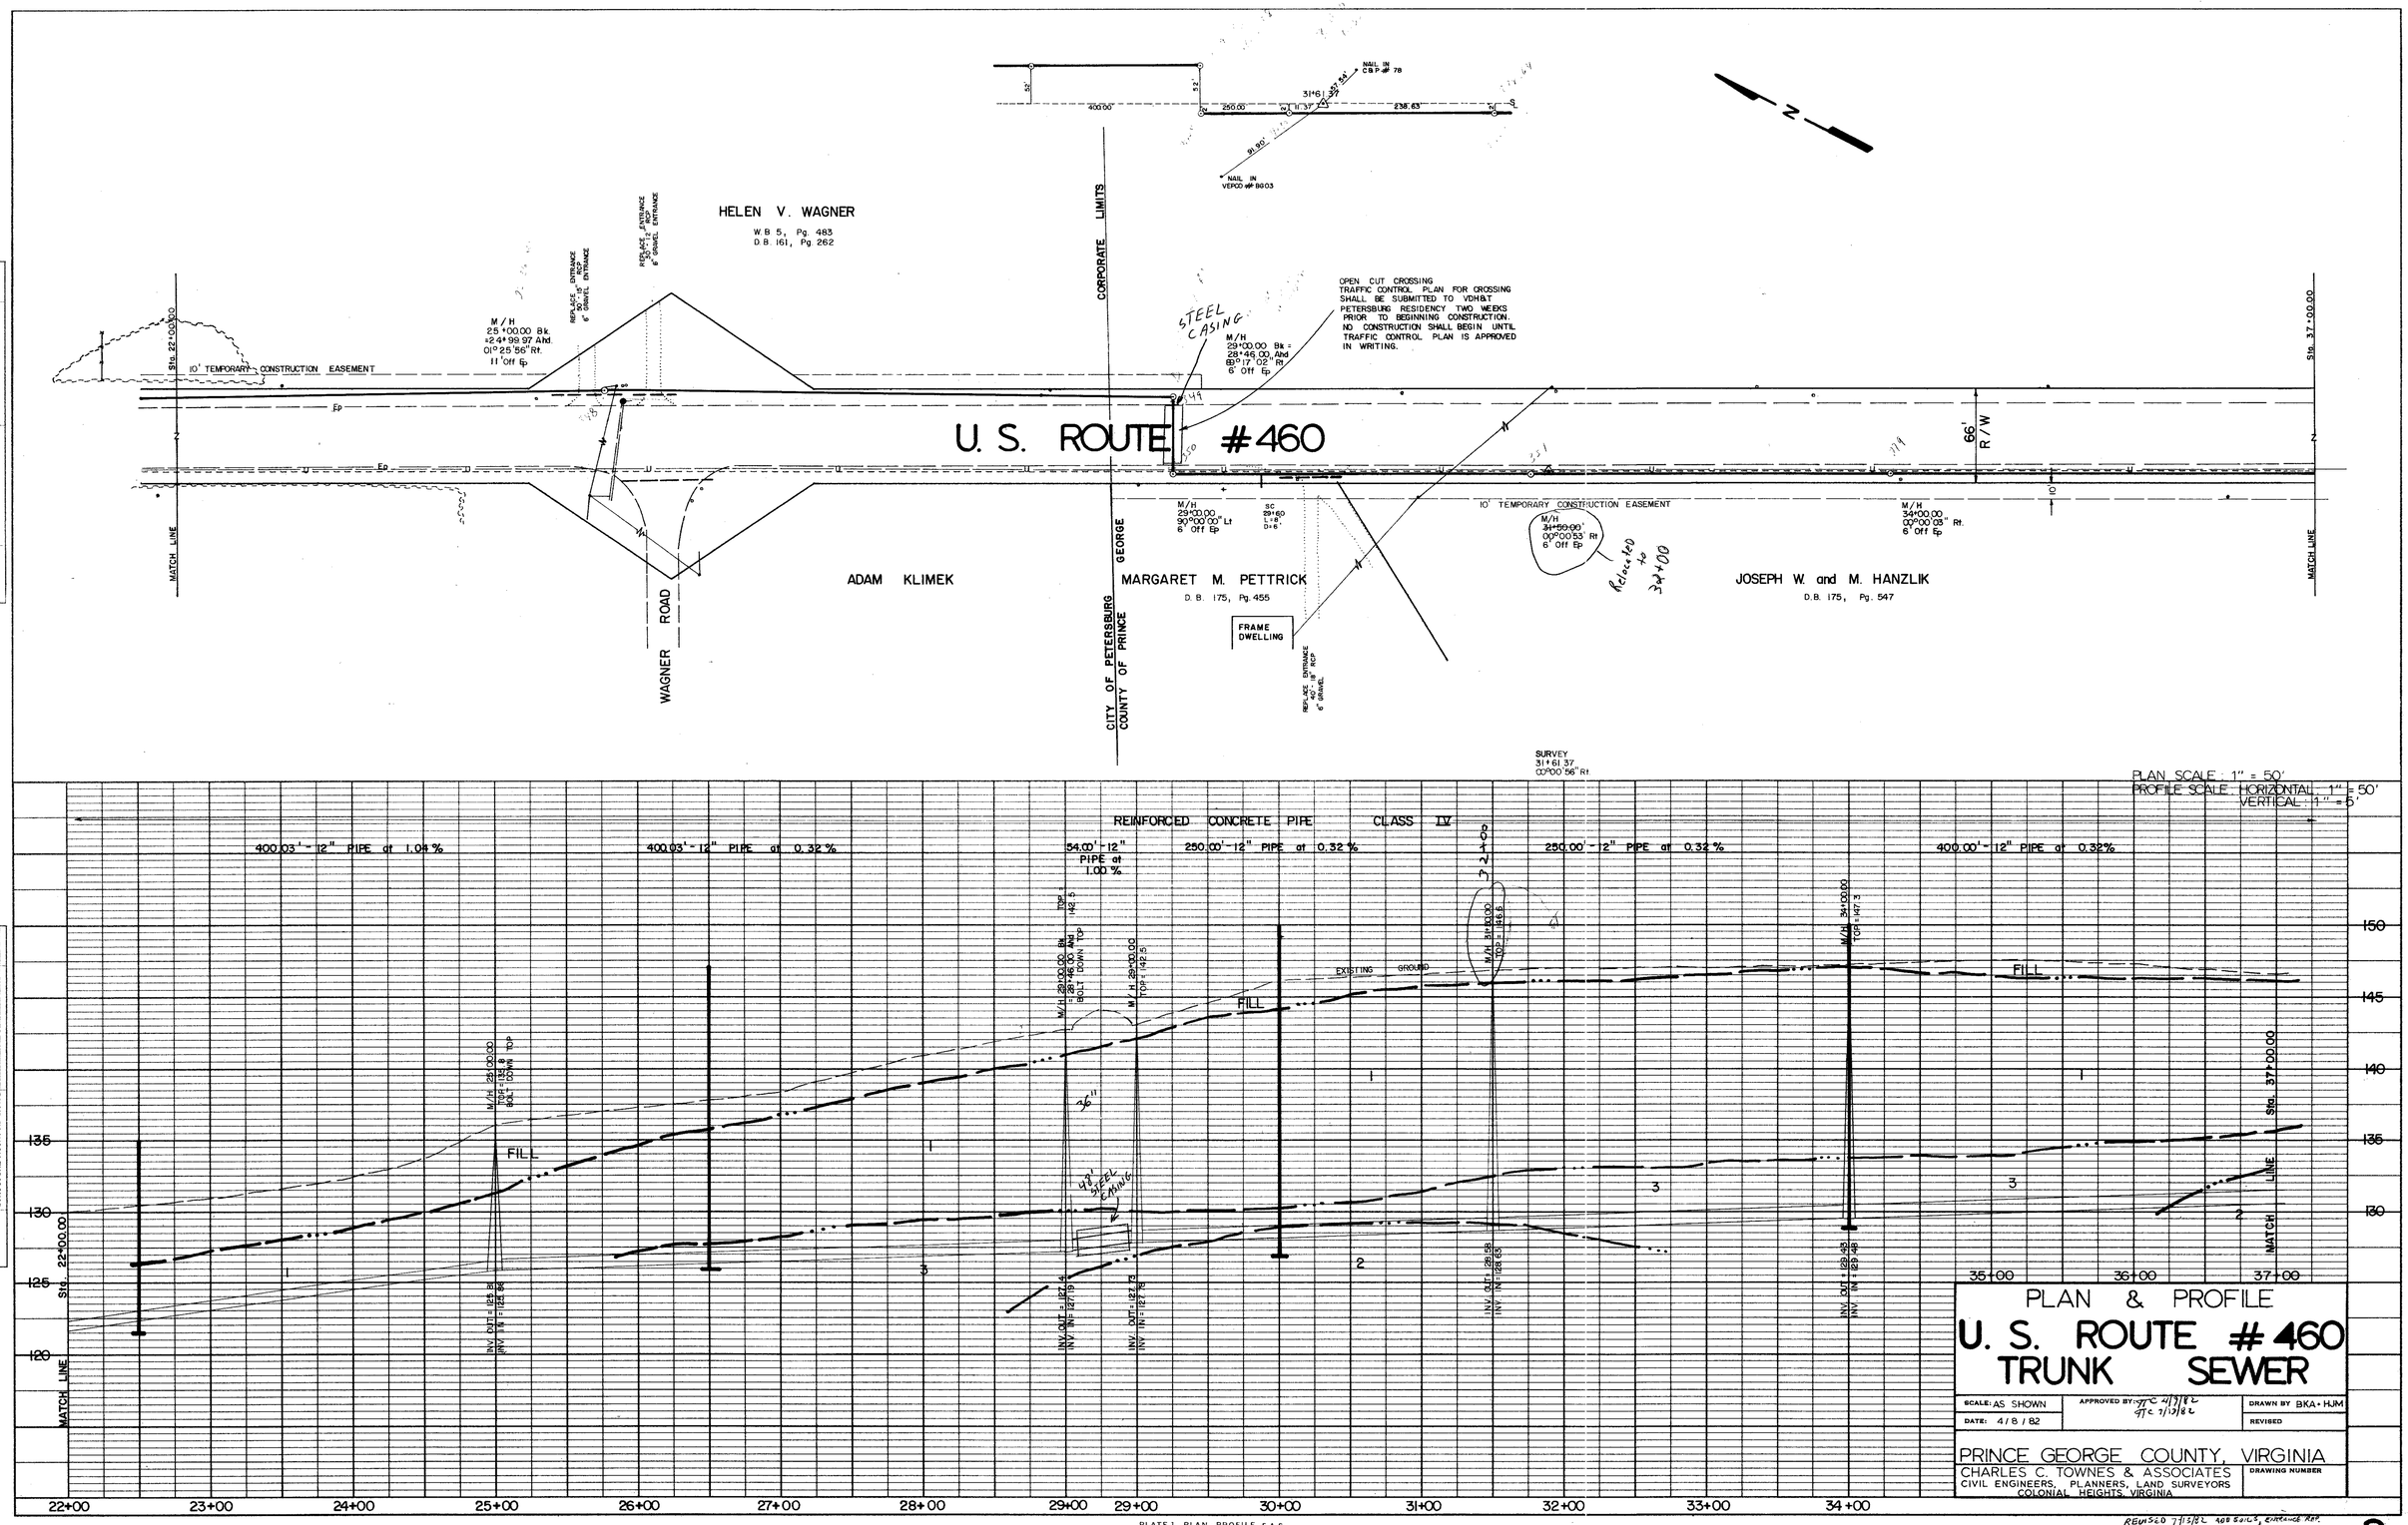
HELEN V. WAGNER
W.B. 5, Pg. 483
D.B. 161, Pg 262
U. S. ROUTE #460
ADAM KLIMEK
MARGARET M. PETTRICK
D.B. 175, Pg. 455
JOSEPH W. and M. HANZLIK
D.B. 175, Pg. 547
WAGNER ROAD
CITY OF PETERSBURG
COUNTY OF PRINCE GEORGE
CORPORATE LIMITS
MATCH LINE
10' TEMPORARY CONSTRUCTION EASEMENT
FRAME DWELLING
STEEL CASING
OPEN CUT CROSSING TRAFFIC CONTROL PLAN FOR CROSSING SHALL BE SUBMITTED TO VDH&T PETERSBURG RESIDENCY TWO WEEKS PRIOR TO BEGINNING CONSTRUCTION. NO CONSTRUCTION SHALL BEGIN UNTIL TRAFFIC CONTROL PLAN IS APPROVED IN WRITING.
66' R/W
SURVEY 31+61.37 00°00'56" Rt
PLAN SCALE: 1" = 50'
PROFILE SCALE: HORIZONTAL: 1" = 50'
VERTICAL: 1" = 5'
REINFORCED CONCRETE PIPE CLASS IV
400.03' - 12" PIPE at 1.04 %
400.03' - 12" PIPE at 0.32 %
54.00' - 12" PIPE at 1.00 %
250.00' - 12" PIPE at 0.32 %
250.00' - 12" PIPE at 0.32 %
400.00' - 12" PIPE at 0.32%
EXISTING GROUND
FILL
PLAN & PROFILE
U. S. ROUTE #460
TRUNK SEWER
SCALE: AS SHOWN
DATE: 4/8/82
APPROVED BY: JTC 4/13/82 JTC 7/15/82
DRAWN BY BKA • HJM
REVISED
PRINCE GEORGE COUNTY, VIRGINIA
CHARLES C. TOWNES & ASSOCIATES
CIVIL ENGINEERS, PLANNERS, LAND SURVEYORS
COLONIAL HEIGHTS, VIRGINIA
DRAWING NUMBER
REVISED 7/15/82 ADD SOILS, ENTRANCE REP.
3
PLATE 1 - PLAN - PROFILE - F.A.S.
CLEARPRINT PAPER CO., S.F. CAL.
NO. 1000H-1
CONTRACT A-1