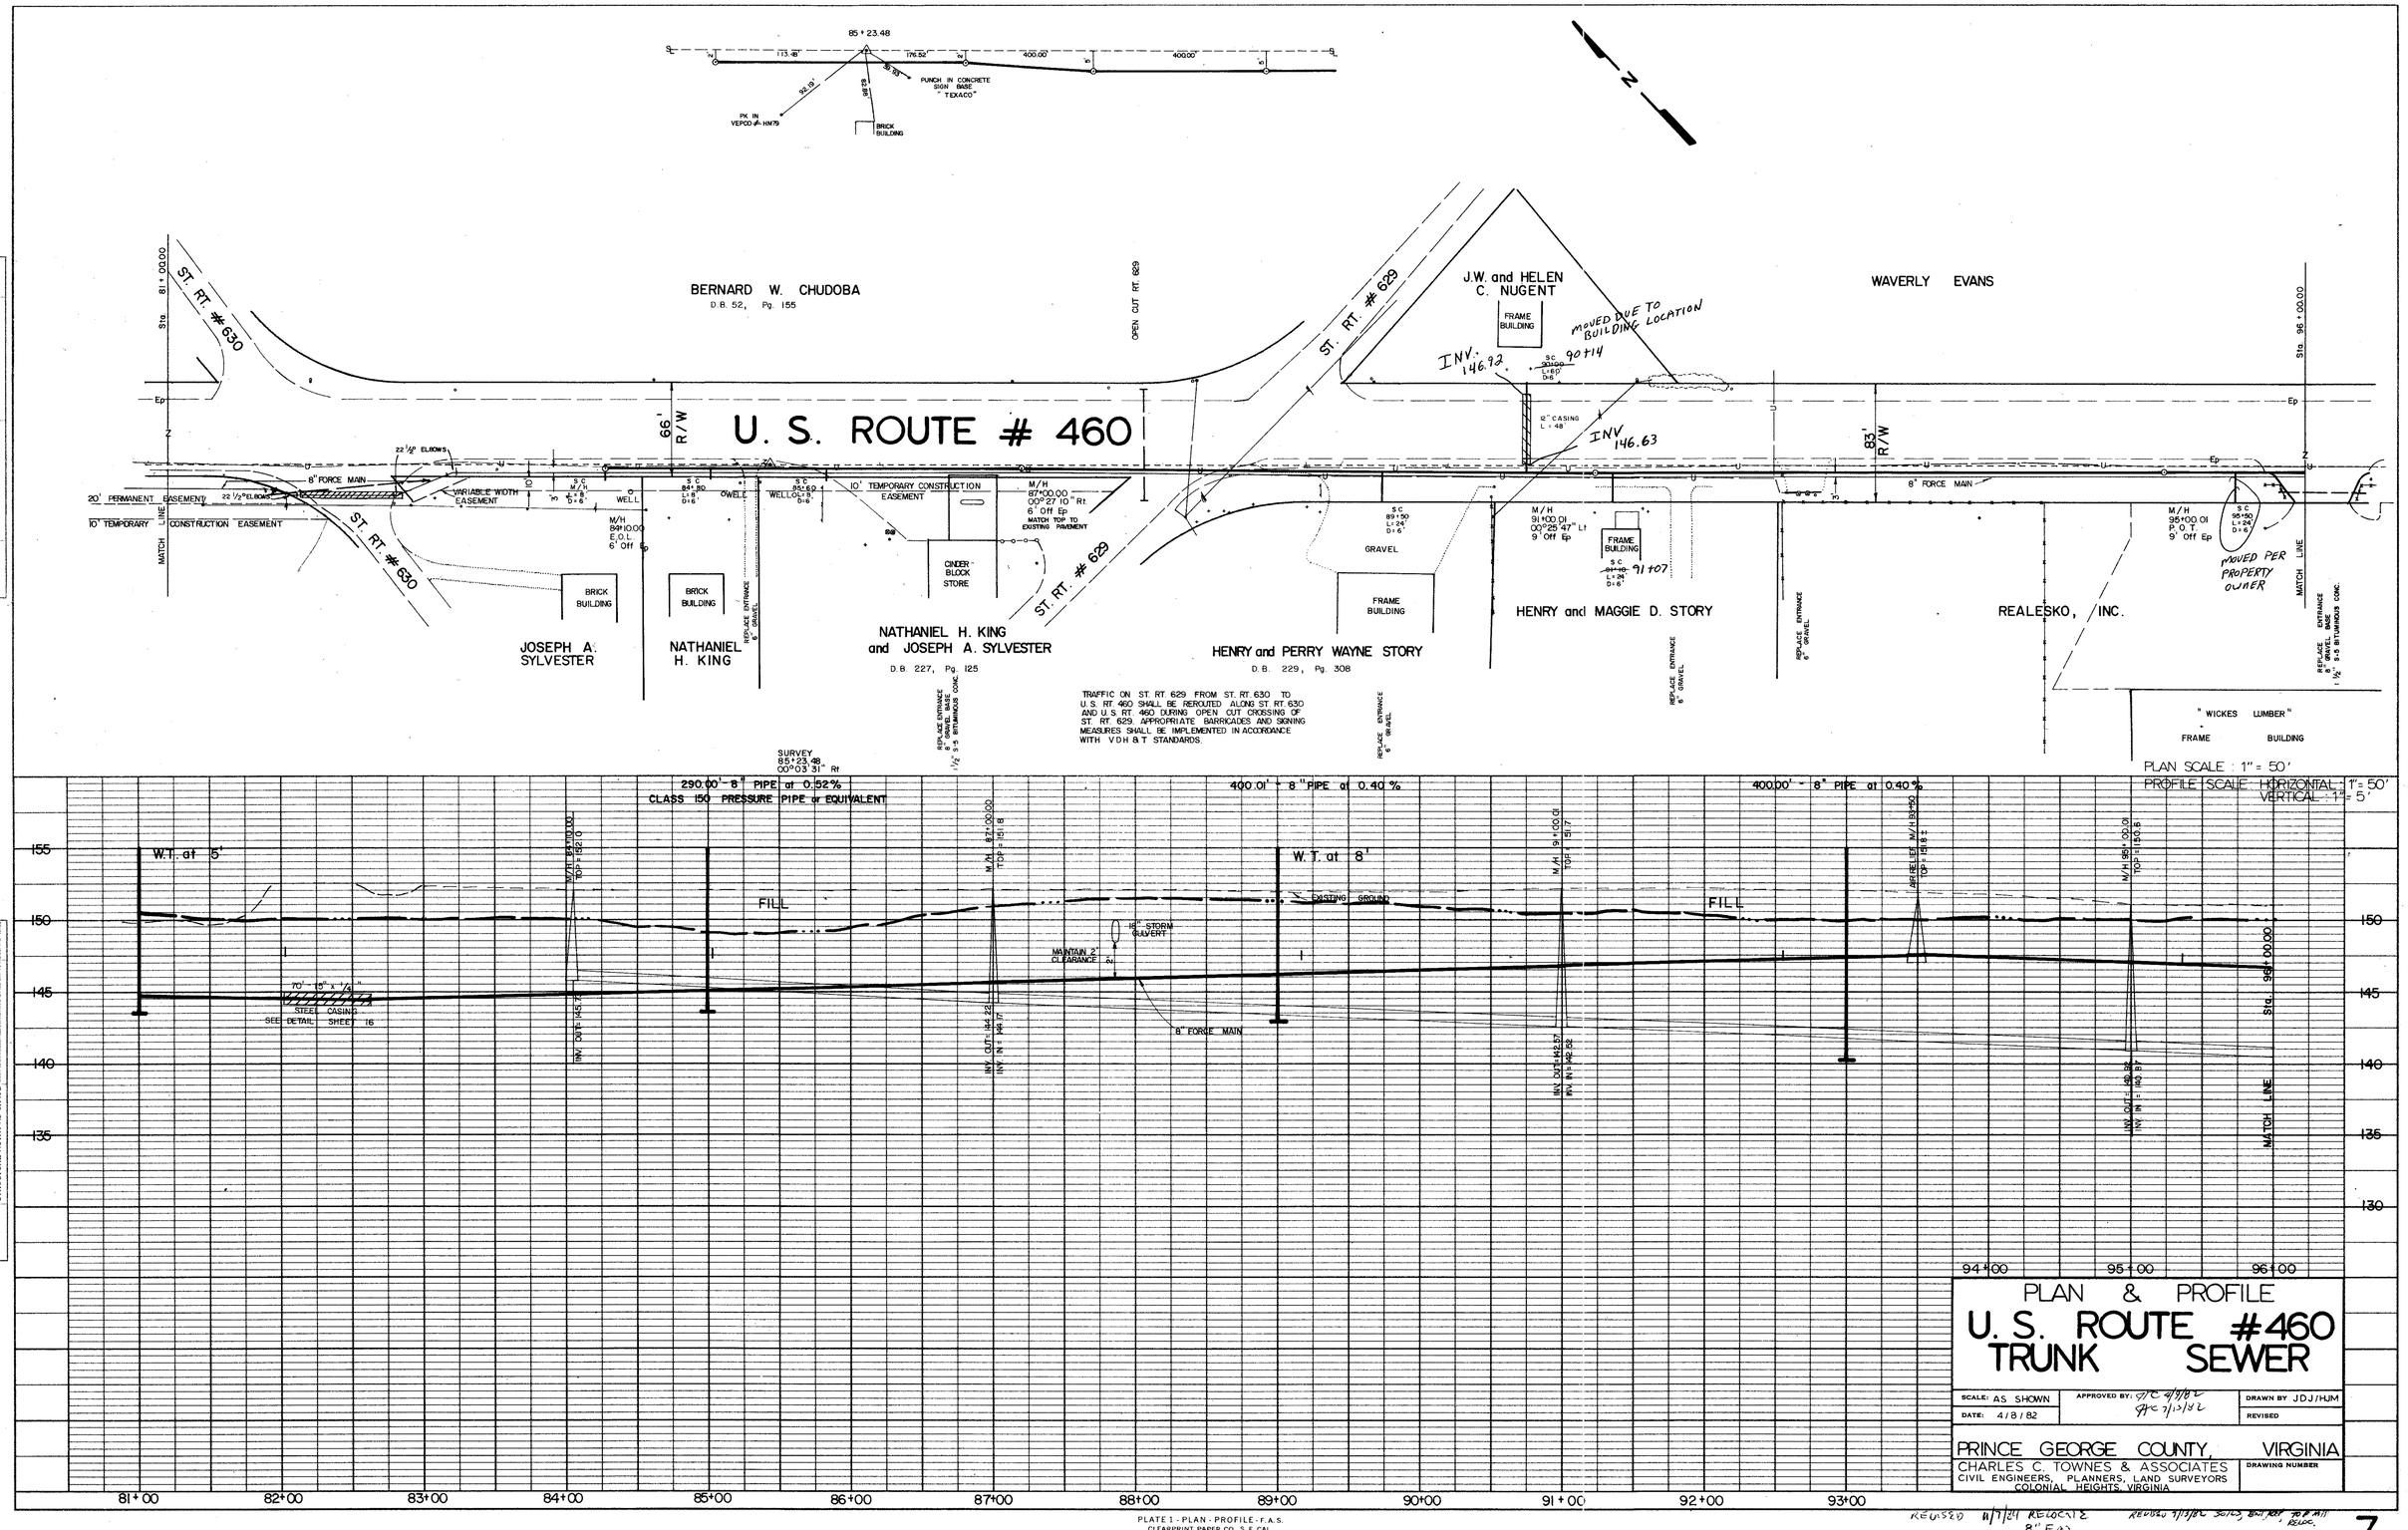

PLAN & PROFILE

U. S. ROUTE #460 TRUNK SEWER

SCALE: AS SHOWN	APPROVED BY: JTC 4/9/82 JTC 7/13/82	DRAWN BY JDJ/HJM
DATE: 4/8/82		REVISED

PRINCE GEORGE COUNTY, VIRGINIA

CHARLES C. TOWNES & ASSOCIATES
CIVIL ENGINEERS, PLANNERS, LAND SURVEYORS
COLONIAL HEIGHTS, VIRGINIA

DRAWING NUMBER

REVISED 11/7/84 RELOCATE 8" FM

REVISED 7/13/82 SOILS BORING, RELOC.

7

PLATE 1 - PLAN - PROFILE - F.A.S.
CLEARPRINT PAPER CO., S.F. CAL.
NO. 1000H-1

CONTRACT A-2