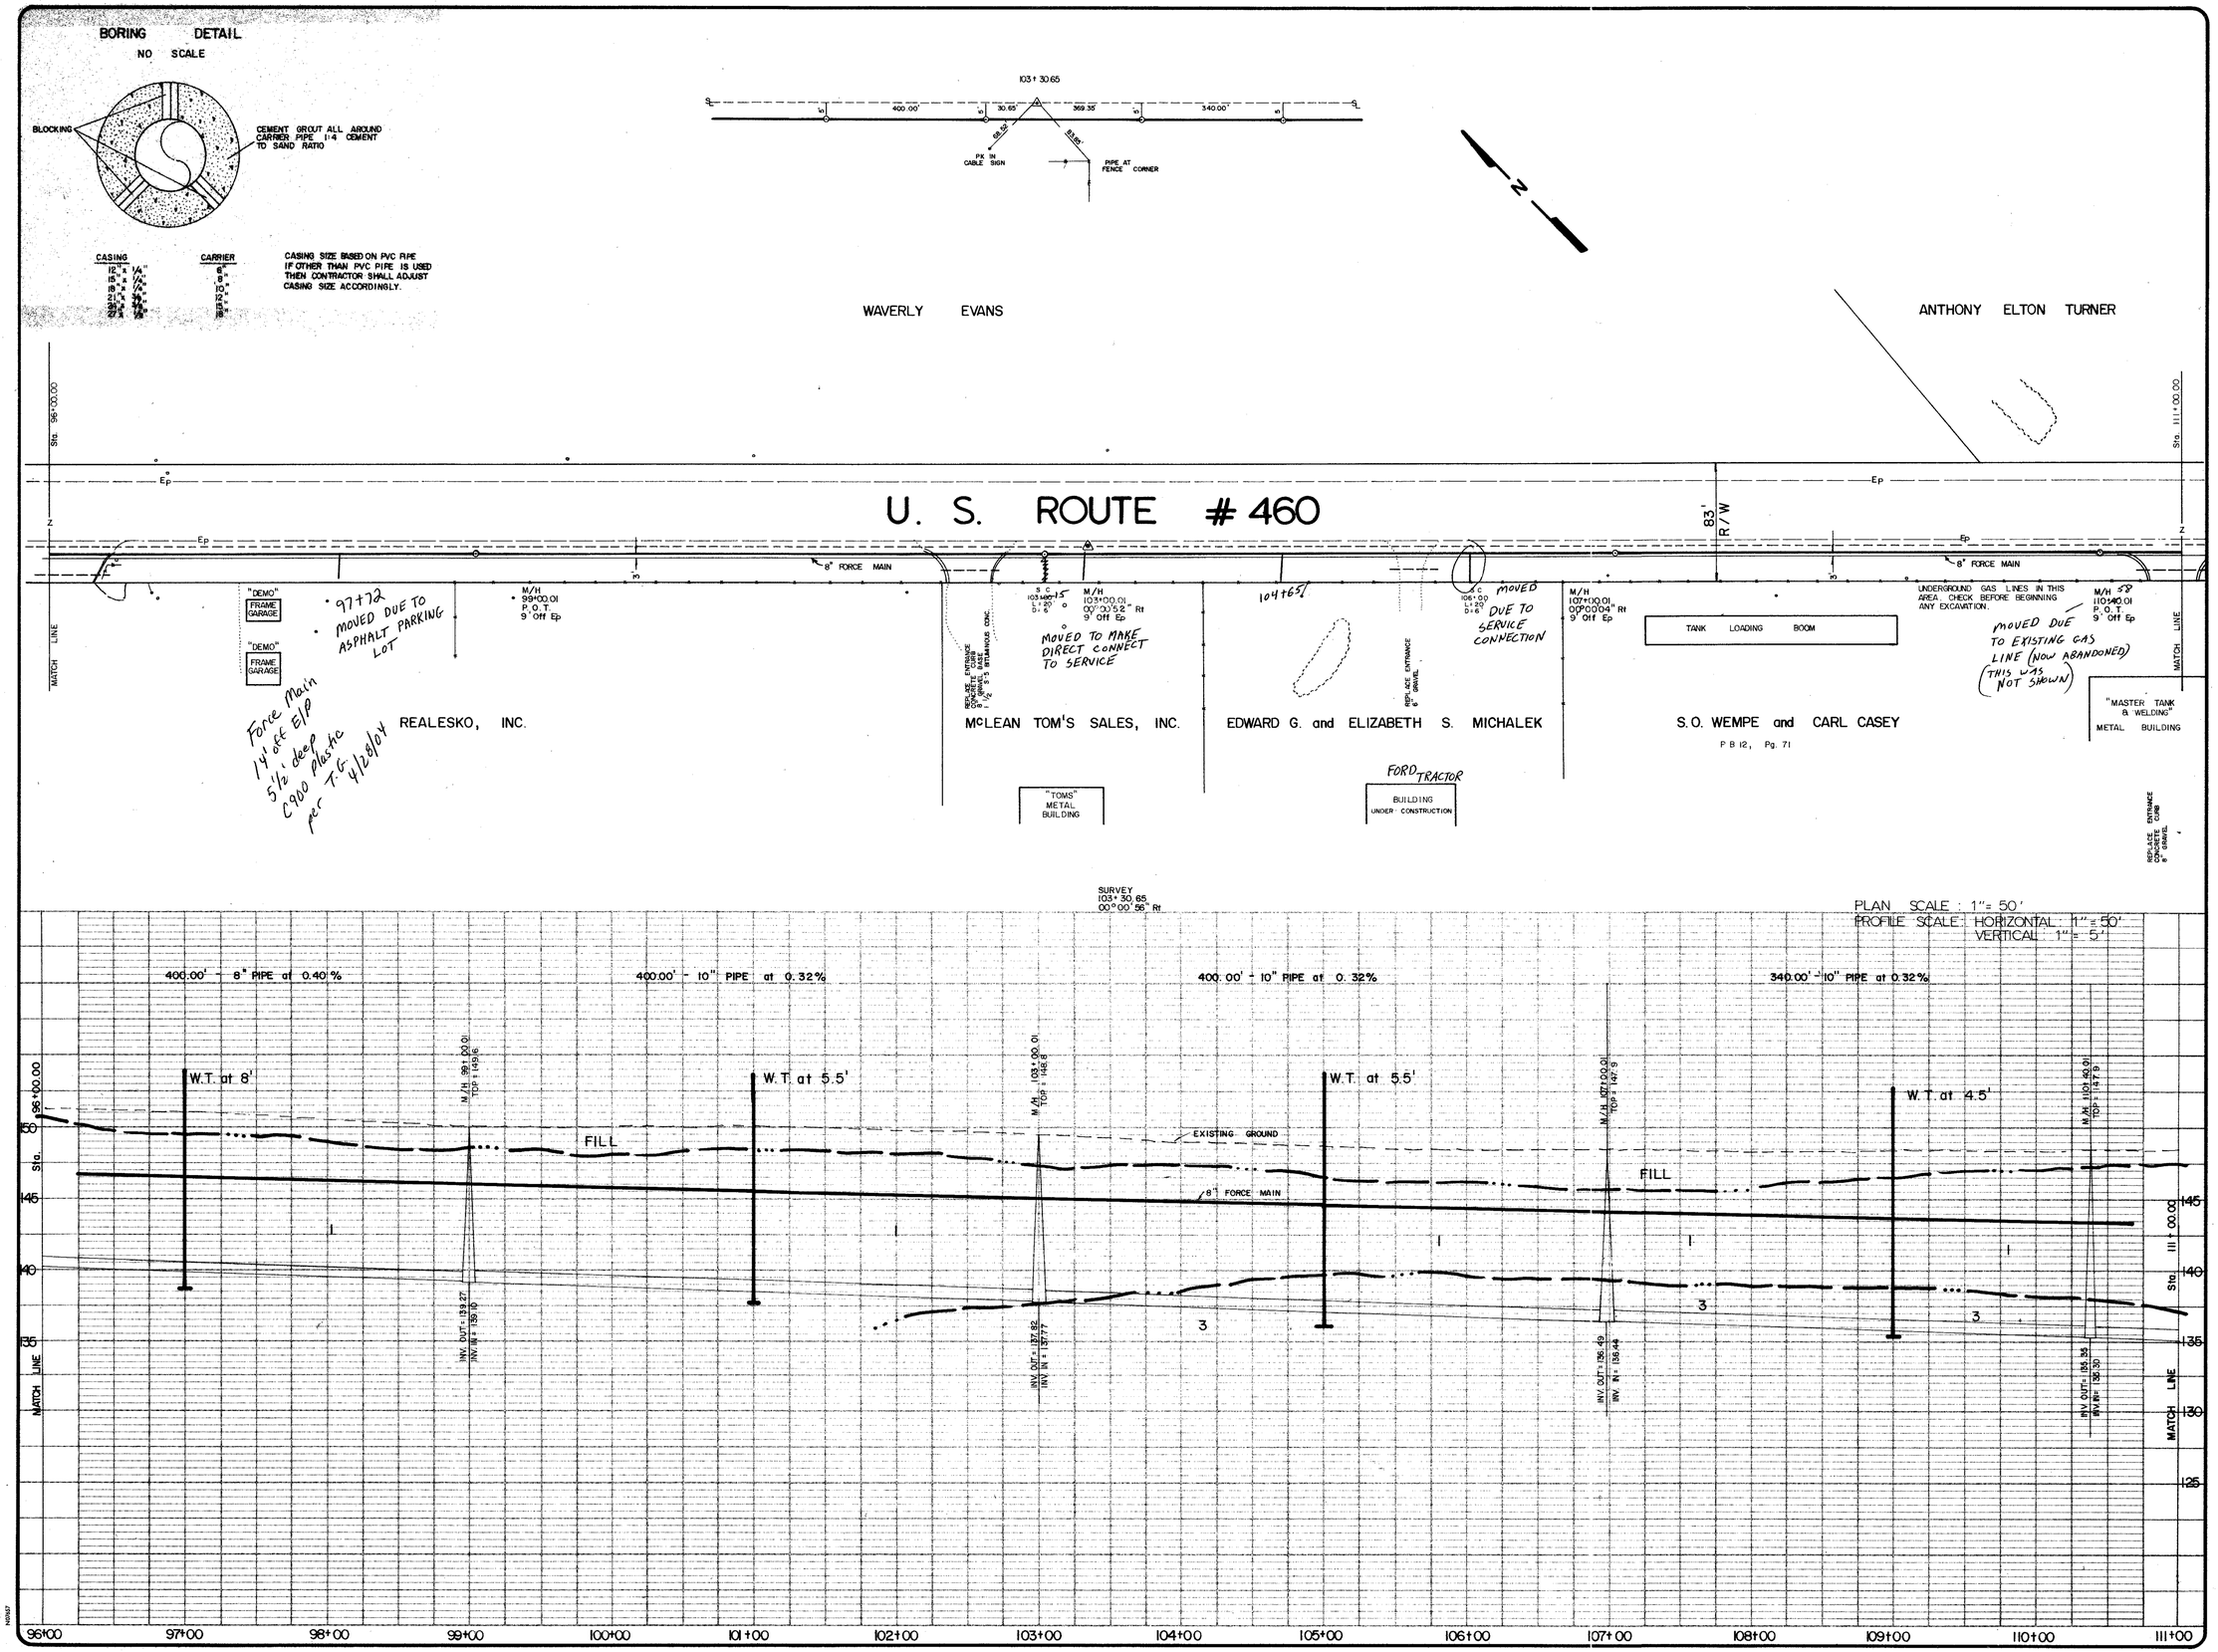

CONTRACT A-2

CHARLES C. TOWNES & ASSOCIATES
Engineers, Planners, Land Surveyors
110 Norfolk Ave., P.O. Box 97
Colonial Heights, Va. 23834
804-526-6766

PLAN & PROFILE
U. S. ROUTE #460
TRUNK SEWER

PRINCE GEORGE COUNTY, VIRGINIA

REVISIONS	
DATE	ITEM
7/13/82	Bring out new top of M.H. & grade
2/24/84	
11/5/84	REVISE 8" FM

DATE 4/8/82

SCALE AS SHOWN

DRAWN BY HJM + JDJ

CHECKED BY

F.B. #

8