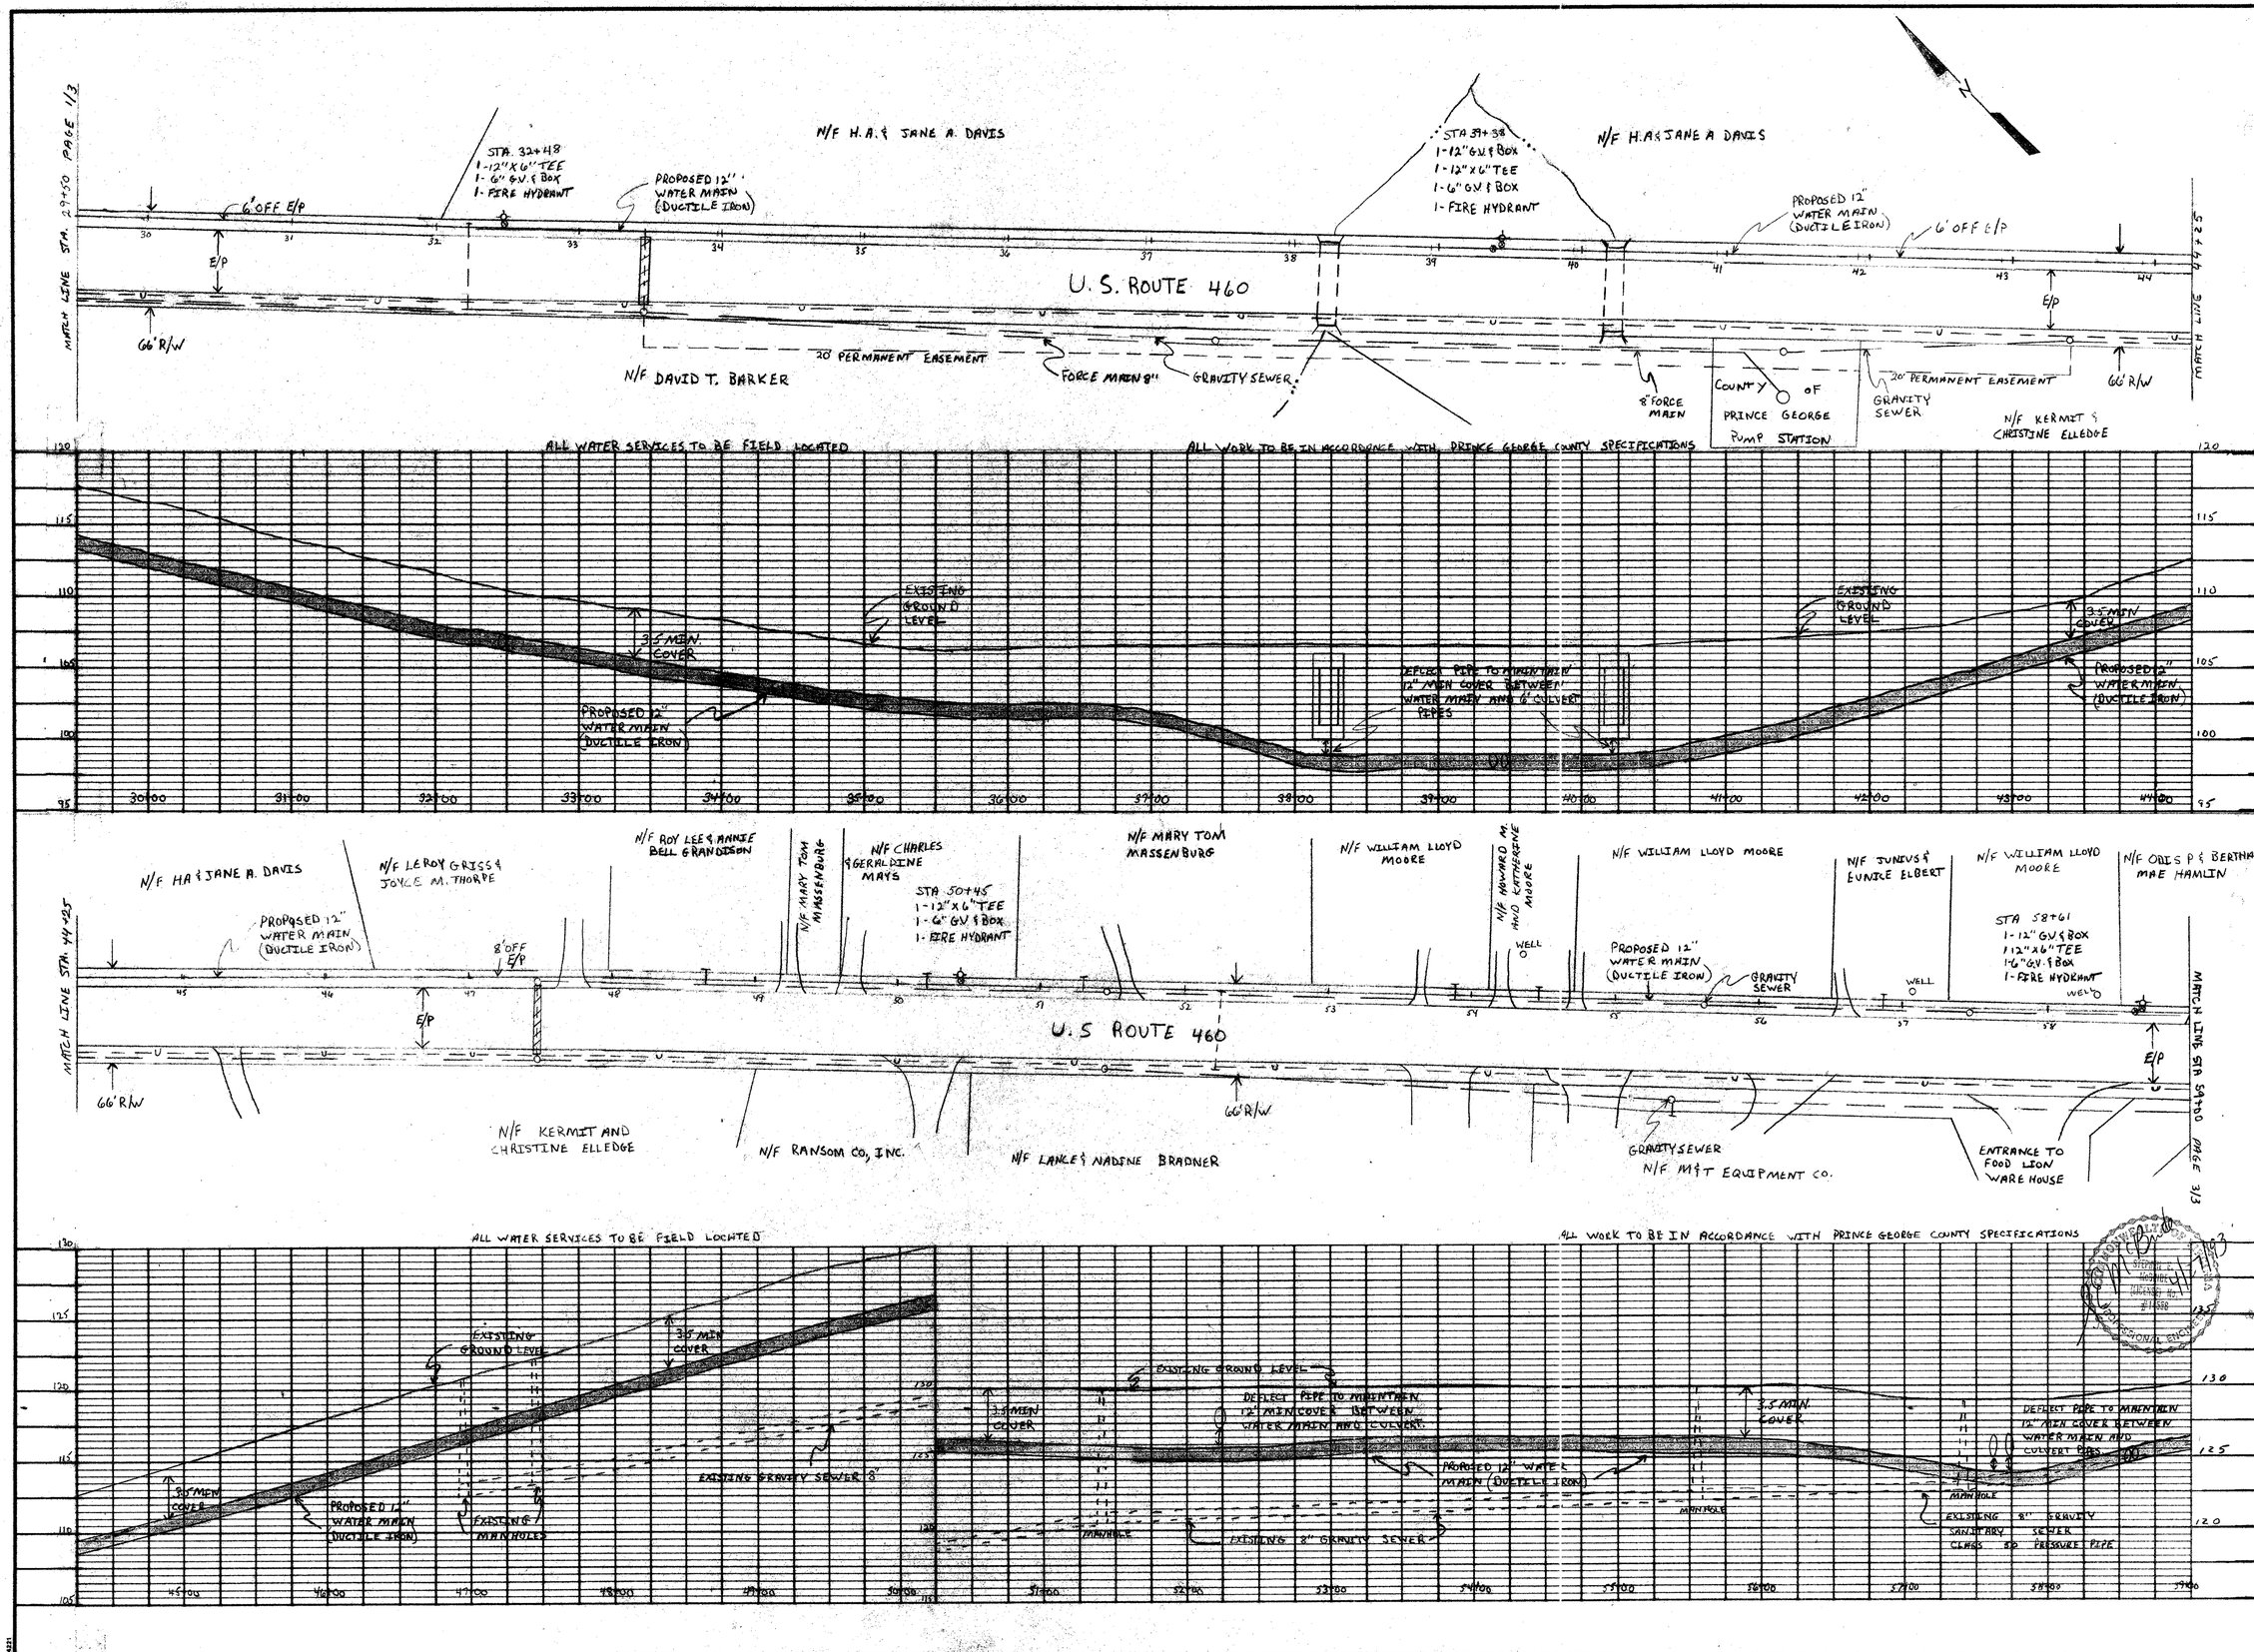

REVISION DESCRIPTION	DATE

DATE 3/23/93

DRAWN BY DWJ

DESIGNED BY DWJ - SEM

CHECKED BY SEM

SCALE HORIZ. 1" = 50' VERT. 1" = 5'

ROUTE 460 WATER MAIN / FOOD LION EXTENSION

PRINCE GEORGE COUNTY, VIRGINIA

SHEET NO. 2/3

JOB NO.