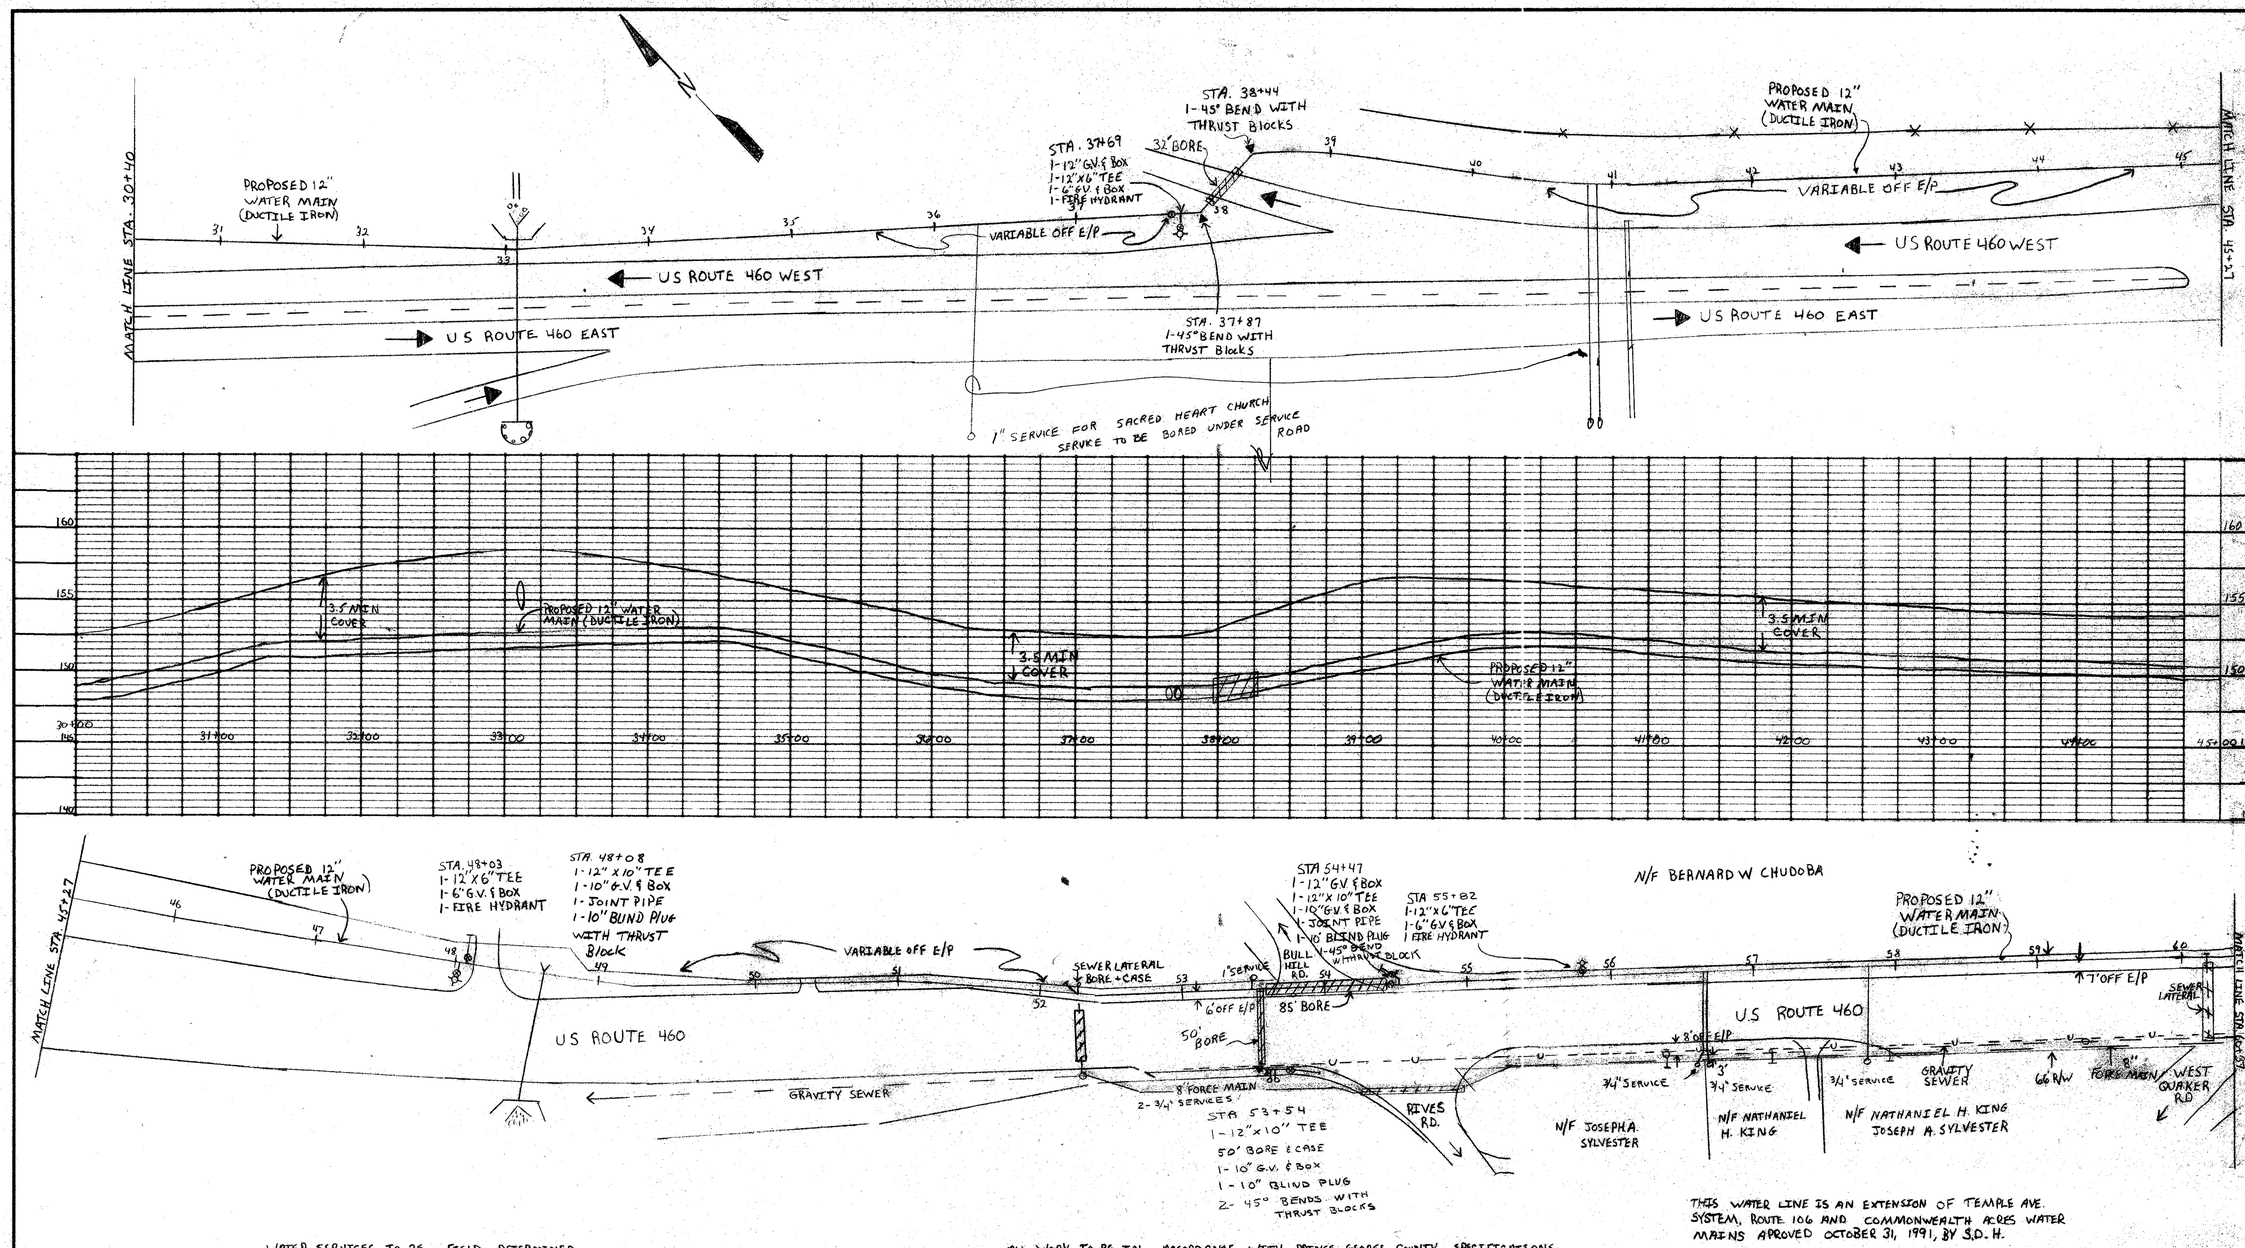

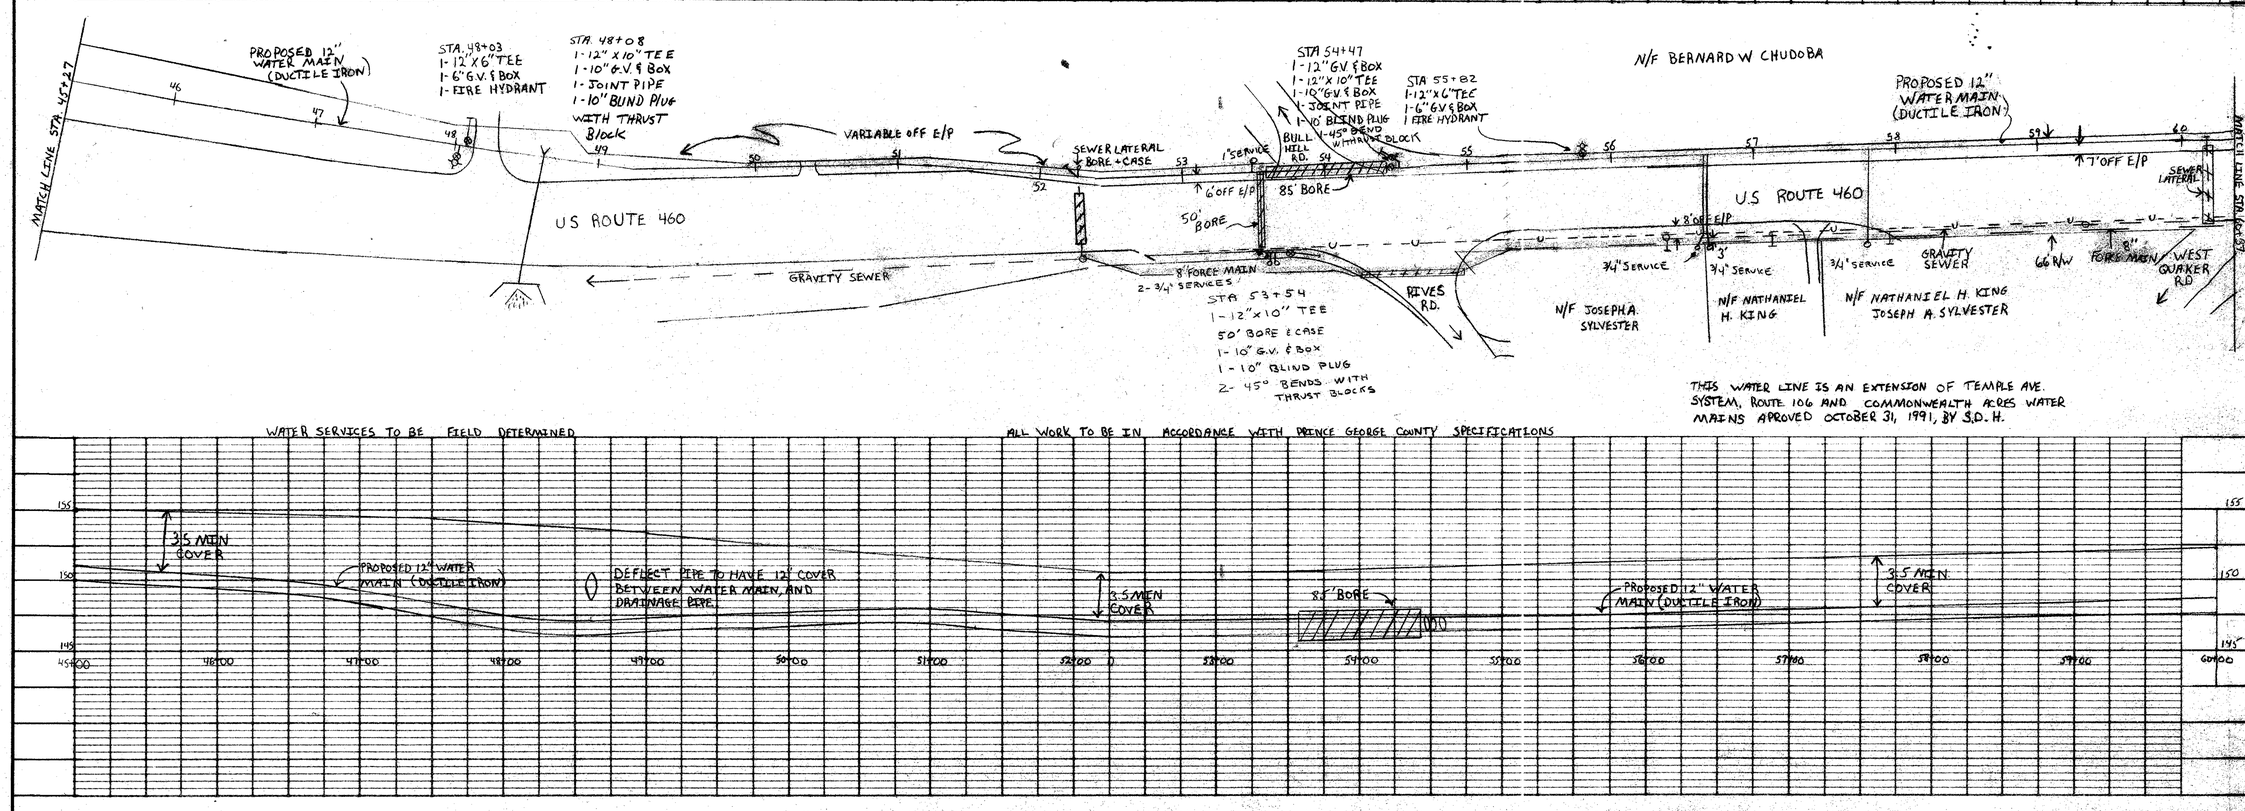

WATER SERVICES TO BE FIELD DETERMINED

ALL WORK TO BE IN ACCORDANCE WITH PRINCE GEORGE COUNTY SPECIFICATIONS

REVISION DESCRIPTION	DATE

DATE 12-14-92
DRAWN BY DWJ
DESIGNED BY DWJ & SEM
CHECKED BY SEM
SCALE HORIZ 1"=50' VERT 1"=50'

ROUTE 460 WATER MAIN
PRINCE GEORGE COUNTY, VIRGINIA

SHEET NO. 2/5
JOB NO.