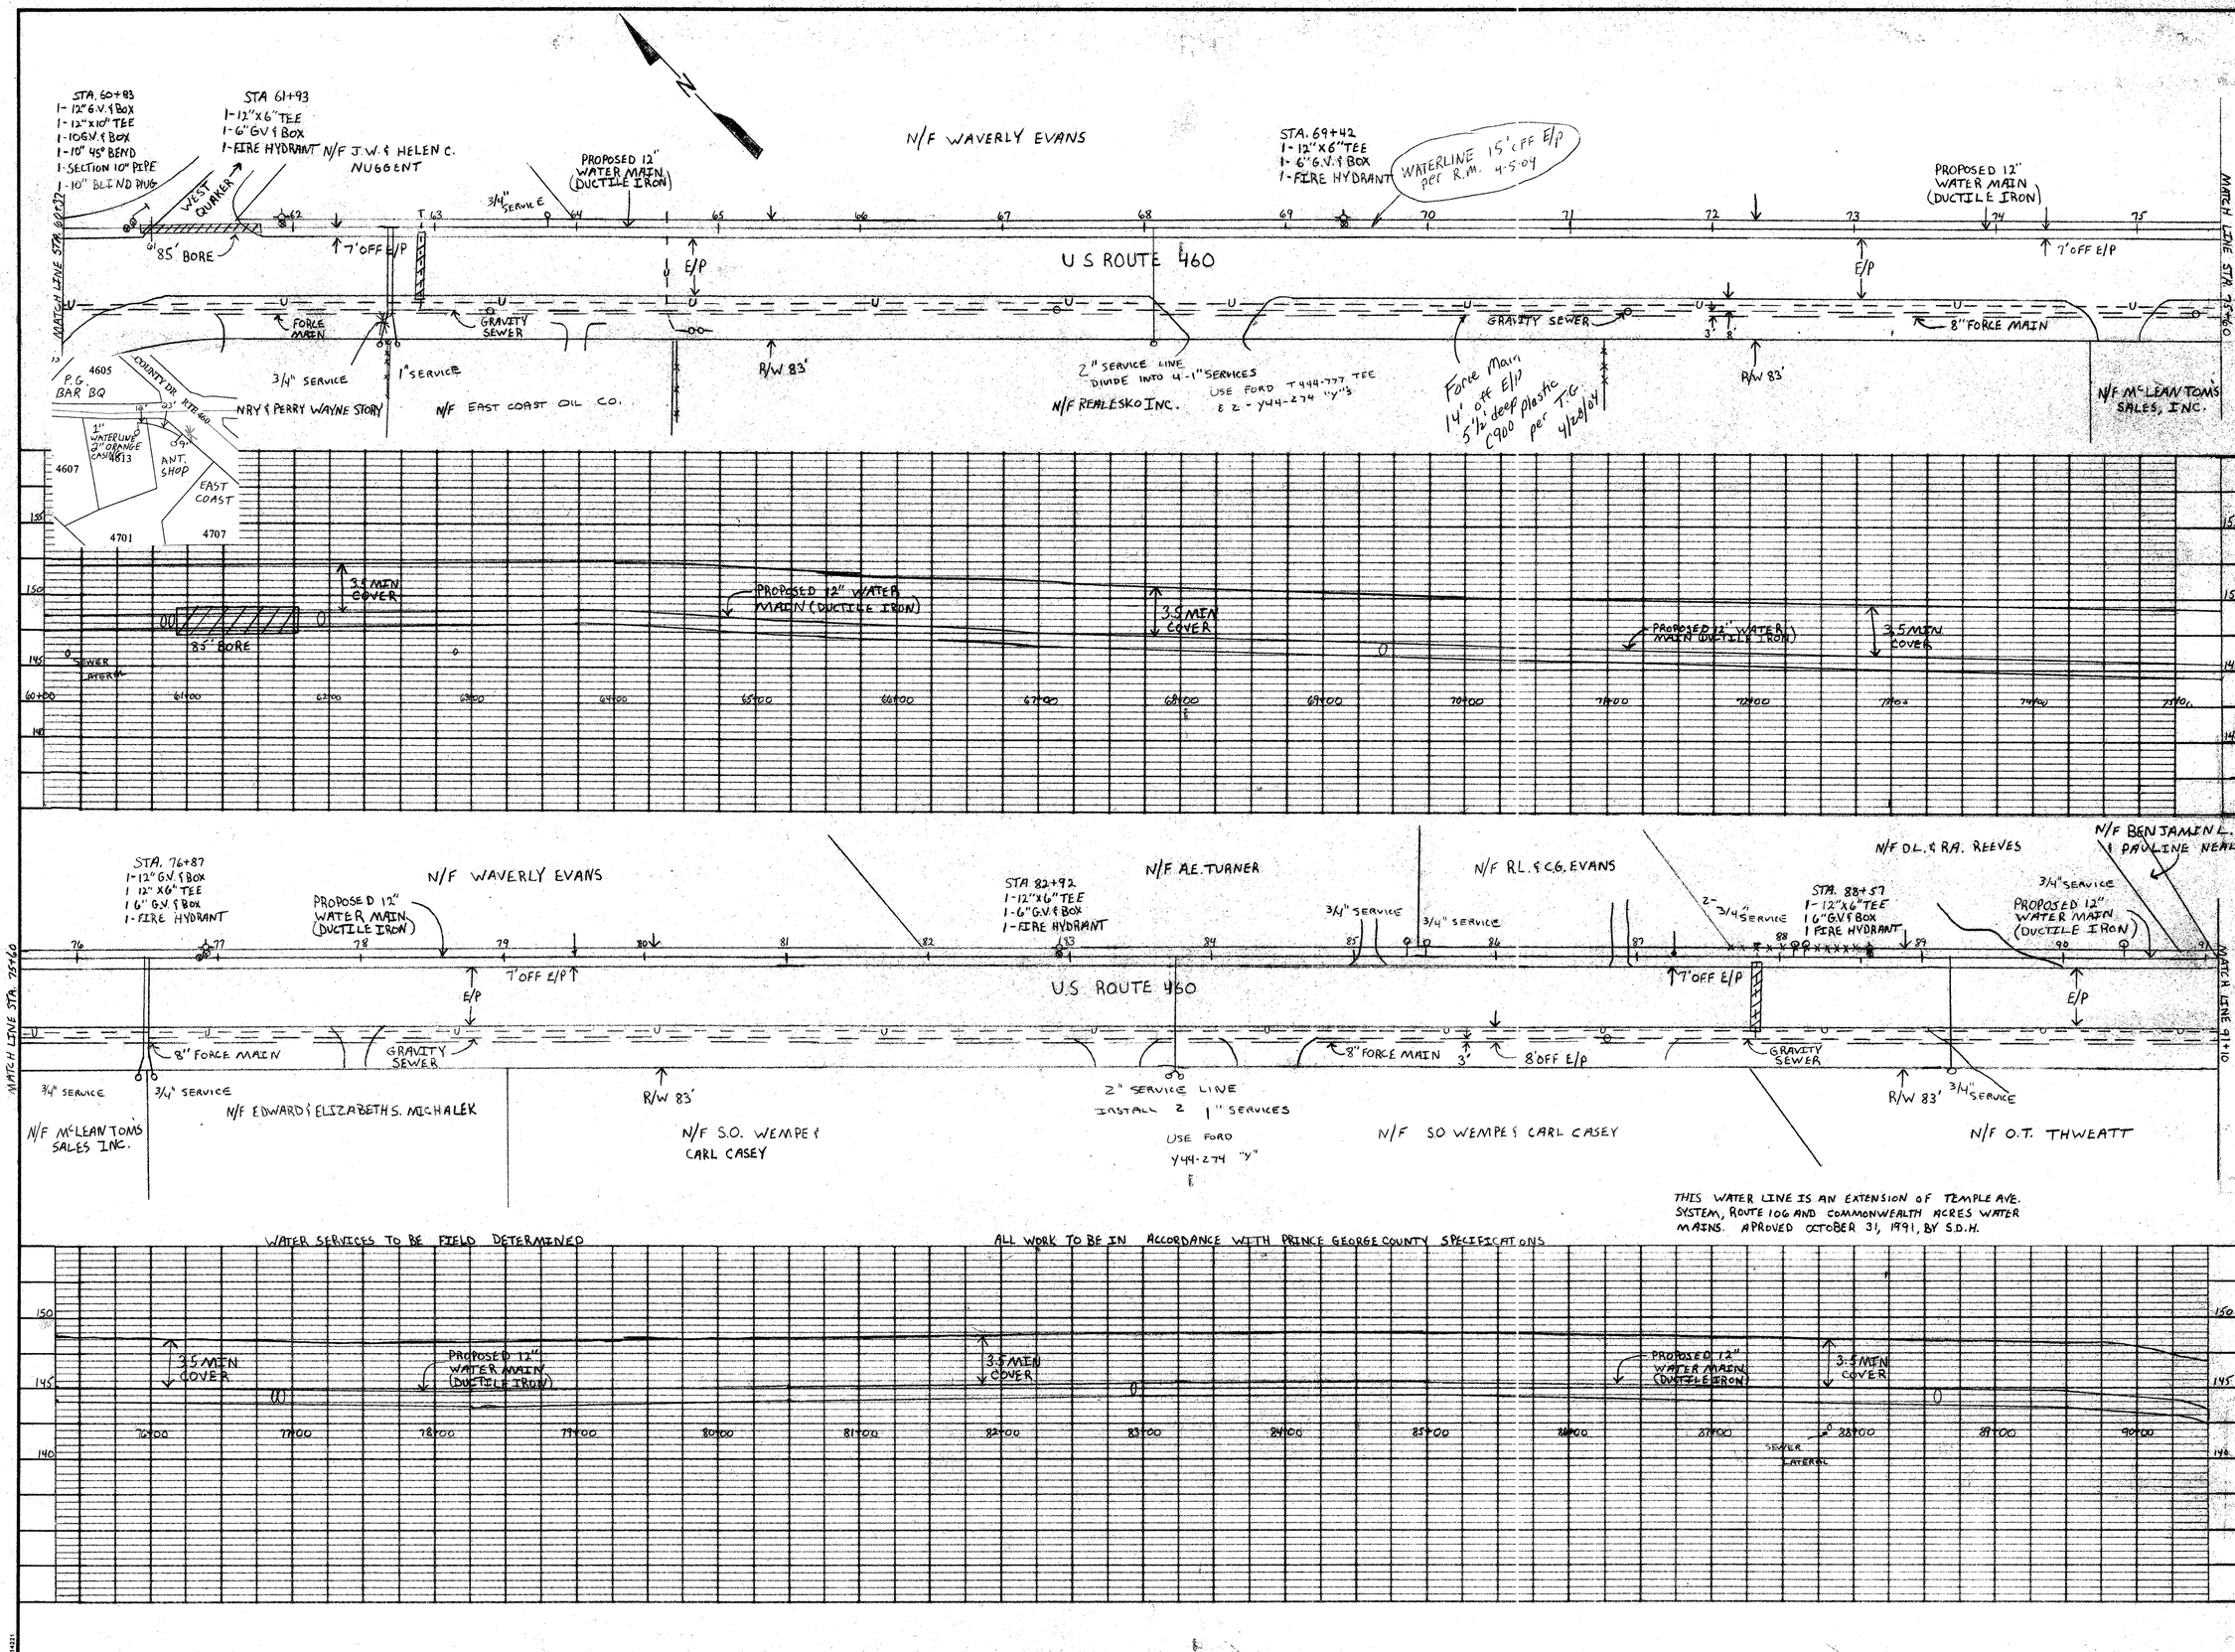

THIS WATER LINE IS AN EXTENSION OF TEMPLE AVE. SYSTEM, ROUTE 106 AND COMMONWEALTH ACRES WATER MAINS. APROVED OCTOBER 31, 1991, BY S.D.H.

WATER SERVICES TO BE FIELD DETERMINED

ALL WORK TO BE IN ACCORDANCE WITH PRINCE GEORGE COUNTY SPECIFICATIONS

REVISION DESCRIPTION	DATE

DATE	12-14-92
DRAWN BY	DWJ
DESIGNED BY	DWJ & SEM
CHECKED BY	SEM
SCALE	HORIZ 1"=50' VERT 1"=5'

ROUTE 460 WATER MAIN

PRINCE GEORGE COUNTY, VIRGINIA

SHEET NO. 3/5

JOB NO.