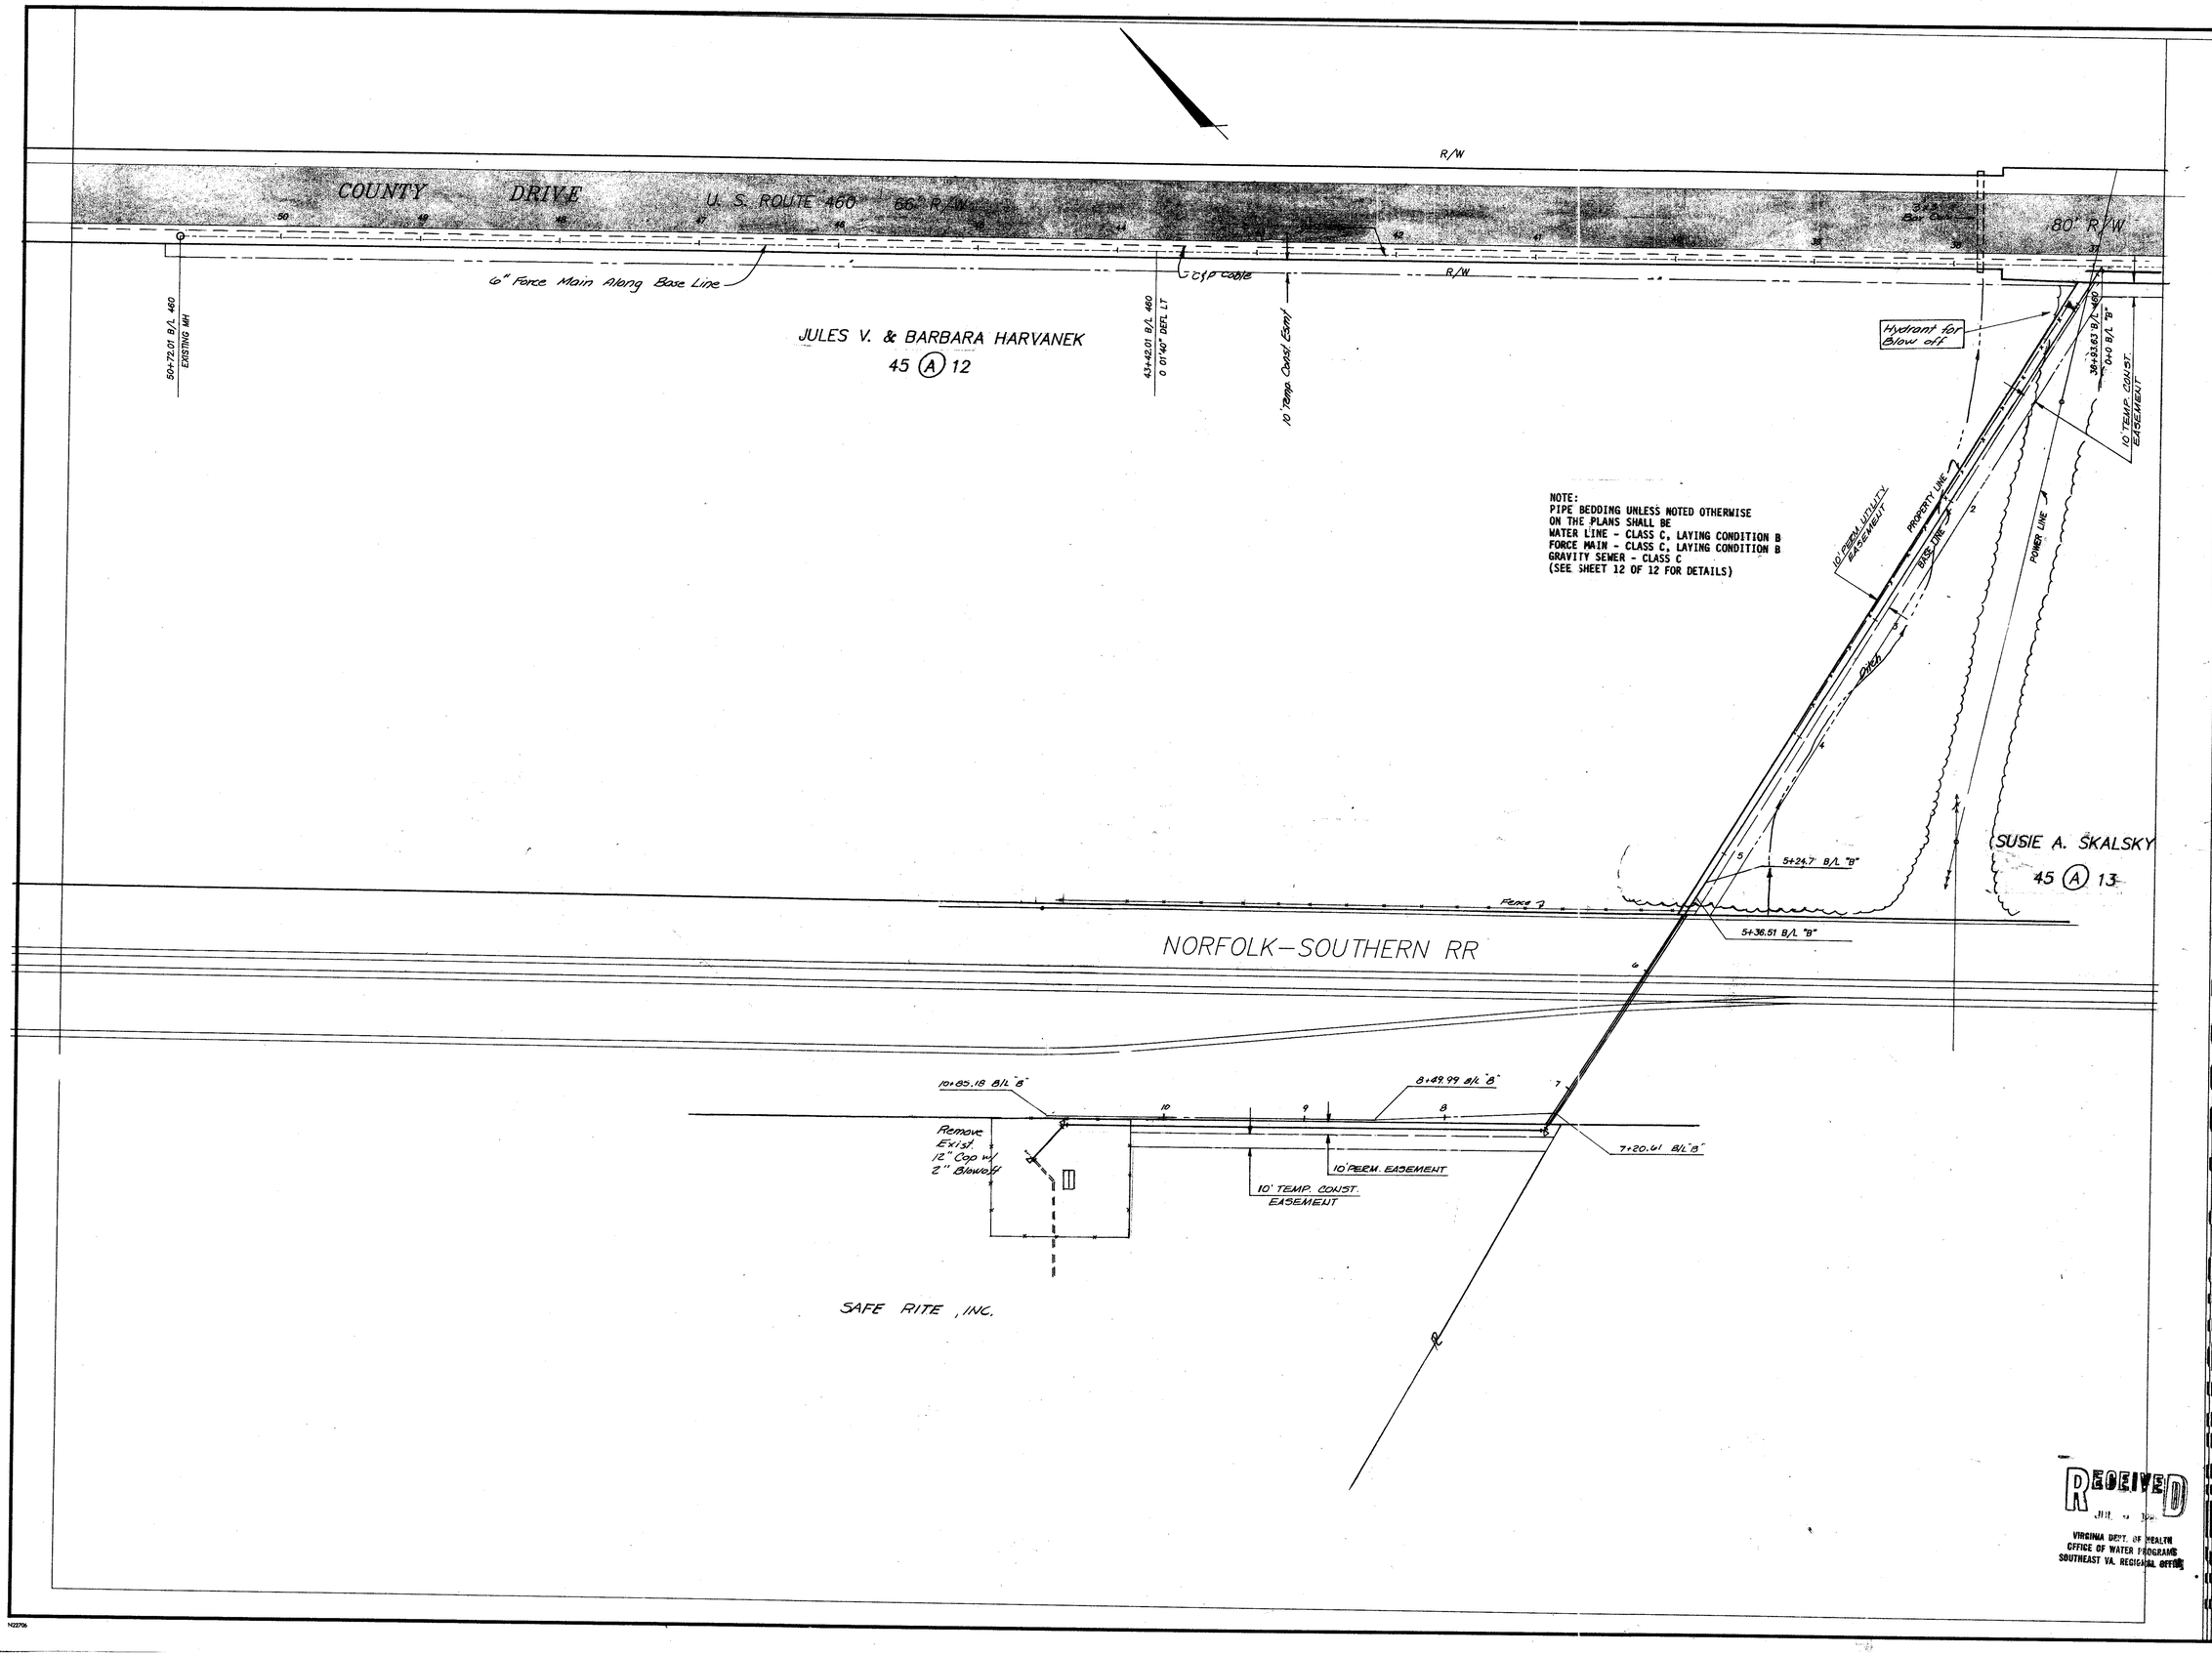

NOTE:
PIPE BEDDING UNLESS NOTED OTHERWISE
ON THE PLANS SHALL BE
WATER LINE - CLASS C, LAYING CONDITION B
FORCE MAIN - CLASS C, LAYING CONDITION B
GRAVITY SEWER - CLASS C
(SEE SHEET 12 OF 12 FOR DETAILS)

RECEIVED
VIRGINIA DEPT. OF HEALTH
OFFICE OF WATER PROGRAMS
SOUTHEAST VA. REGIONAL OFFICE

COMMONWEALTH OF VIRGINIA
WALTER M. ALTMAN III
LICENSE No. 11039
PROFESSIONAL ENGINEER

711 NORTH COURTHOUSE ROAD
RICHMOND, VIRGINIA 23236
TELEPHONE: (804) 794-3500

8803 STAPLES MILL ROAD
RICHMOND, VIRGINIA 23228
TELEPHONE: (804) 262-7996

4411 CROSSING BOULEVARD
PRINCE GEORGE, VIRGINIA 23875
TELEPHONE: (804) 458-8685

PLANNERS * SURVEYORS * ARCHITECTS * ENGINEERS * LANDSCAPE ARCHITECTS

DATE	REVISION DESCRIPTION

DATE 12-14-88
DRAWN BY WMA III
DESIGNED BY WMA III
CHECKED BY WMA III
SCALE 1"=50'

Prince George Industrial Water and Sewer Improvements
Rives and Templeton District * Prince George Co., Va.

WATERLINE ROUTE 460 TO FOOD LION

SHEET NO. 4 OF 12
JOB NO. 14044