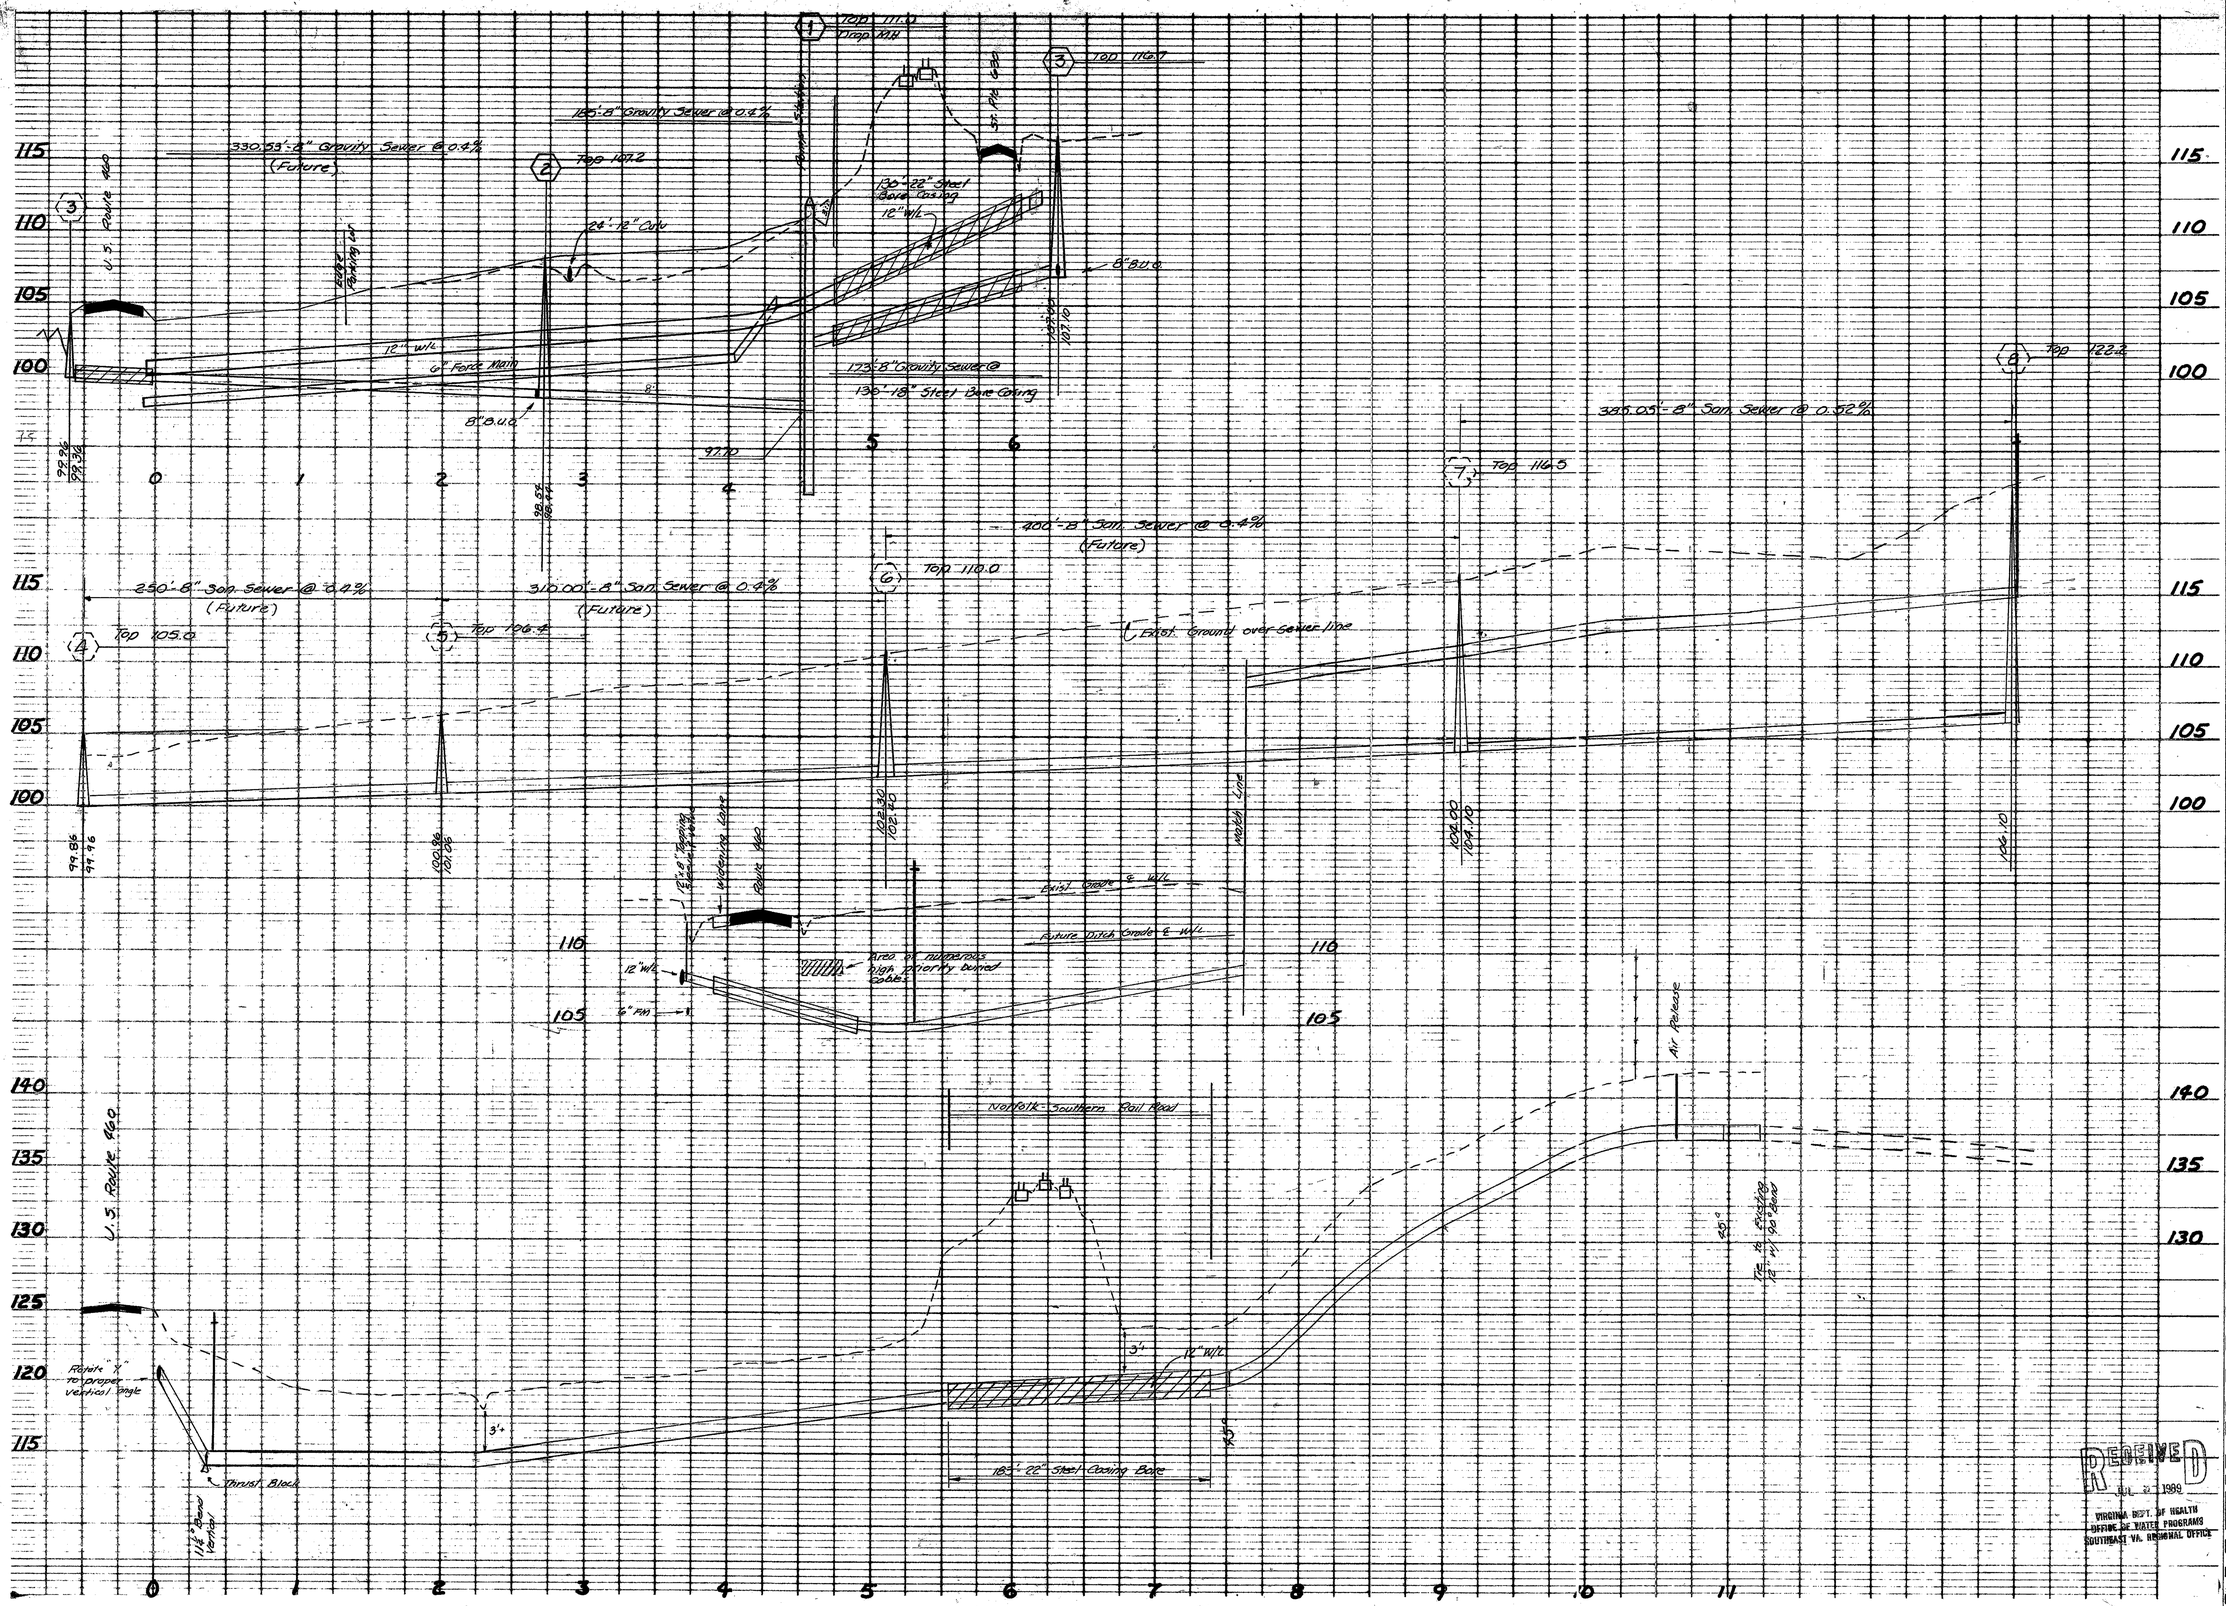

RECEIVED
JUL 2 1 1988
VIRGINIA DEPT. OF HEALTH
OFFICE OF WATER PROGRAMS
SOUTHEAST VA. REGIONAL OFFICE

COMMONWEALTH OF VIRGINIA
WALTER M. ALTMAN III
LICENSE No. 11039
PROFESSIONAL ENGINEER

711 NORTH COURTHOUSE ROAD
RICHMOND, VIRGINIA 23236
TELEPHONE: (804) 794-3500

6803 STAPLES MILL ROAD
RICHMOND, VIRGINIA 23228
TELEPHONE: (804) 262-7396

2411 CROSSING BOULEVARD
PRINCE GEORGE, VIRGINIA 23875
TELEPHONE: (804) 458-8685

PLANNERS * LANDSCAPE ARCHITECTS * SURVEYORS * ARCHITECTS * ENGINEERS

DATE	REVISION DESCRIPTION

DATE 12-15-88

DRAWN BY G.F.C.

DESIGNED BY W.M.A. III

CHECKED BY W.M.A. III

SCALE 1" = 5' Vertical, 1" = 50' Horizontal

Prince George Industrial Water and Sewer Improvements
Rives and Templeton District * Prince George Co., Va.

Profiles – 12" W/L Route 460 to Food Lion System, Route 156 Sewer and Water Line, 12" W/L, 8" Gravity Sewer, 8" Force Main, Route 460 to Standard Auto Parts

SHEET NO. 6 of 12

JOB NO. 14044