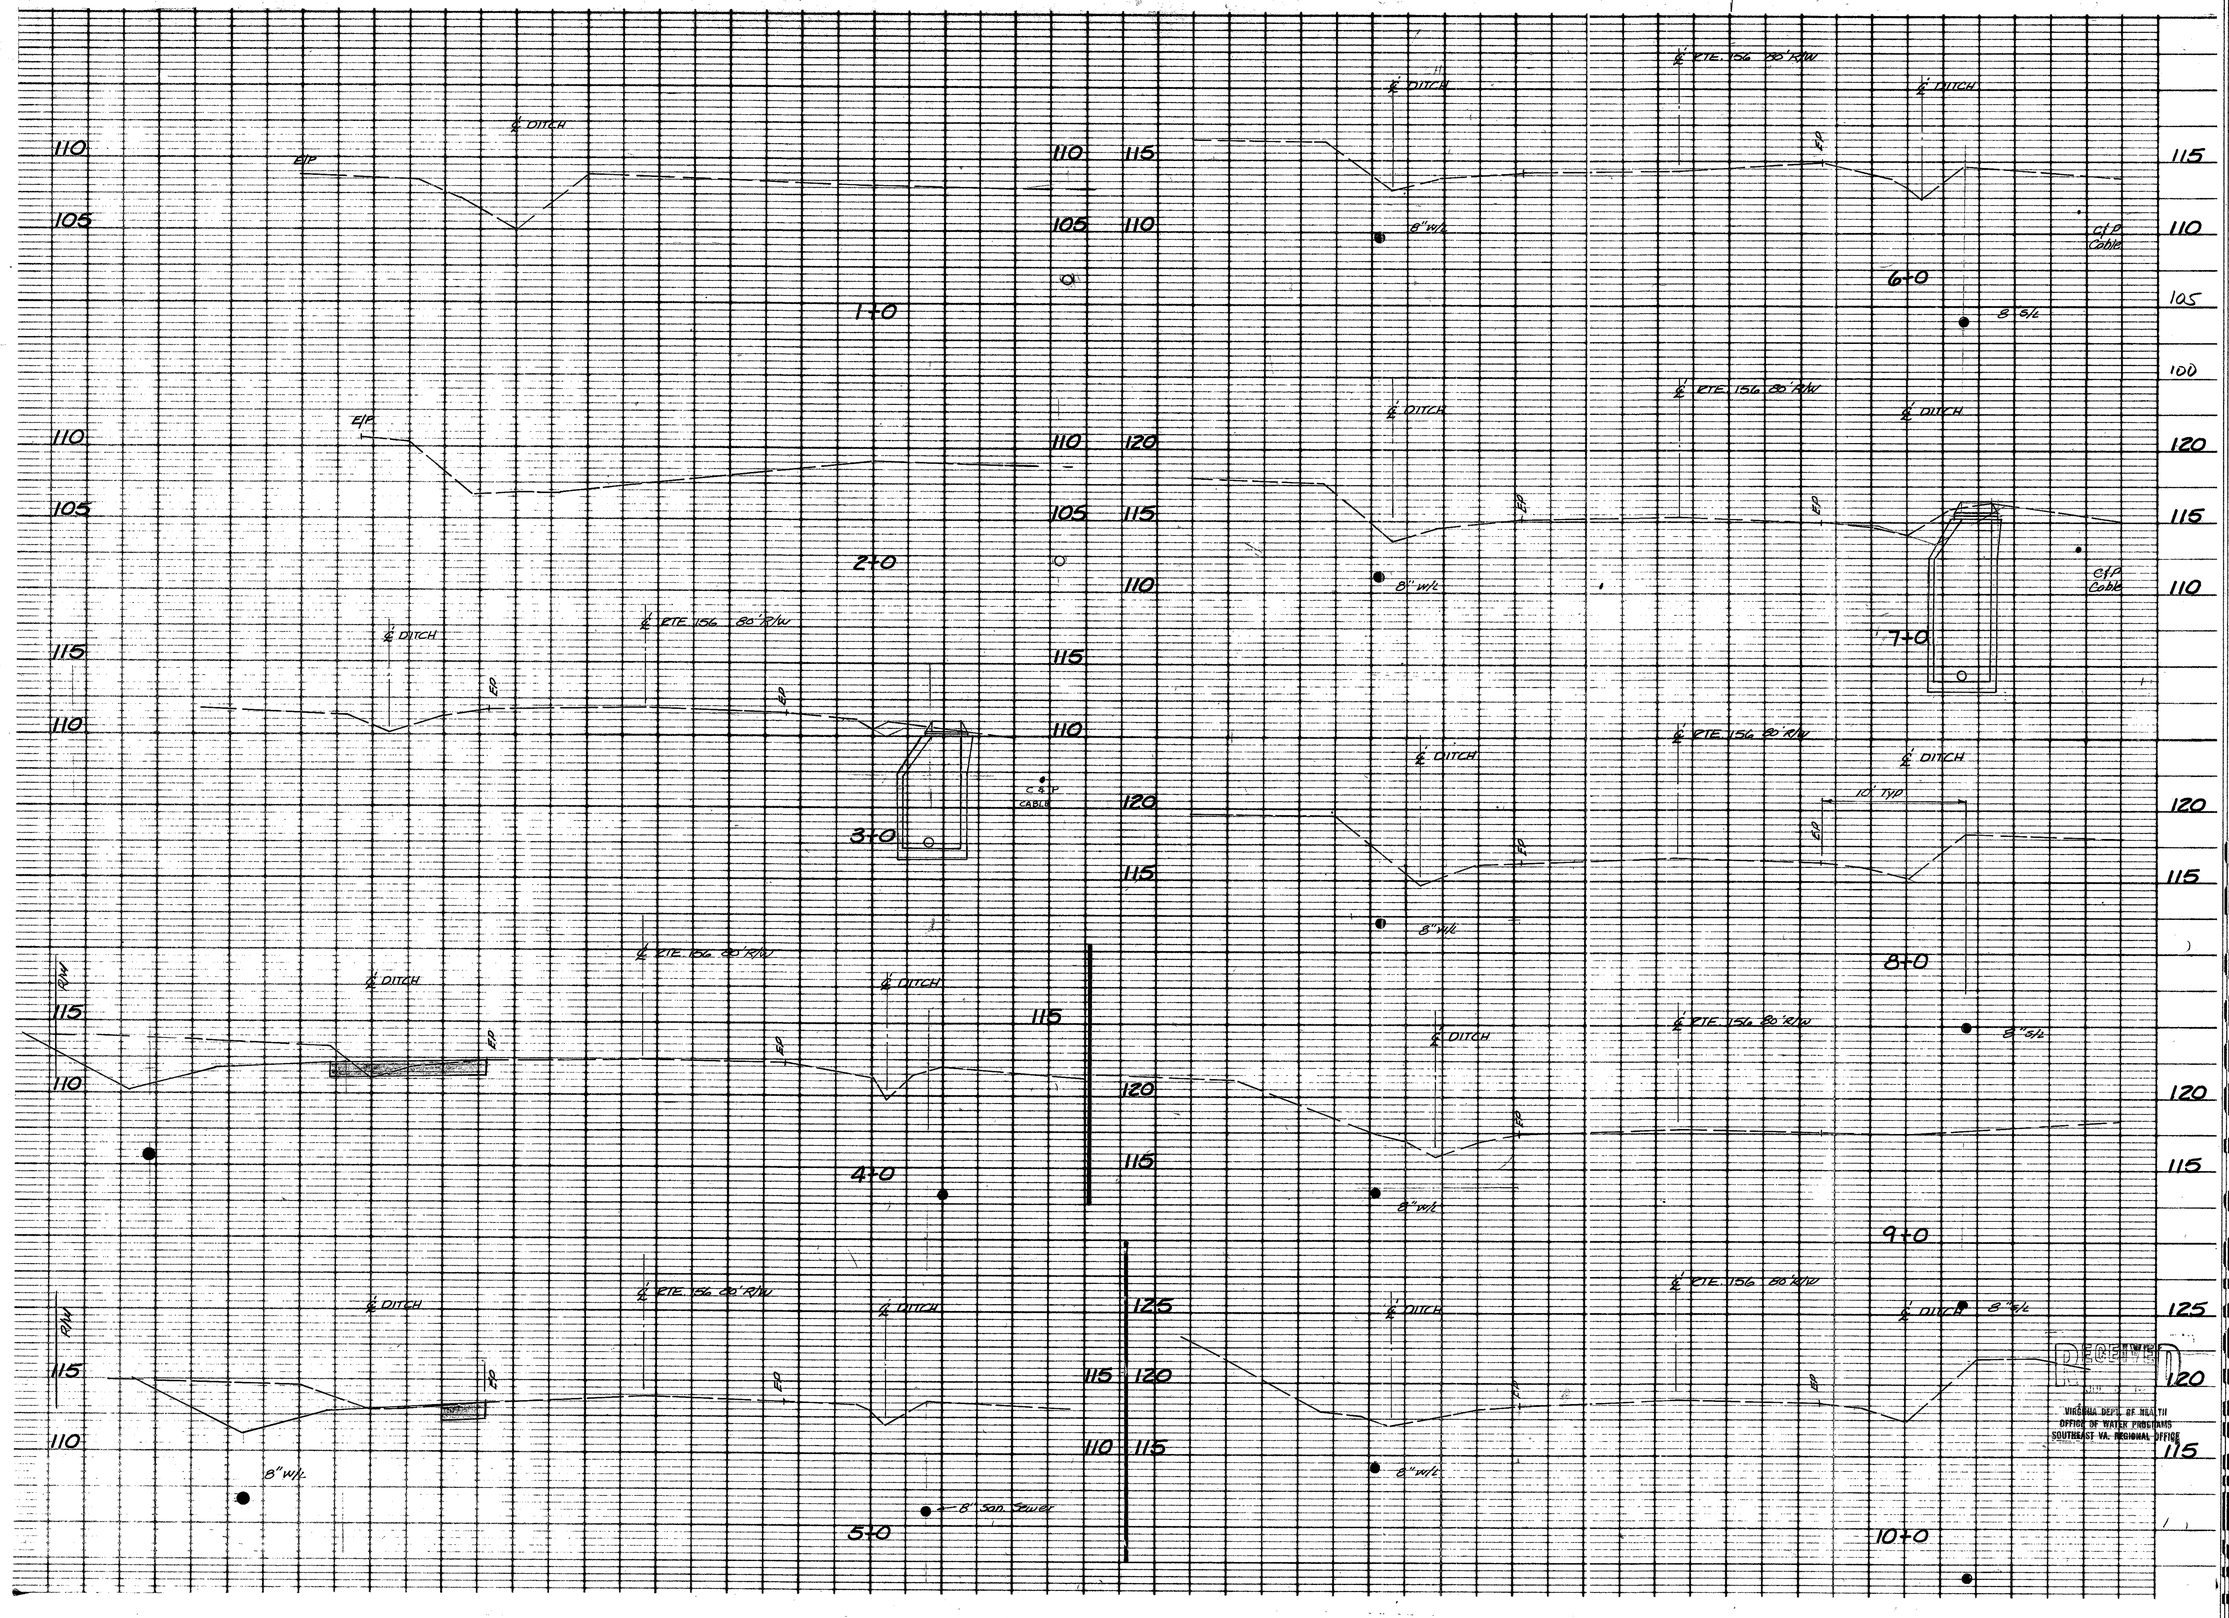

RECEIVED
VIRGINIA DEPT. OF HEALTH
OFFICE OF WATER PROGRAMS
SOUTHEAST VA. REGIONAL OFFICE

711 NORTH COURTHOUSE ROAD
RICHMOND, VIRGINIA 23236
TELEPHONE: (804) 794-3500

8803 STAPLES MILL ROAD
RICHMOND, VIRGINIA 23228
TELEPHONE: (804) 262-7396

4411 CROSSING BOULEVARD
PRINCE GEORGE, VIRGINIA 23875
TELEPHONE: (804) 458-8685

ENGINEERS * ARCHITECTS * SURVEYORS * PLANNERS * LANDSCAPE ARCHITECTS

COMMONWEALTH OF VIRGINIA
WALTER M. ATTON II
LICENSE No. 11036
PROFESSIONAL ENGINEER

DATE	REVISION DESCRIPTION

DATE 12-15-88
DRAWN BY G.F.C.
DESIGNED BY W.M.A. III
CHECKED BY W.M.A. III
SCALE AS NOTED

Prince George Industrial Water and Sewer Improvements
Rives and Templeton District * Prince George Co., Va.

Cross Section – 8" W/L, 8" Gravity Sewer, Route 156

SHEET NO. 8 of 12
JOB NO. 14044