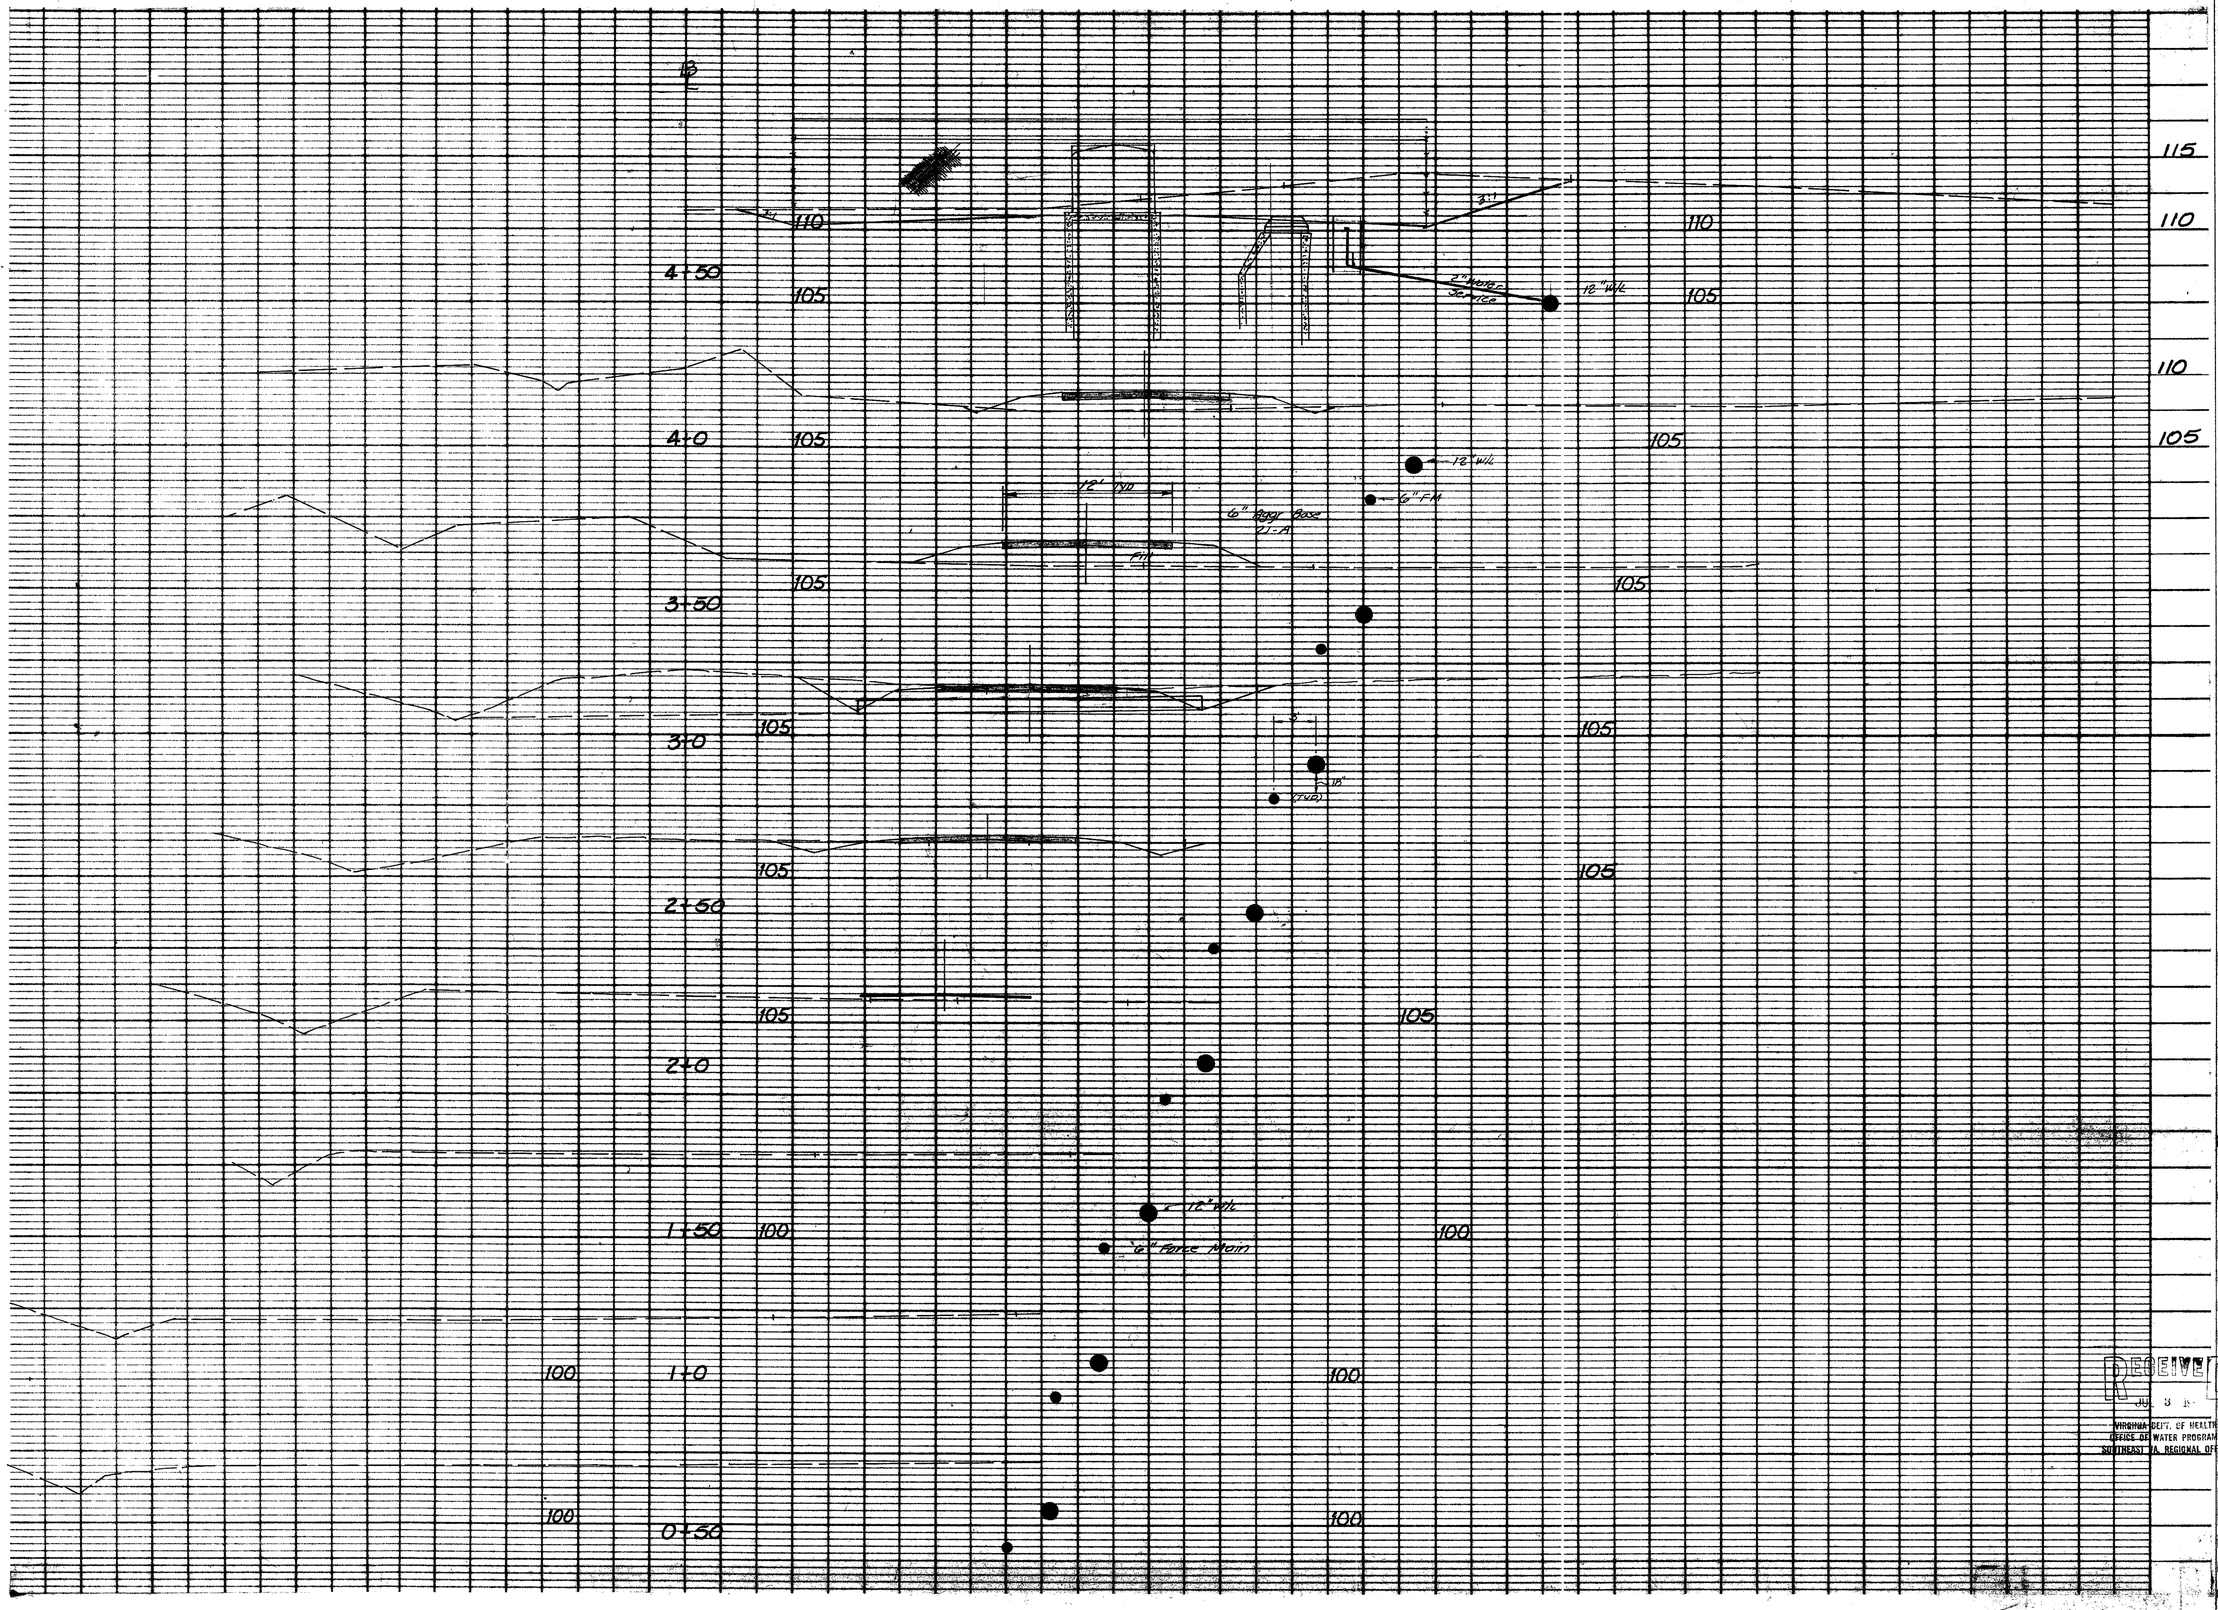

711 NORTH COURTHOUSE ROAD
RICHMOND, VIRGINIA 232-36-
TELEPHONE: (804) 794-3500

8603 STAPLES MILL ROAD
RICHMOND, VIRGINIA 232-26
TELEPHONE: (804) 262-7396

3411 CROSSING BOULEVARD
PRINCE GEORGE, VIRGINIA 23875
TELEPHONE: (804) 458-8655

COMMONWEALTH OF VIRGINIA
WALTER M. ALTMAN III
LICENSE No. 11039
PROFESSIONAL ENGINEER

LANDSCAPE ARCHITECTS * PLANNERS * SURVEYORS * ARCHITECTS * ENGINEERS

DATE	REVISION DESCRIPTION
6-30-89	Gen. Rev.

DATE 12-15-88

DRAWN BY G.F.C.

DESIGNED BY W.M.A. III

CHECKED BY W.M.A. III

SCALE AS NOTED

Prince George Industrial Water and Sewer Improvements
Rives and Templeton District * Prince George Co., Va.
Cross Sections – 12" W/L, 8" Gravity Sewer, 6" Force Main
Route 460 to Pump Station

SHEET NO. 9 of 12

JOB NO. 14044

RECEIVED
JUL 3 1
VIRGINIA DEPT. OF HEALTH
OFFICE OF WATER PROGRAMS
SOUTHEAST VA. REGIONAL OFFICE

N17128