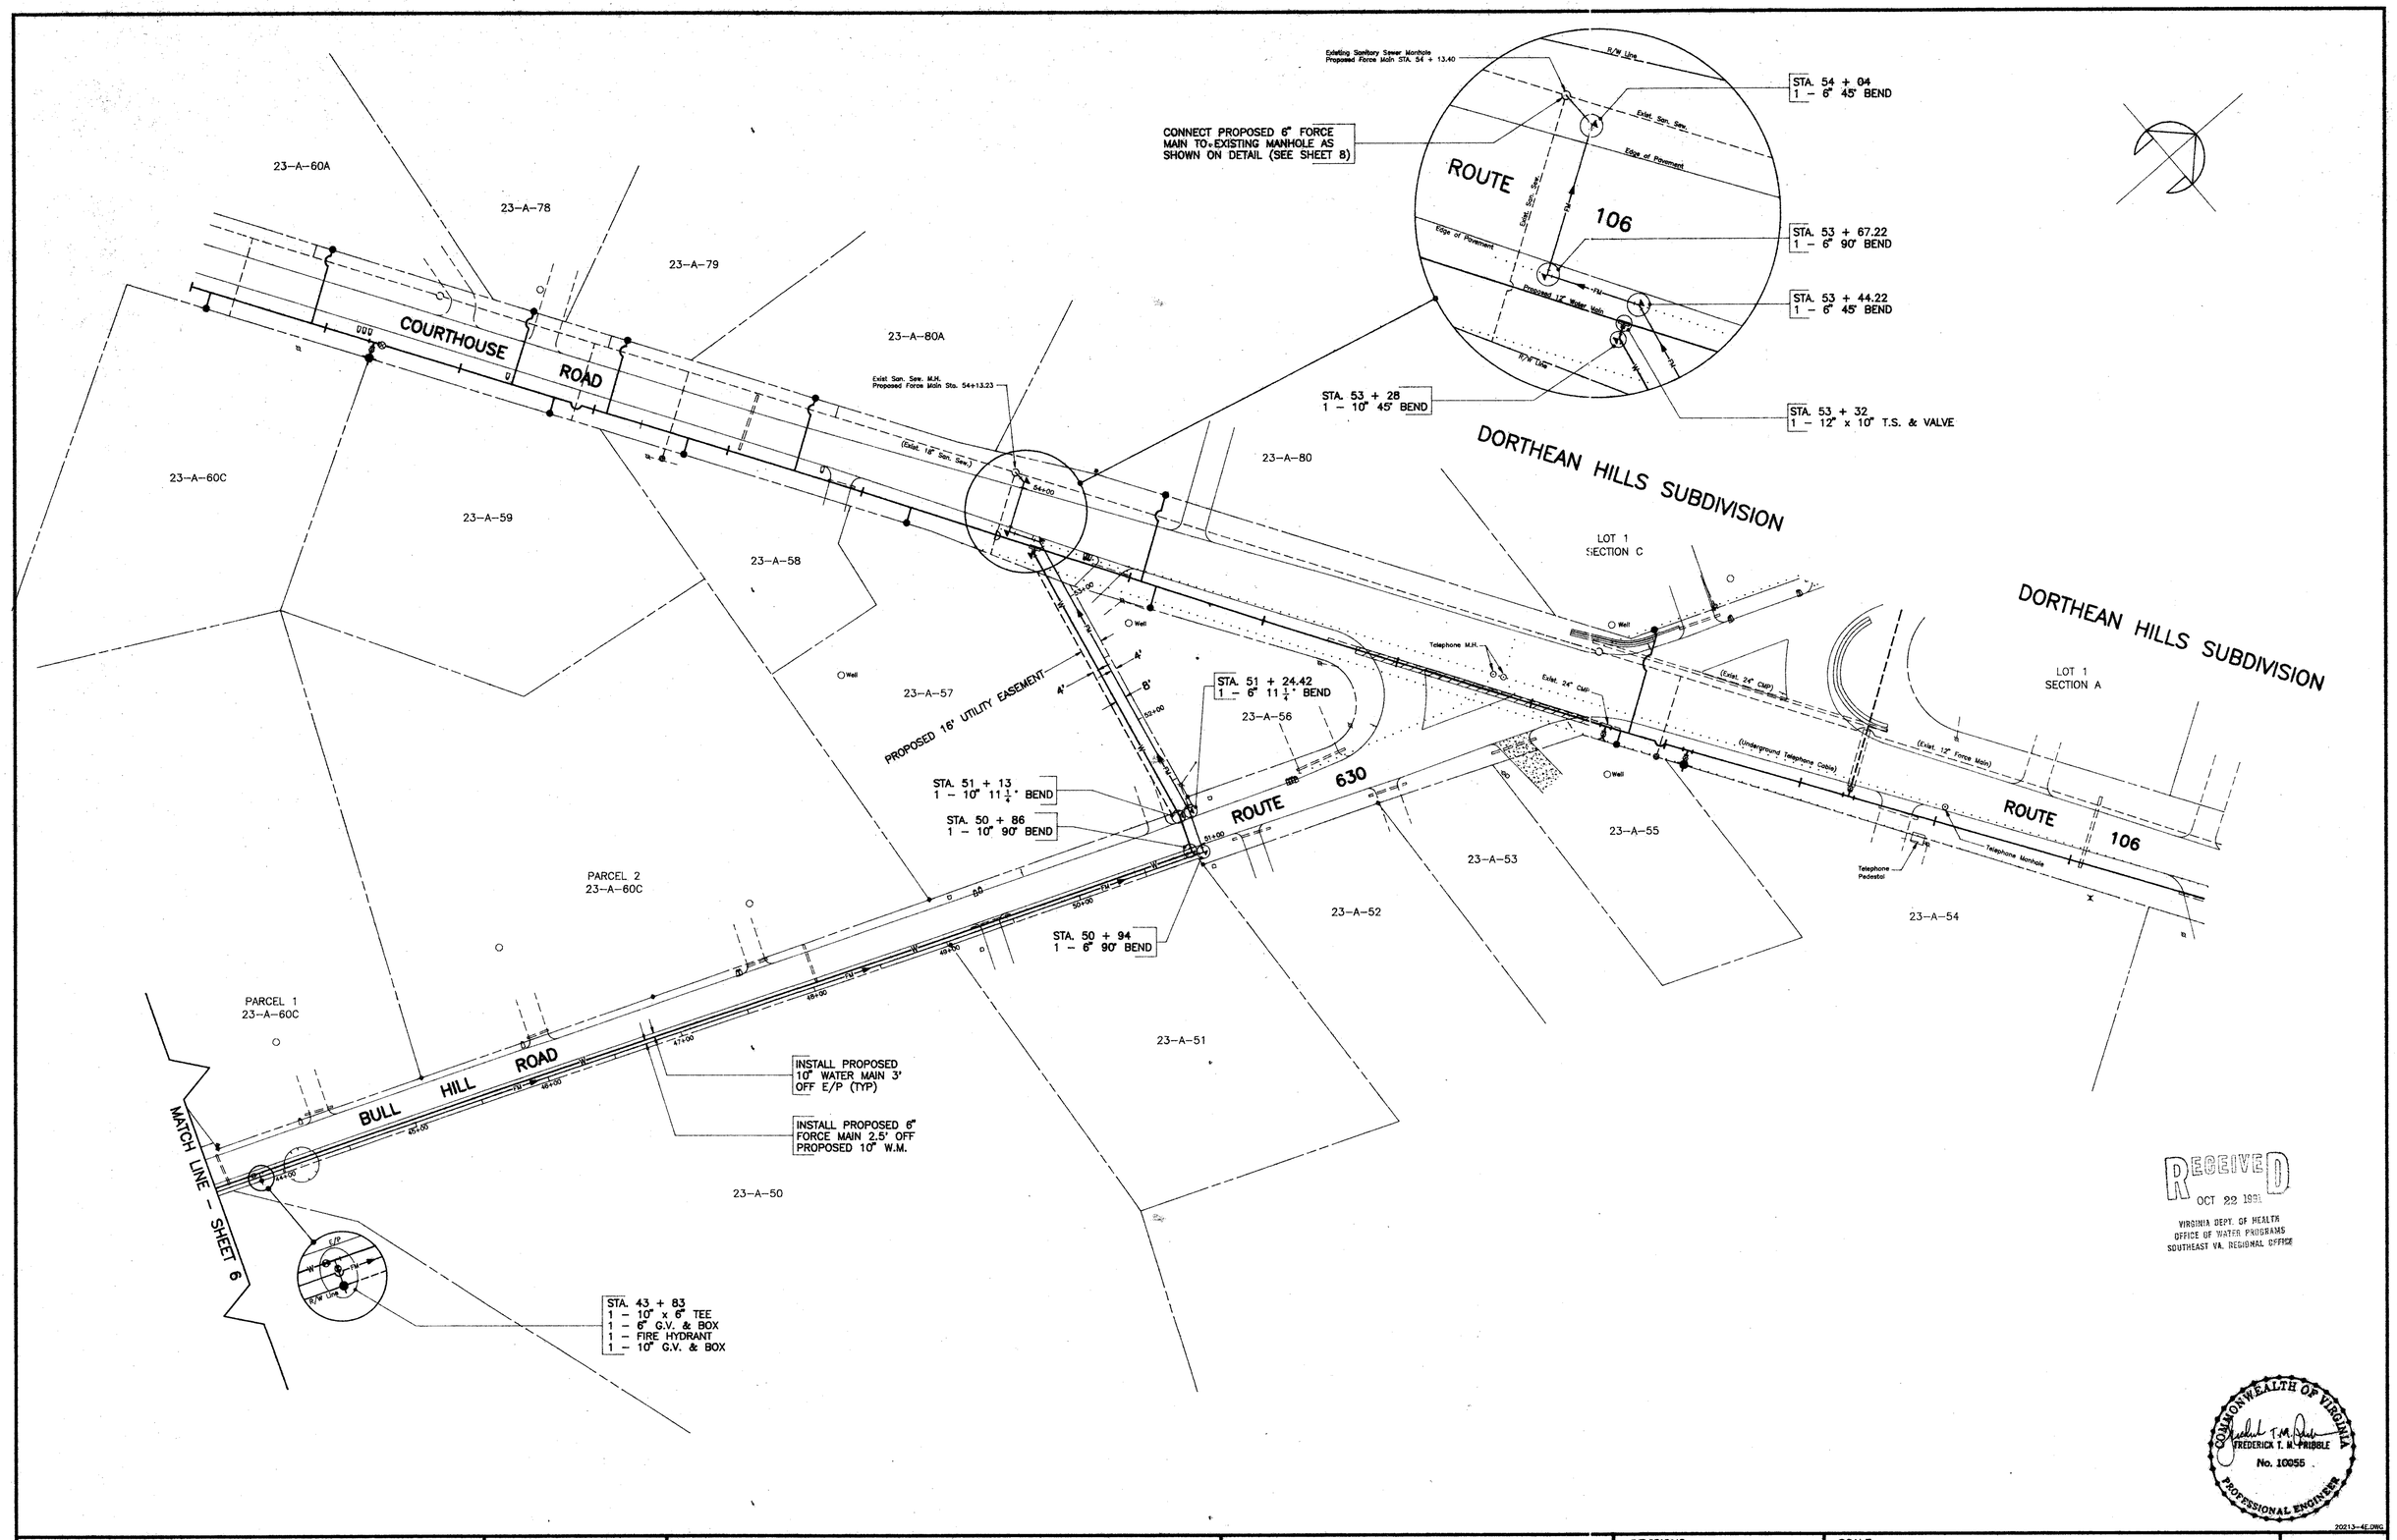


| | | | | | |
|---|---|---|---|---|---|
| **Draper Aden Associates**<br>CONSULTING ENGINEERS<br>Richmond, Virginia – Blacksburg, Virginia | DESIGNED: FTP<br>DRAWN: HLJ<br>CHECKED: JNL<br>DATE: 10/ /89 | **PRINCE GEORGE WATER & SEWER EXTENSIONS**<br>**RTE. 630 / KING SUBDIVISION ADDITION**<br>COUNTY OF PRINCE GEORGE, VIRGINIA | **PLAN** | REVISIONS | SCALE: HORZ: 1" = 50'<br>VERT: 1" = 5'<br>PLAN NO. T – 20213 | SHEET 7 OF 13 |