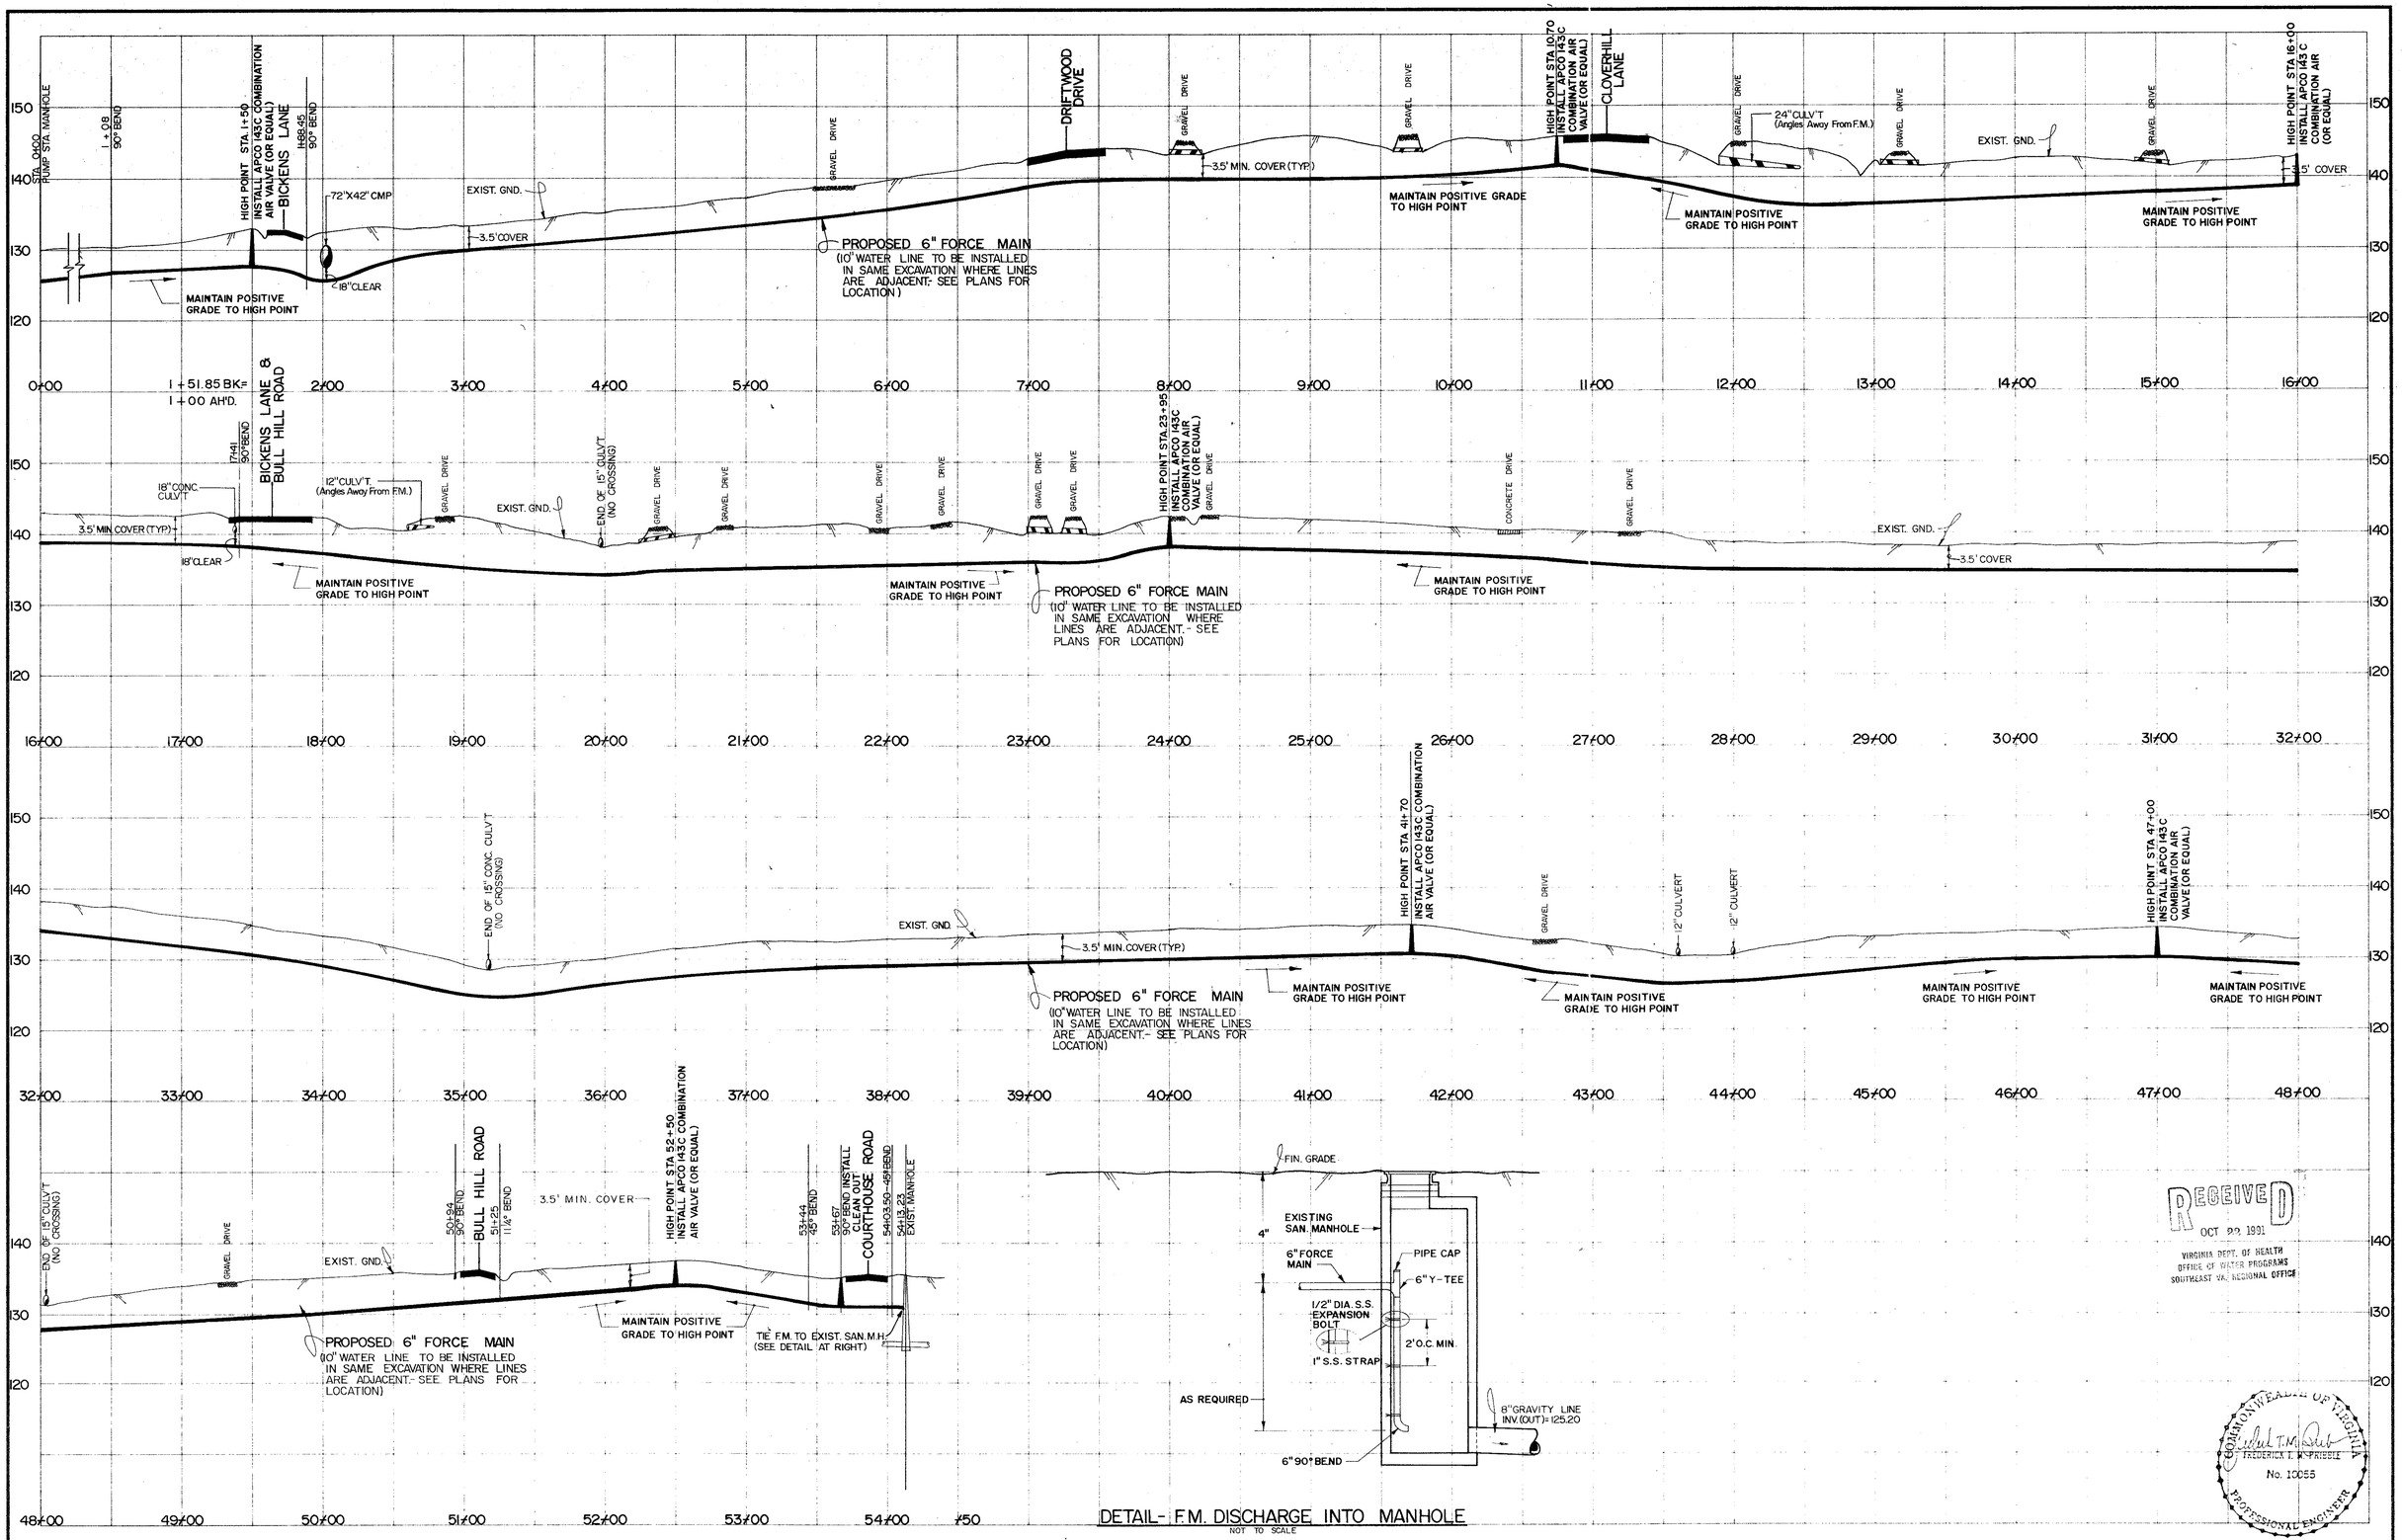

Draper Aden Associates
CONSULTING ENGINEERS
Richmond, Virginia – Blacksburg, Virginia

DESIGNED:	PCB
DRAWN:	PCB
CHECKED:	FTP
DATE:	1/31/90

PRINCE GEORGE WATER & SEWER EXTENSIONS
RTE. 630 / KING SUBDIVISION ADDITION
COUNTY OF PRINCE GEORGE, VIRGINIA

PROFILES

REVISIONS
9/4/91

SCALE: HORZ: 1" = 50' VERT: 1" = 10'

PLAN NO. T – 20213

SHEET 8 OF 13