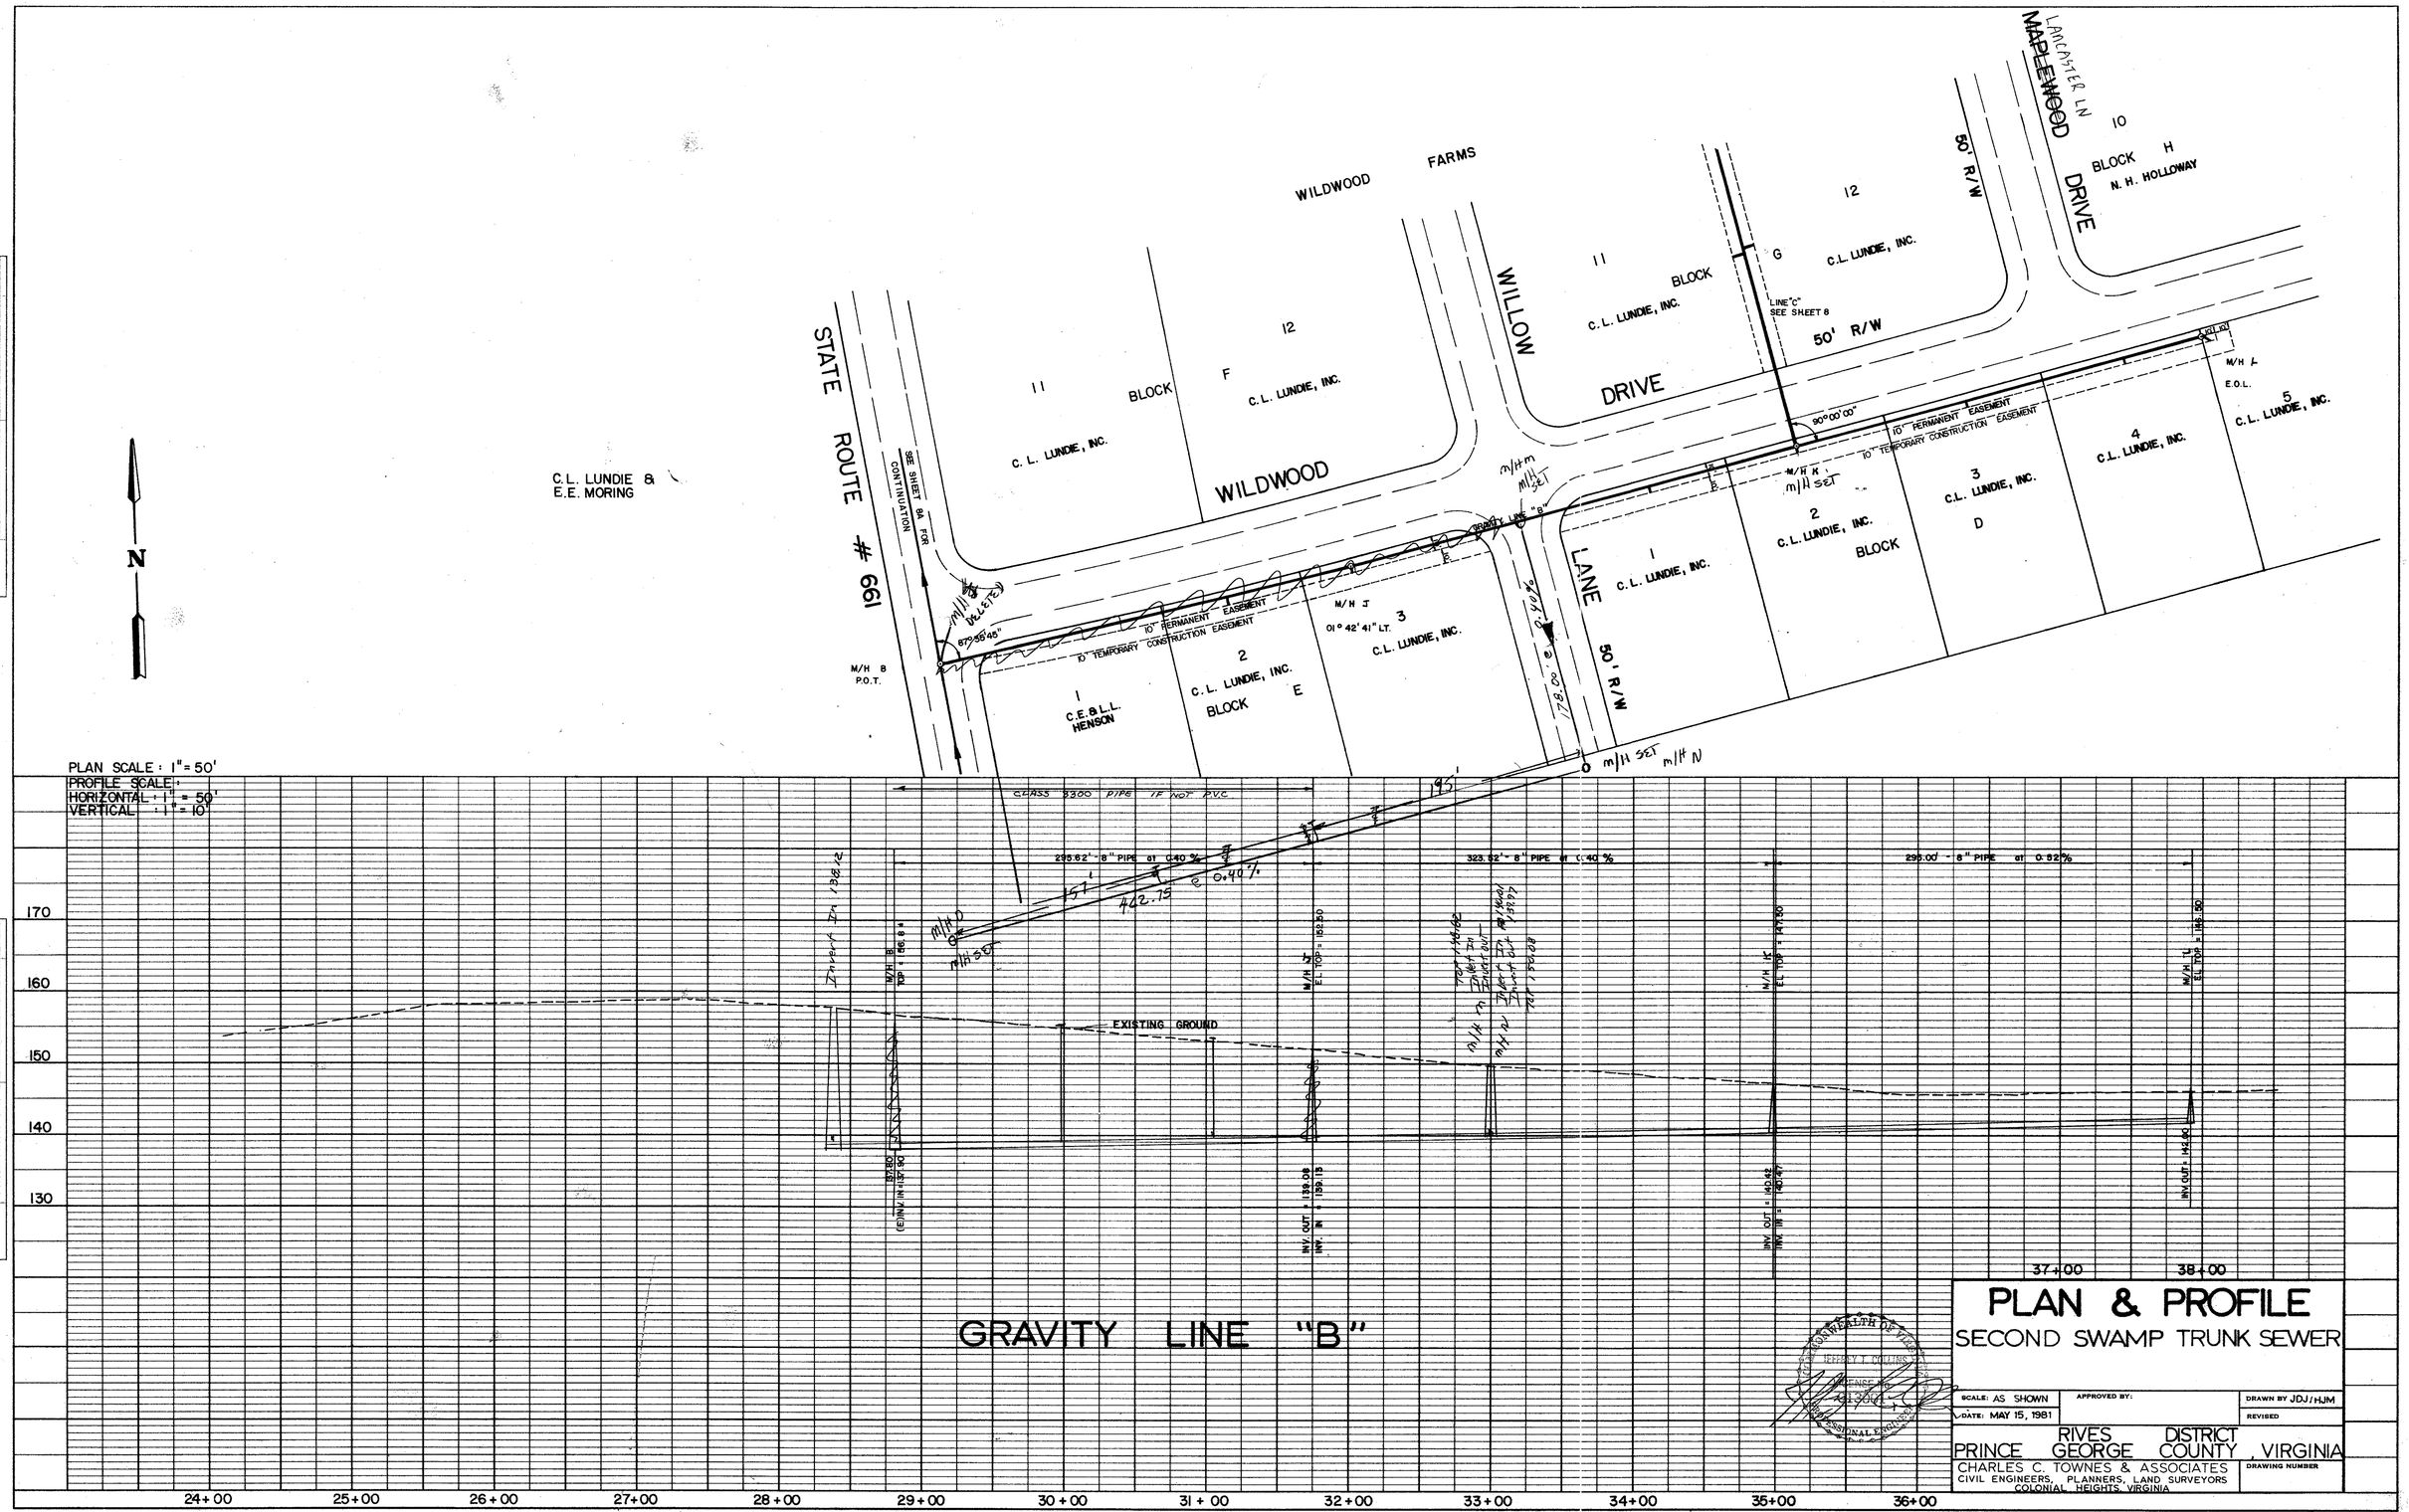

PLAN	BY	DATE
SURVEYED		
PLOTTED		
NOTE BOOK PLANIMETRY CHECKED		
NO. RT. OF WAY CHECKED		

PROFILE	BY	DATE
SURVEYED		
PLOTTED		
NOTE BOOK GRADES CHECKED		
NO. B.M.'S NOTED		
STRUCTURE NOTATIONS CHK'D		

PLAN & PROFILE

SECOND SWAMP TRUNK SEWER

SCALE: AS SHOWN
DATE: MAY 15, 1981
APPROVED BY:
DRAWN BY JDJ/HJM
REVISED

PRINCE GEORGE COUNTY, VIRGINIA

CHARLES C. TOWNES & ASSOCIATES
CIVIL ENGINEERS, PLANNERS, LAND SURVEYORS
COLONIAL HEIGHTS, VIRGINIA

DRAWING NUMBER

COMMONWEALTH OF VIRGINIA
JOSEPH JEFFREY T. COLLINS
LICENSE NO. 23300
PROFESSIONAL ENGINEER

PLATE 1 - PLAN - PROFILE - F.A.S.
CLEARPRINT PAPER CO., S. F. CAL.
NO. 1000H-1

Sheet 10