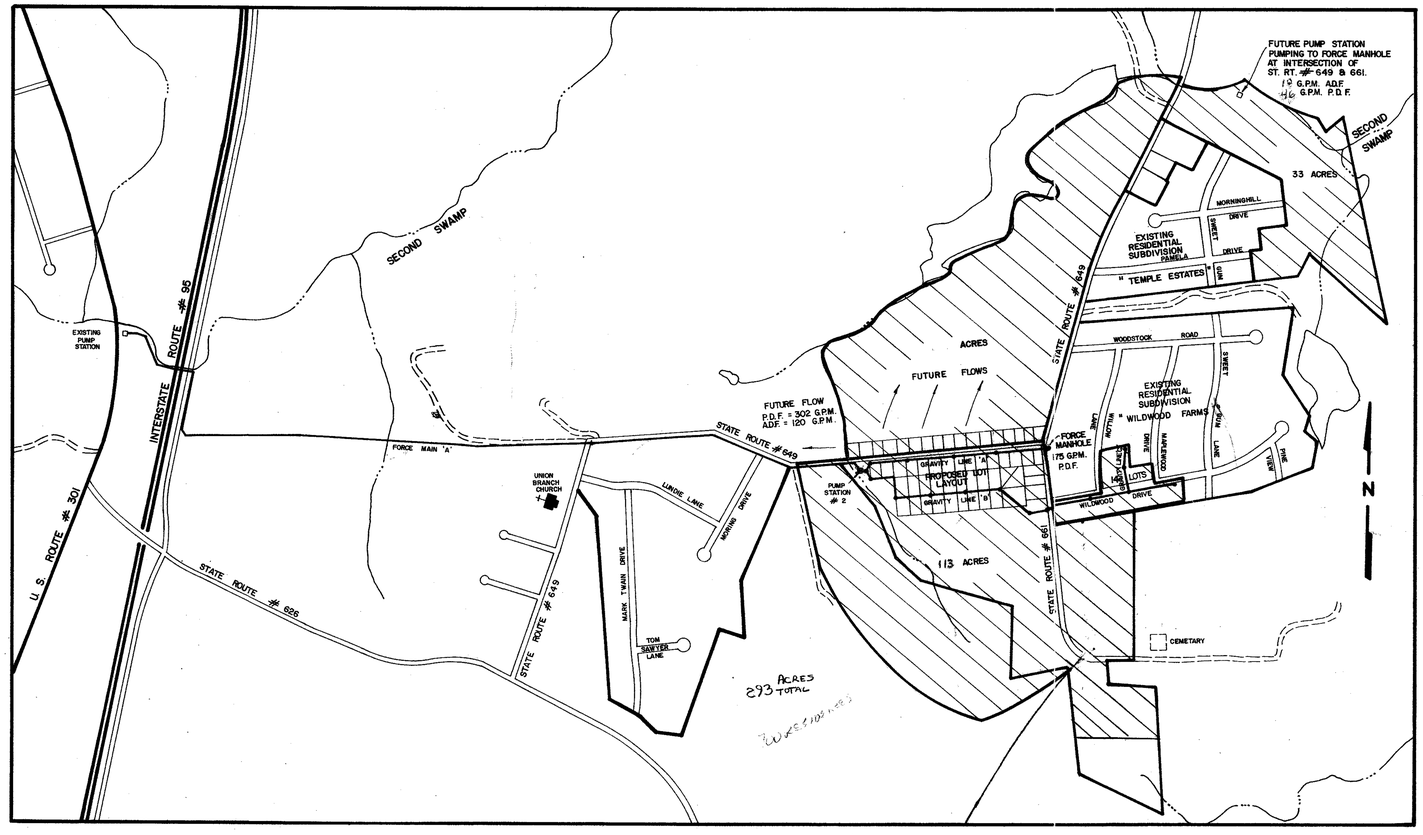

COMMONWEALTH OF VIRGINIA
JEFFREY T. COLLINS
LICENSE No.
013001
PROFESSIONAL ENGINEER

HYDRAULIC ANALYSIS

SECOND SWAMP TRUNK SEWER

SCALE: 1" = 600'	APPROVED BY:	DRAWN BY JDJ
DATE: MAY 15, 1981		REVISED
PRINCE GEORGE COUNTY VIRGINIA	RIVES DISTRICT	
CHARLES C. TOWNES & ASSOCIATES CIVIL ENGINEERS, PLANNERS, LAND SURVEYORS COLONIAL HEIGHTS, VIRGINIA		DRAWING NUMBER

Sheet 1B