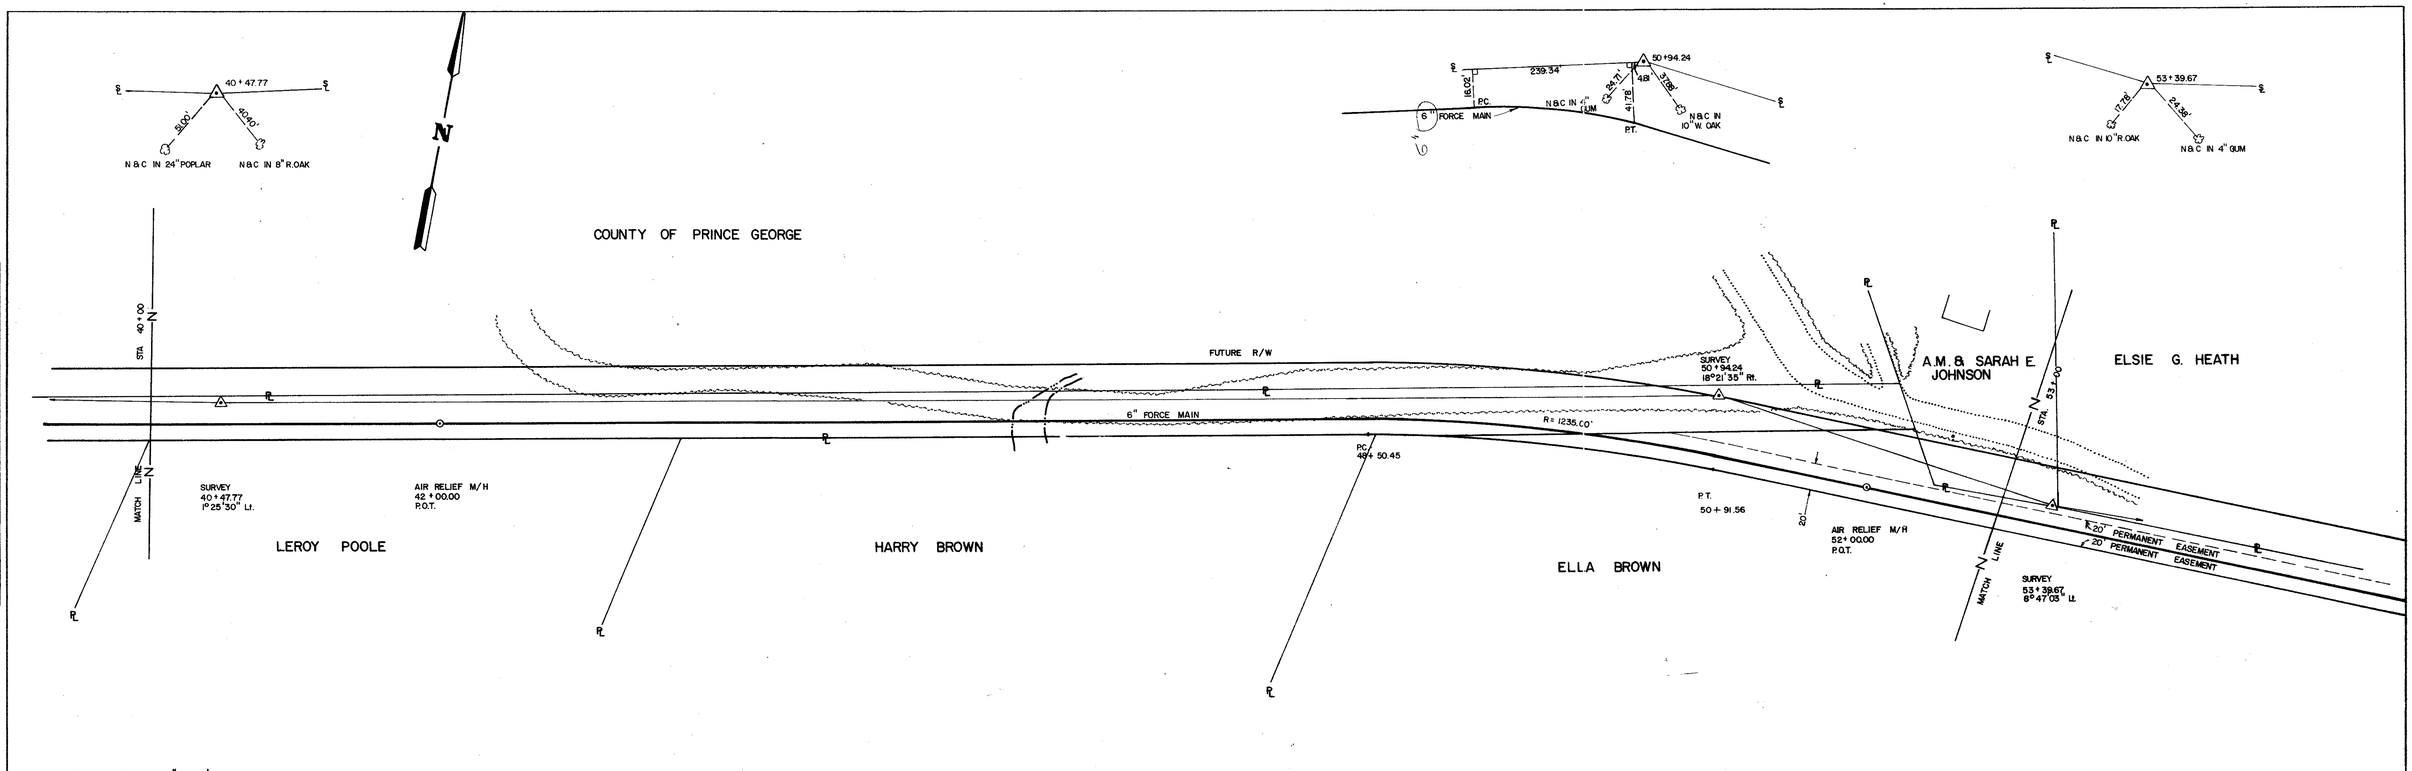

PLAN SCALE: 1" = 50'

PROFILE SCALE:
HORIZONTAL: 1" = 50'
VERTICAL: 1" = 10'

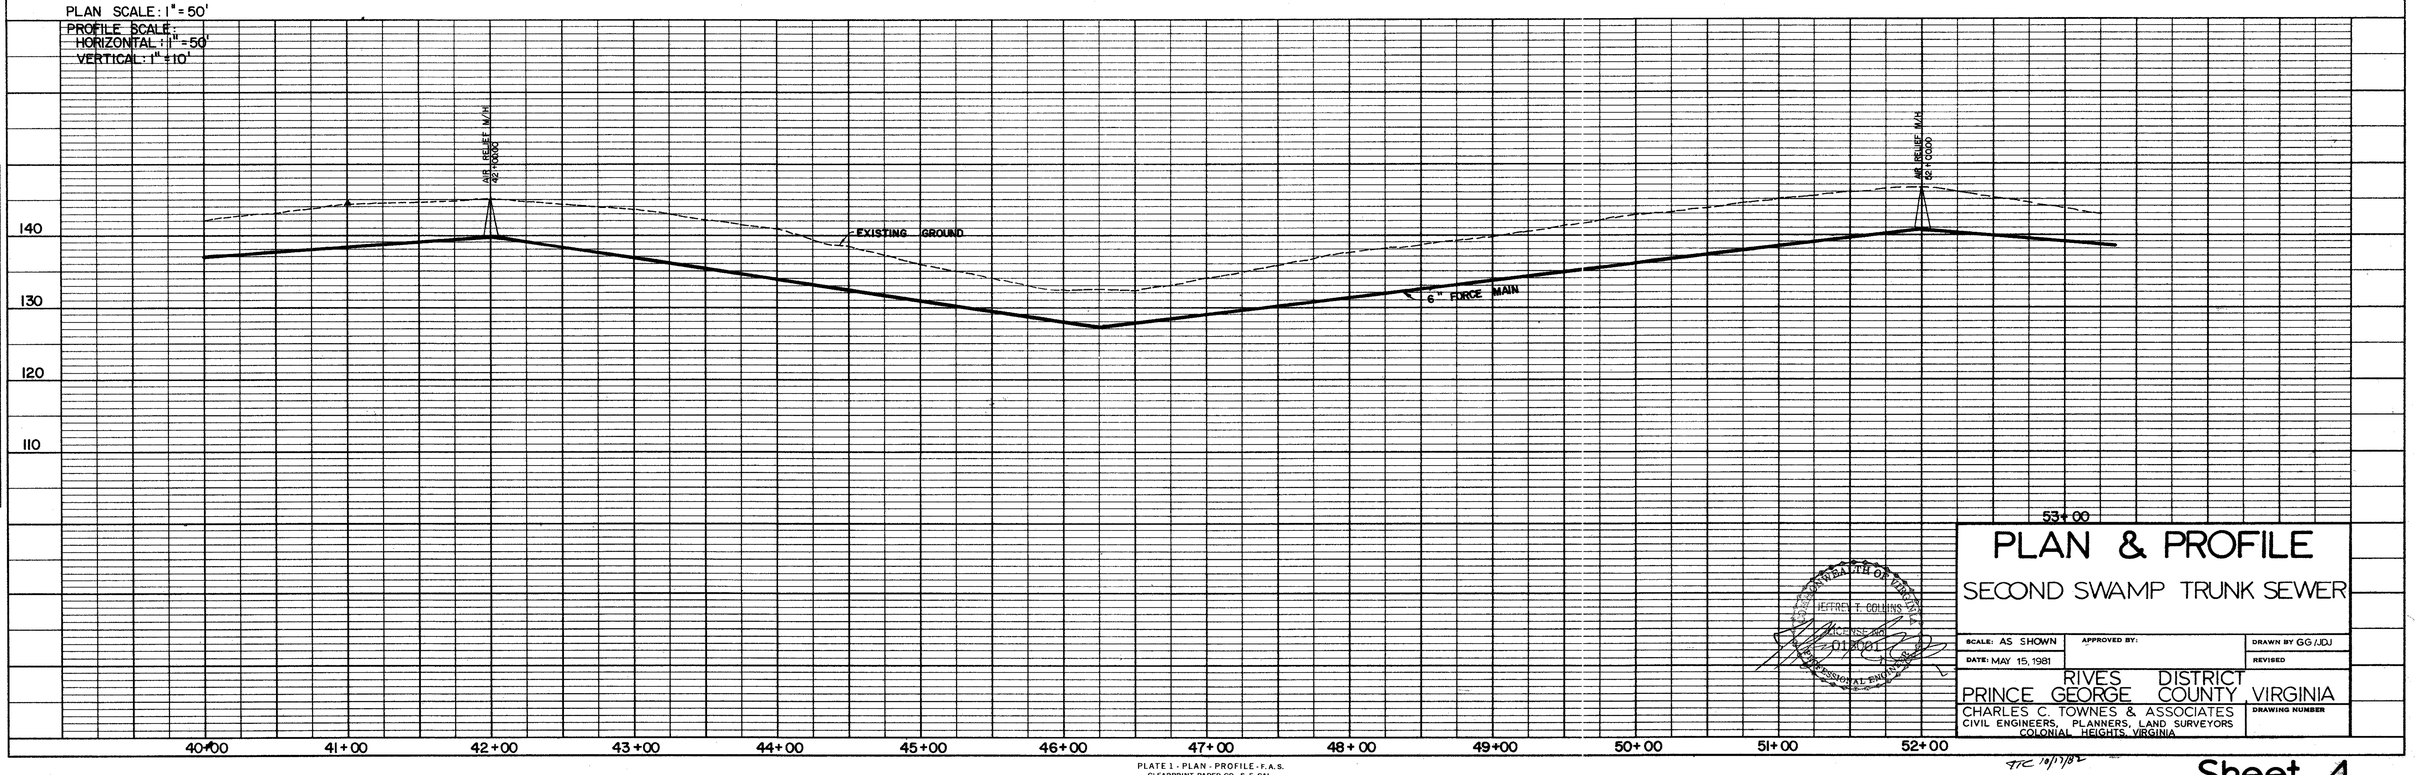

PLAN & PROFILE

SECOND SWAMP TRUNK SEWER

SCALE: AS SHOWN | APPROVED BY: | DRAWN BY GG/JDJ

DATE: MAY 15, 1981 | REVISED

RIVES DISTRICT
PRINCE GEORGE COUNTY VIRGINIA

CHARLES C. TOWNES & ASSOCIATES
CIVIL ENGINEERS, PLANNERS, LAND SURVEYORS
COLONIAL HEIGHTS, VIRGINIA

DRAWING NUMBER

COMMONWEALTH OF VIRGINIA
JEFFREY T. COLLINS
LICENSE NO. 012001
PROFESSIONAL ENGINEER

PLATE 1 - PLAN - PROFILE - F.A.S.
CLEARPRINT PAPER CO., S. F. CAL.
NO. 1000H-I

PLAN: SURVEYED, PLOTTED, ALIGNMENT CHECKED, RT. OF WAY CHECKED, NOTE BOOK, NO., BY, DATE

PROFILE: SURVEYED, PLOTTED, GRADES CHECKED, B.M. & NOTED, STRUCTURE NOTATNS CHK'D, NOTE BOOK, NO., BY, DATE

TTC 10/17/82

Sheet 4