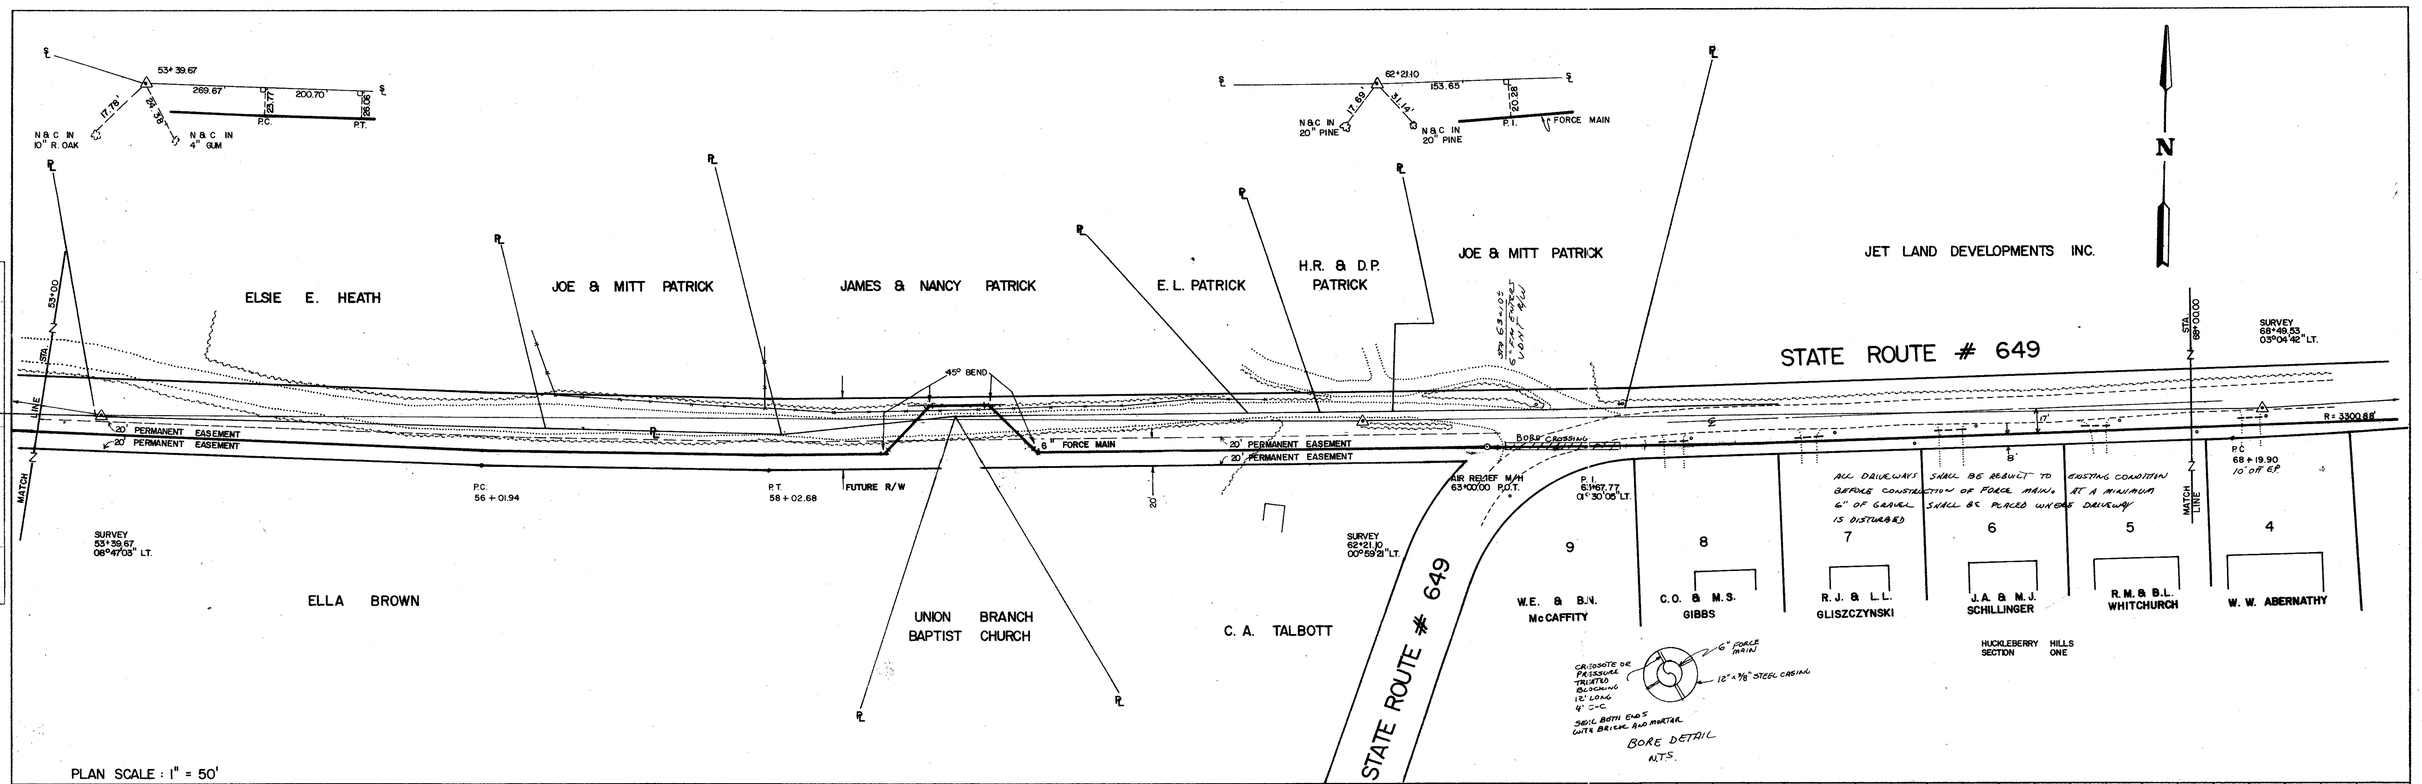

PLAN
SURVEYED
PLOTTED
ALIGNMENT CHECKED
RT. OF WAY CHECKED
NOTE BOOK
NO.
BY
DATE

PROFILE
SURVEYED
PLOTTED
GRADES CHECKED
B. & S. NOTED
STRUCTURE NOTATIONS CHECKED
NOTE BOOK
NO.
BY
DATE

JTC 10/17/82

Sheet 5