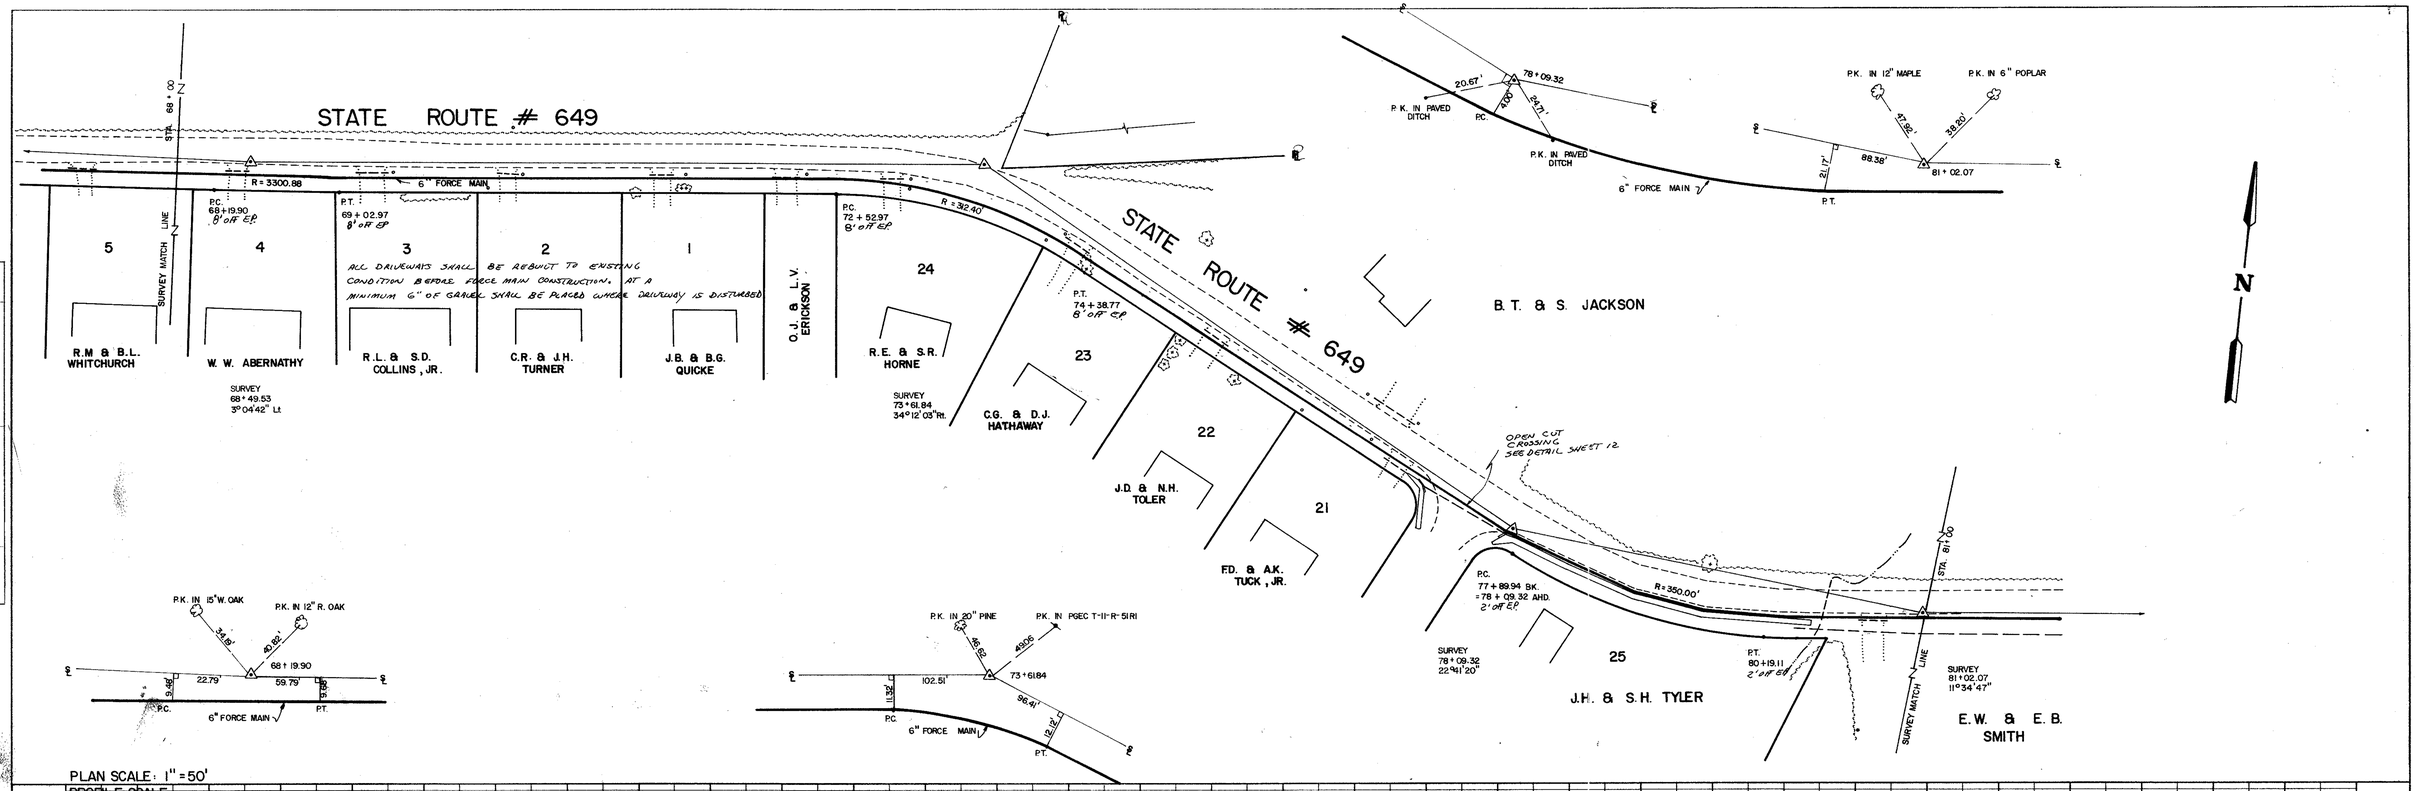

PLAN SCALE: 1" = 50'

PROFILE SCALE:
HORIZONTAL: 1" = 50'
VERTICAL: 1" = 10'

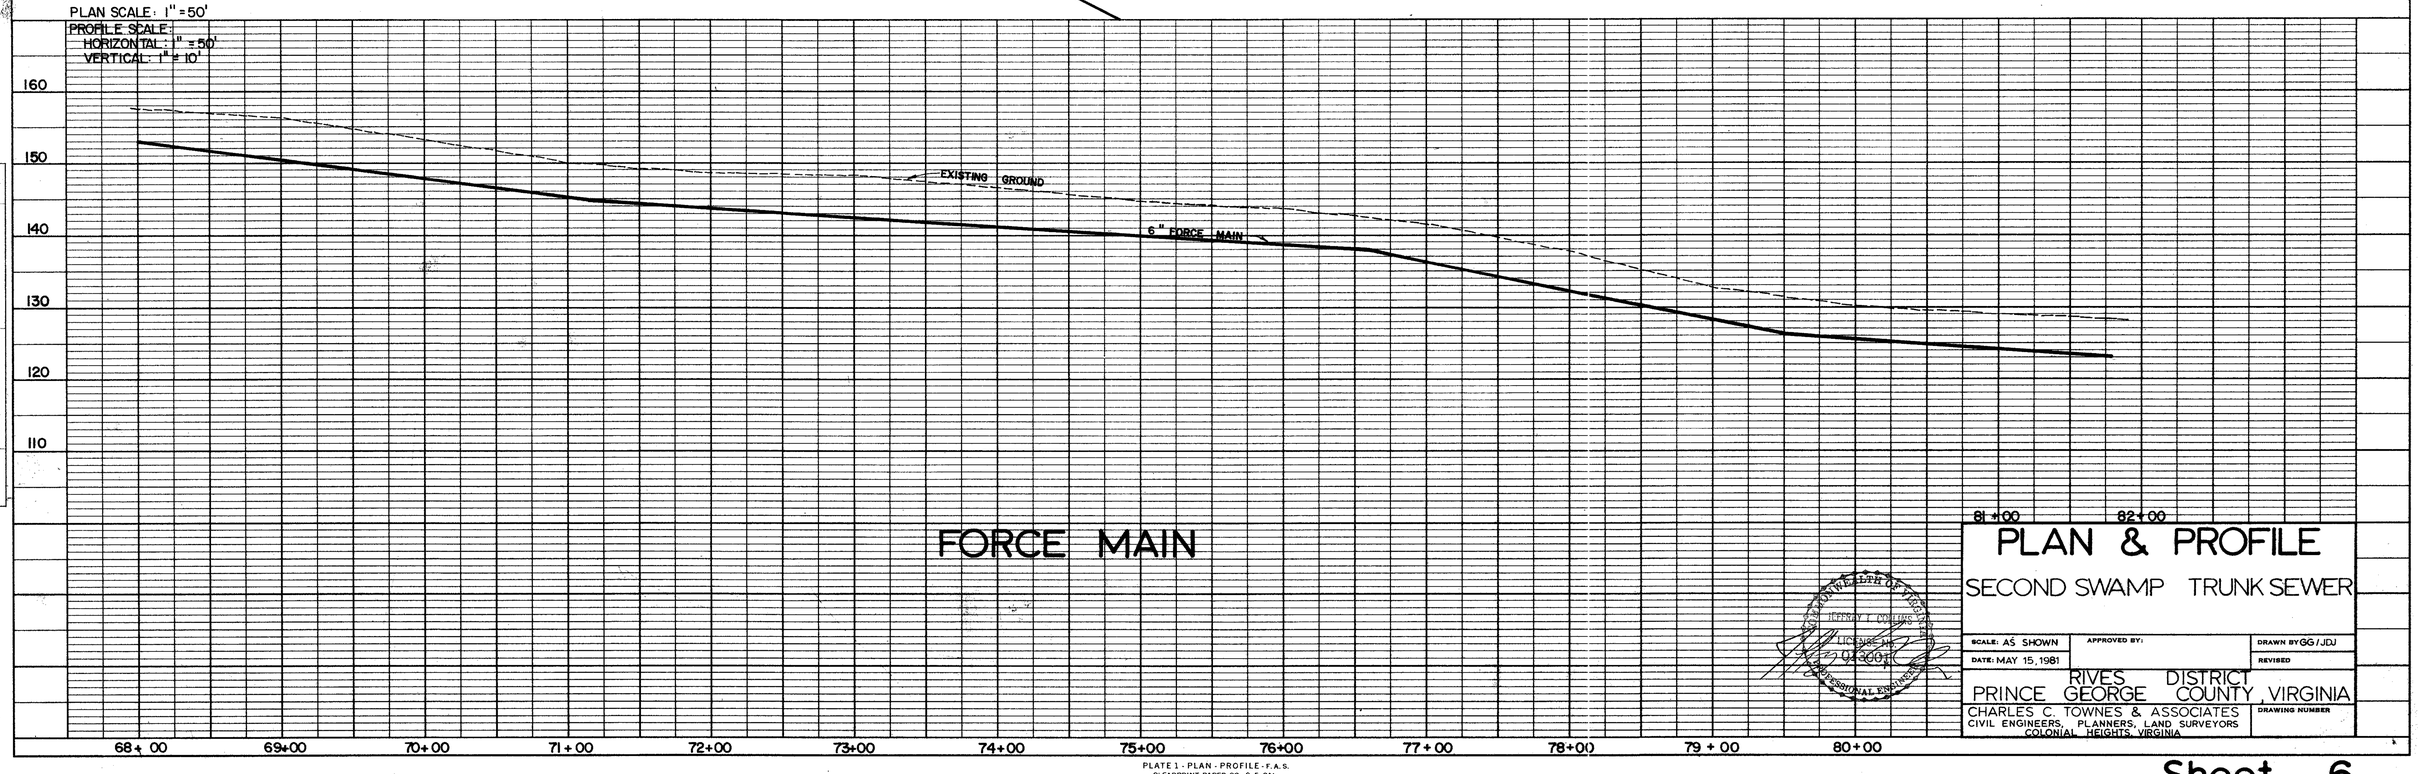

PLAN		BY	DATE
SURVEYED			
PLOTTED			
NOTE BOOK	ALIGNMENT CHECKED		
	RT. OF WAY CHECKED		
NO.			

PROFILE		BY	DATE
SURVEYED			
PLOTTED			
NOTE BOOK	GRADES CHECKED		
	B. M. & NOTED		
NO.	STRUCTURE NOTATIONS CHK'D		

PLAN & PROFILE

SECOND SWAMP TRUNK SEWER

SCALE: AS SHOWN | APPROVED BY: | DRAWN BY GG / JDJ

DATE: MAY 15, 1981 | REVISED

RIVES DISTRICT
PRINCE GEORGE COUNTY, VIRGINIA

CHARLES C. TOWNES & ASSOCIATES
CIVIL ENGINEERS, PLANNERS, LAND SURVEYORS
COLONIAL HEIGHTS, VIRGINIA

DRAWING NUMBER

COMMONWEALTH OF VIRGINIA
JEFFREY L. COLLINS
LICENSE NO. 22-0001
PROFESSIONAL ENGINEER

PLATE 1 - PLAN - PROFILE - F.A.S.
CLEARPRINT PAPER CO., S. F. CAL.
NO. 1000H-1

Sheet 6