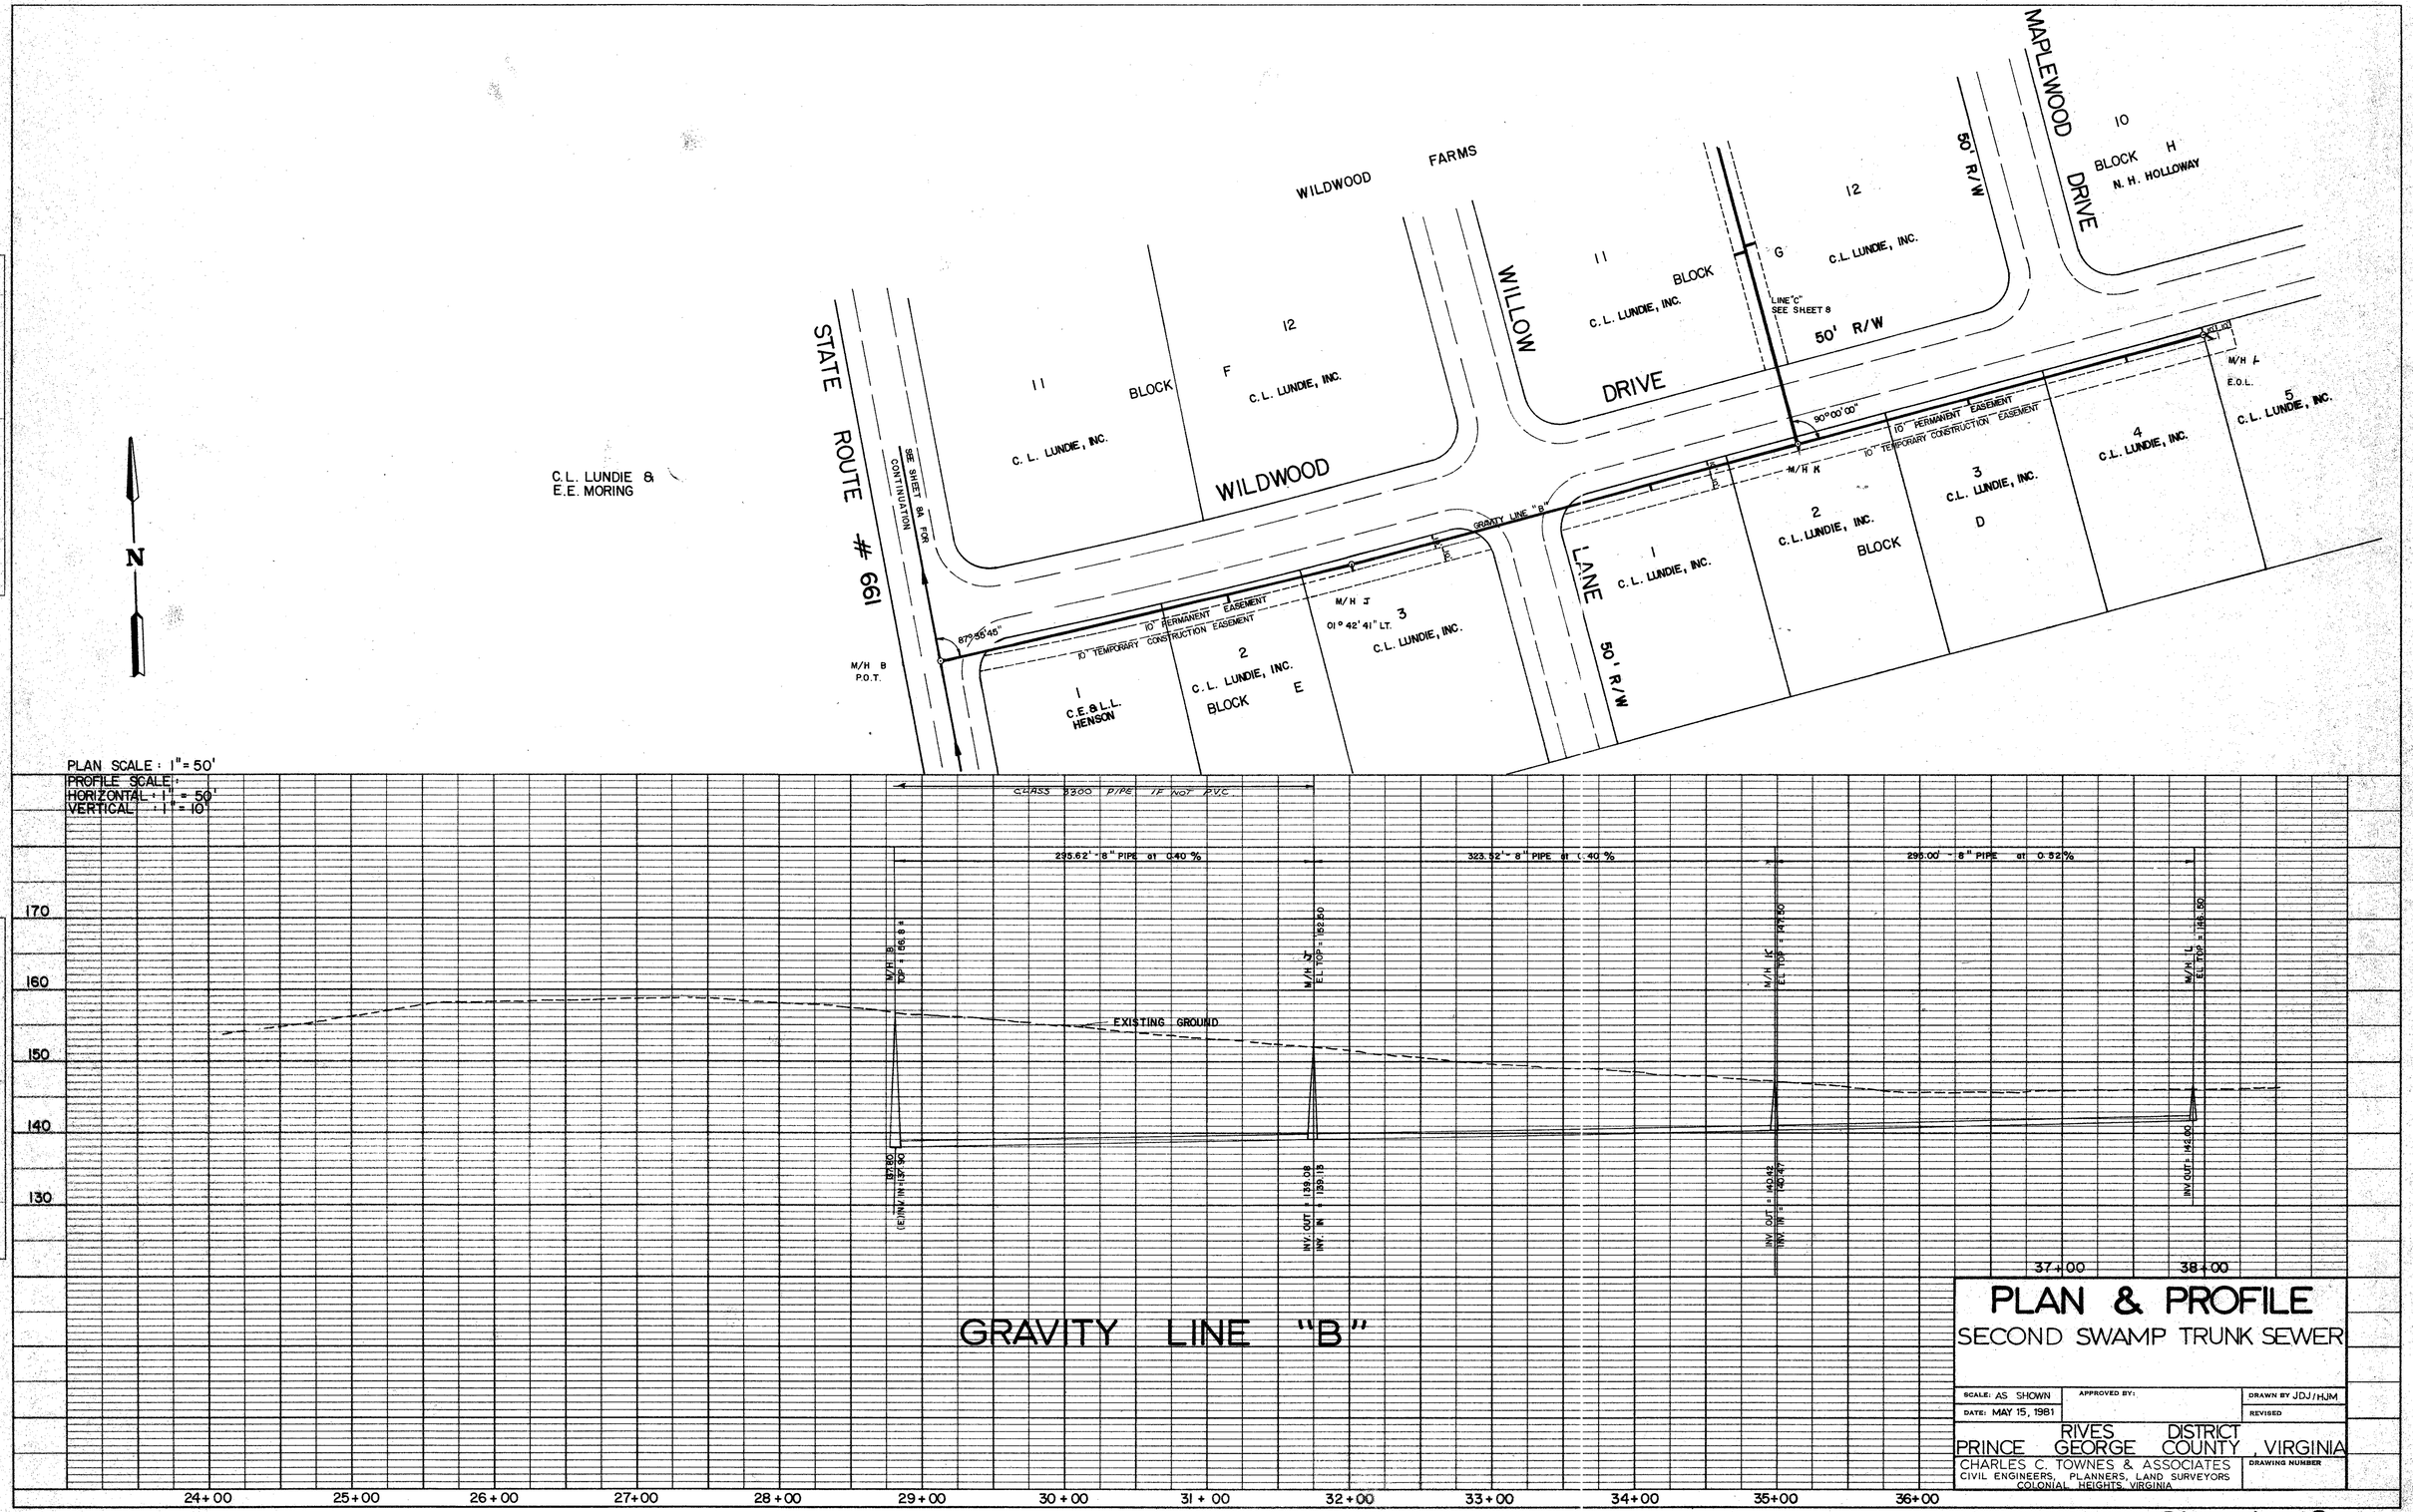
WILDWOOD FARMS
STATE ROUTE # 661
WILLOW DRIVE
MAPLEWOOD DRIVE
WILDWOOD
LANE
50' R/W
C.L. LUNDIE & E.E. MORING
N
SEE SHEET 9A FOR CONTINUATION
LINE "C" SEE SHEET 8
GRAVITY LINE "B"
10' PERMANENT EASEMENT
10' TEMPORARY CONSTRUCTION EASEMENT
87°35'45"
90°00'00"
01°42'41" LT.
M/H B P.O.T.
M/H J
M/H K
M/H L E.O.L.
C.E. & L.L. HENSON
C.L. LUNDIE, INC.
N. H. HOLLOWAY
BLOCK E
BLOCK F
BLOCK G
BLOCK H
BLOCK D
PLAN SCALE : 1" = 50'
PROFILE SCALE:
HORIZONTAL : 1" = 50'
VERTICAL : 1" = 10'
CLASS 3200 PIPE IF NOT PVC
295.62' - 8" PIPE at 0.40 %
323.52' - 8" PIPE at 0.40 %
290.00' - 8" PIPE at 0.52 %
EXISTING GROUND
M/H B TOP = 166.84
(E) INV IN = 157.90
M/H J EL TOP = 162.50
INV. OUT = 159.08
INV. IN = 159.13
M/H K EL TOP = 147.50
INV. OUT = 140.92
INV. IN = 140.97
M/H L EL TOP = 146.50
INV OUT = 142.00
170
160
150
140
130
24+00
25+00
26+00
27+00
28+00
29+00
30+00
31+00
32+00
33+00
34+00
35+00
36+00
37+00
38+00
GRAVITY LINE "B"
PLAN & PROFILE
SECOND SWAMP TRUNK SEWER
SCALE: AS SHOWN
DATE: MAY 15, 1981
APPROVED BY:
DRAWN BY JDJ/HJM
REVISED
PRINCE GEORGE COUNTY VIRGINIA
RIVES DISTRICT
CHARLES C. TOWNES & ASSOCIATES
CIVIL ENGINEERS, PLANNERS, LAND SURVEYORS
COLONIAL HEIGHTS, VIRGINIA
DRAWING NUMBER
PLAN
SURVEYED
PLOTTED
NOTE BOOK
AUTHORITY CHECKED
RT. OF WAY CHECKED
NO.
BY
DATE
PROFILE
SURVEYED
PLOTTED
NOTE BOOK
GRADE CHECKED
B.M. & NOTED
STRUCTURES NOTATIONS CHECKED
NO.
BY
DATE
PLATE 1 - PLAN - PROFILE
CLEARPRINT PAPER
NO. 1000H
Sheet 10