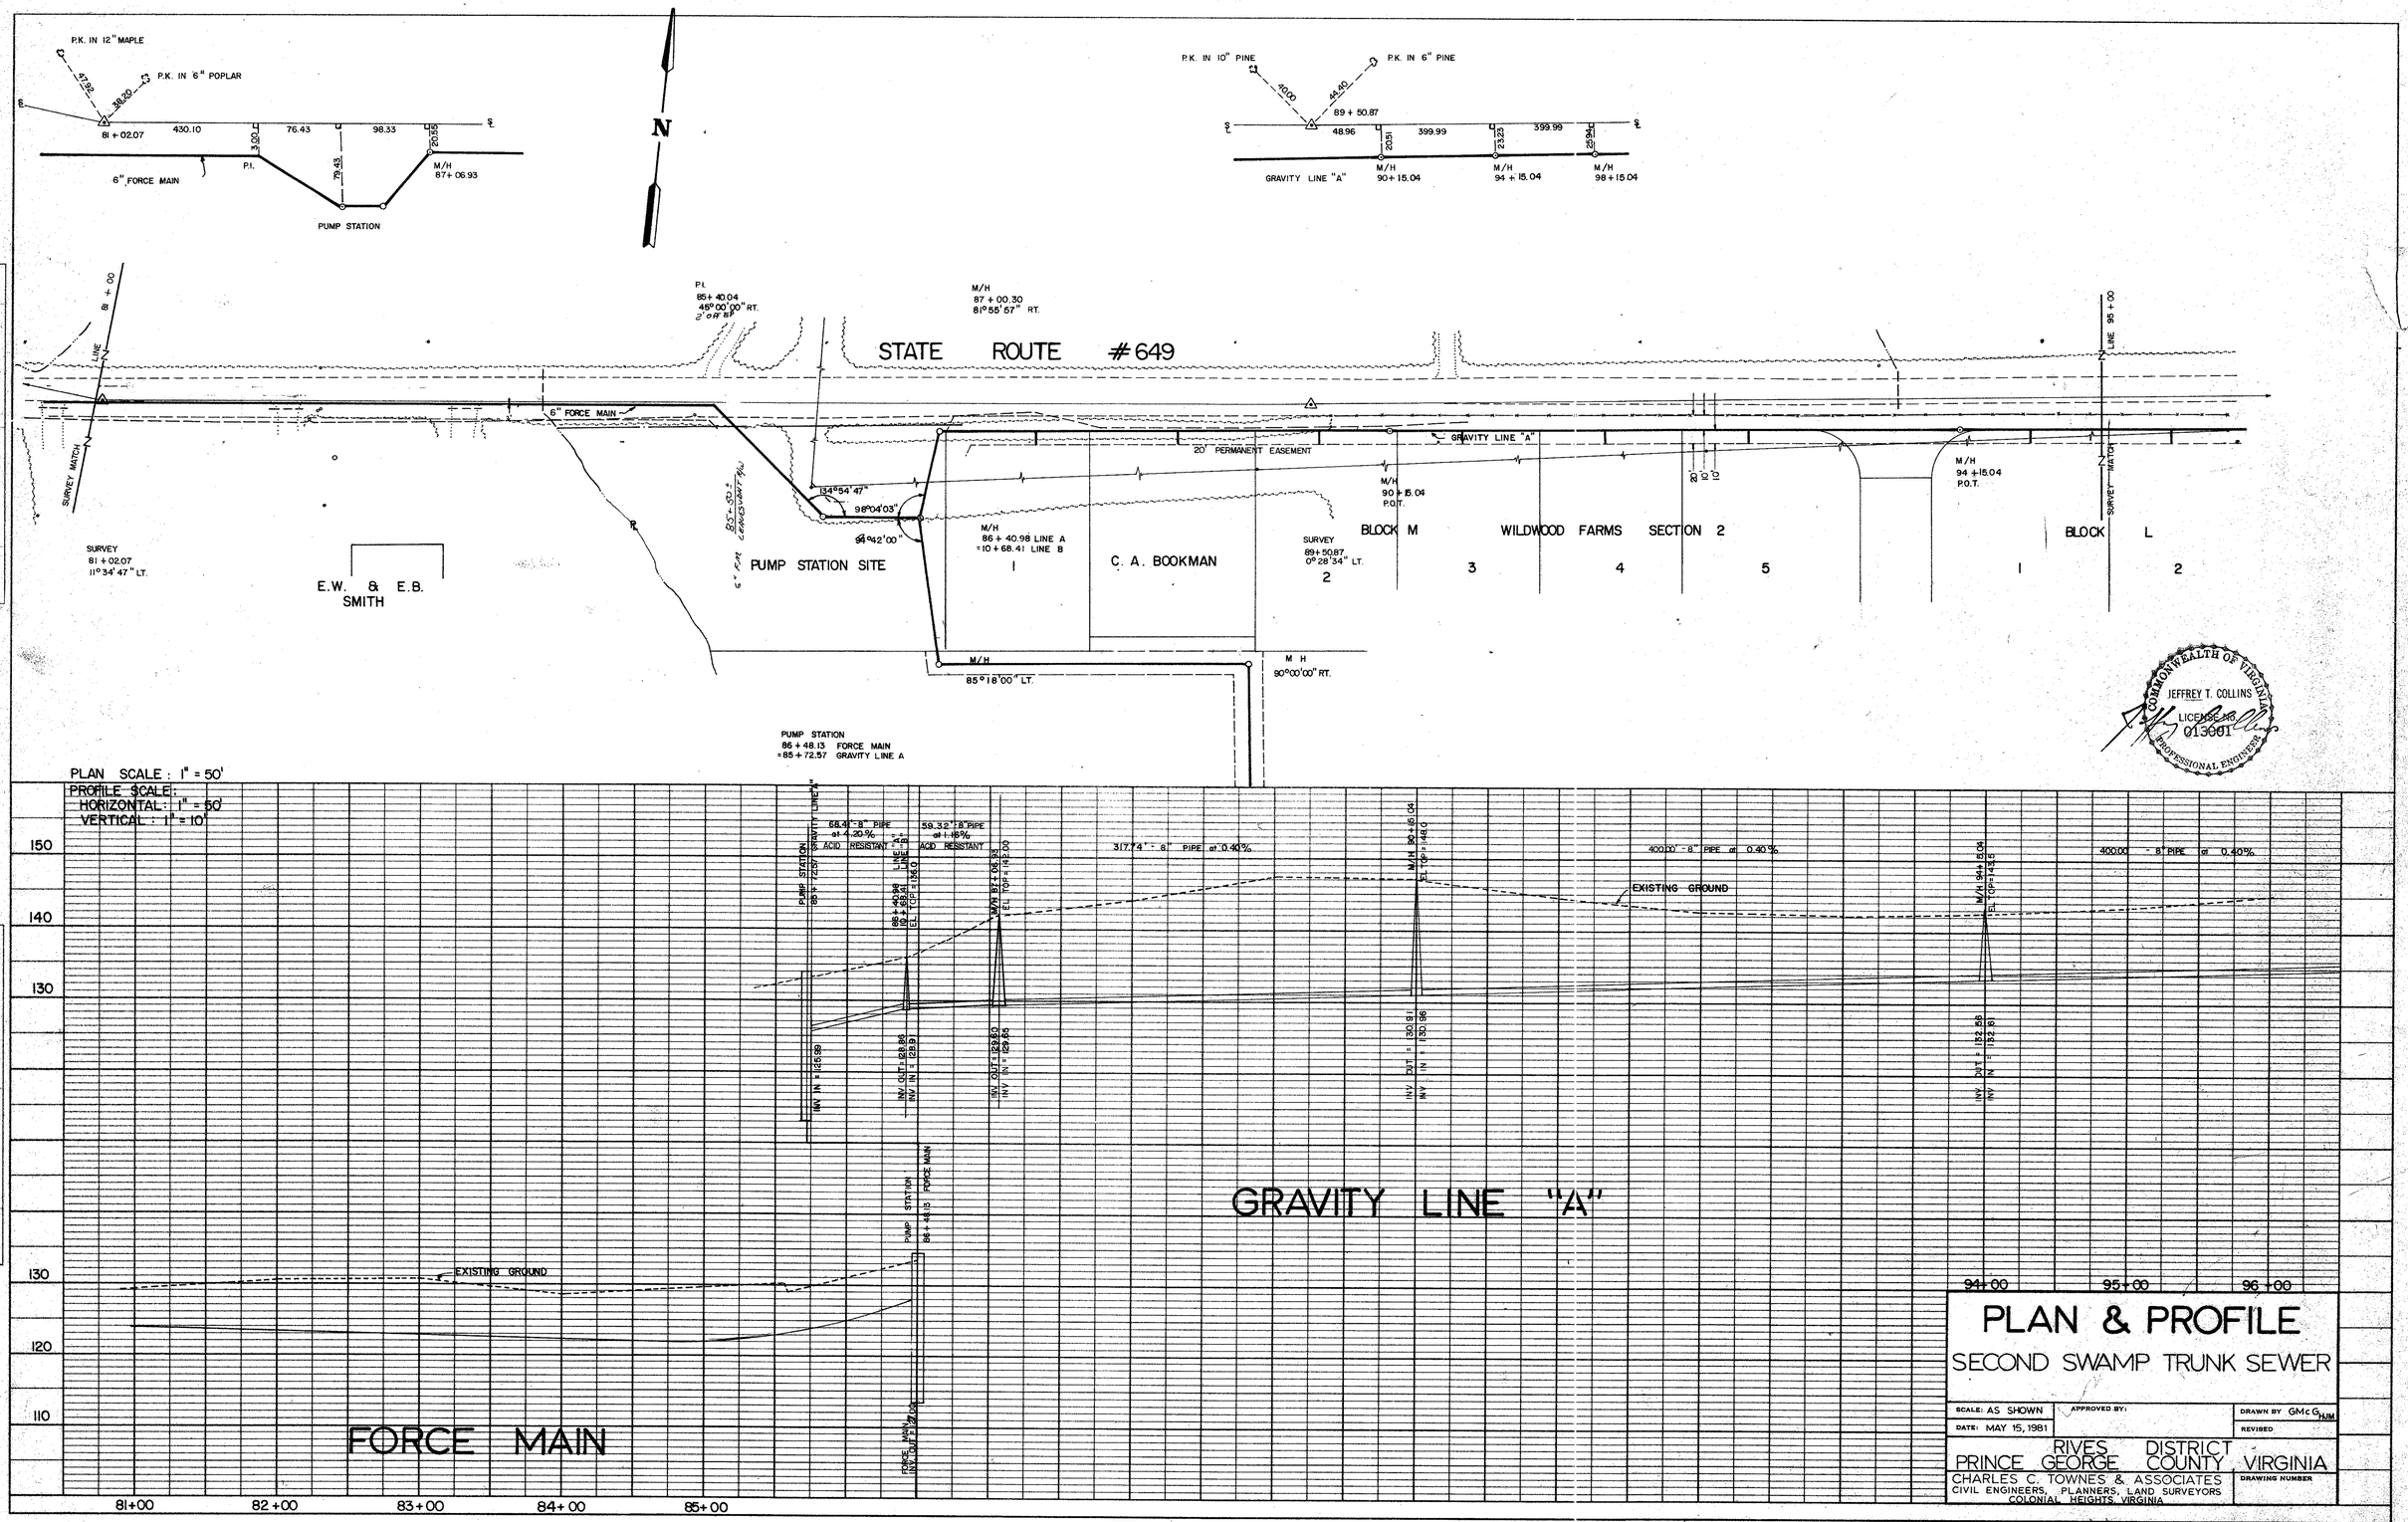

PLAN
SURVEYED
PLOTTED
ALIGNMENT CHECKED
BY
DATE
NOTE BOOK
NO.
RIGHT WAY CHECKED

PROFILE
SURVEYED
PLOTTED
GRADES CHECKED
B. & S. NOTED
STRUCTURE NOTATIONS CHK'D
BY
DATE
NOTE BOOK
NO.