NOTE:
1. CONTRACTOR TO ADJUST ALIGNMENT ±2' FROM STA 54+00 TO 58+00 TO AVOID SIGNIFICANT FEATURES.

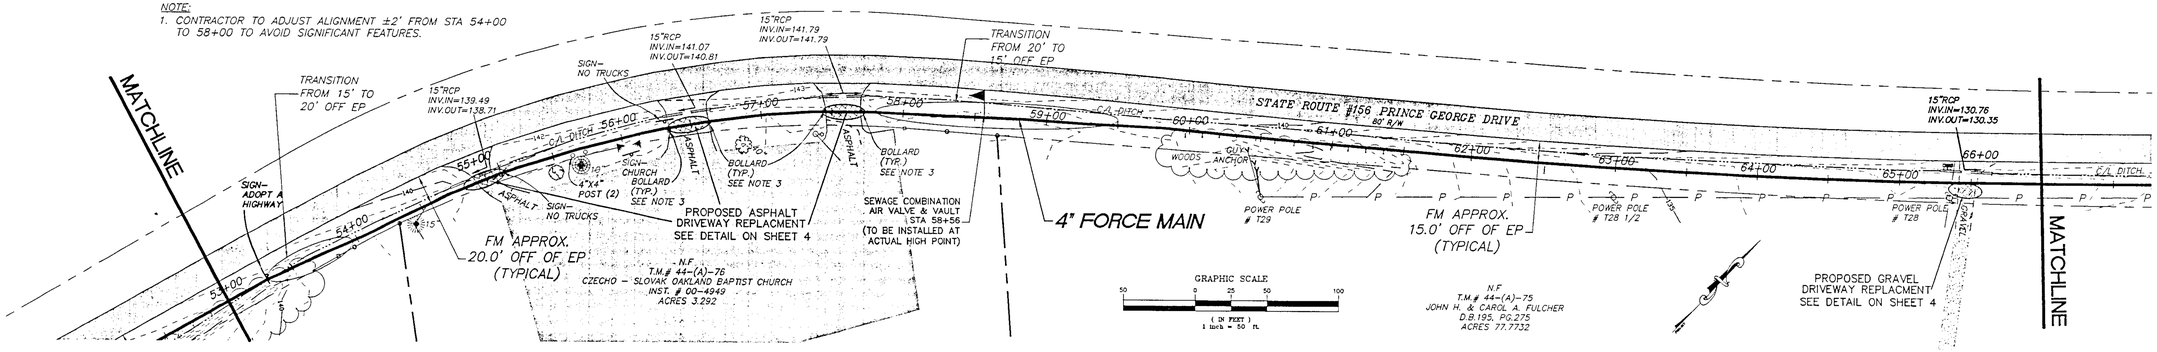

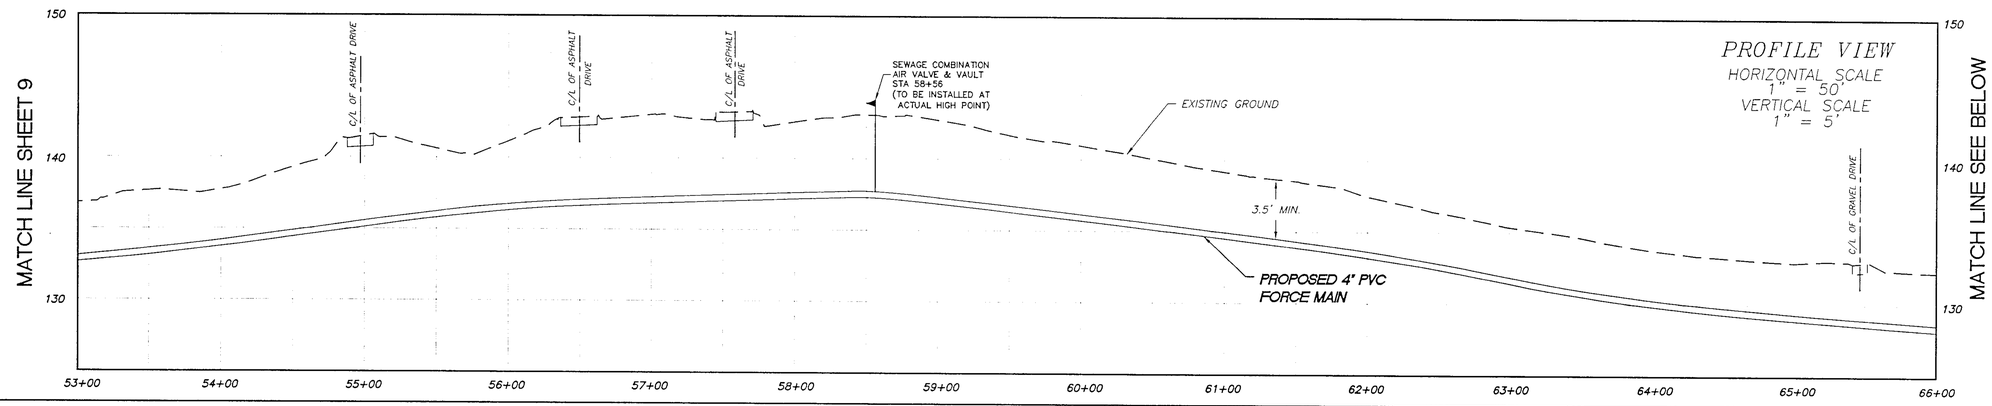

NOTES:
1. CONTRACTOR IS ALLOWED TO DEFLECT THE PIPE 1/2 OF THE MANUFACTURES RECOMMENDED DEFECTION IN ORDER TO MAINTAIN THE PROPER ALIGNMENT.
2. CONTRACTOR SHALL COORDINATE WITH POWER COMPANY FOR SUPPORT OF ALL EXISTING POWER POLES AS NEEDED FOR CONSTRUCTION OF PROPOSED FORCE MAIN.
3. CONTRACTOR TO REPLACE IN KIND ANY CONCRETE DITCHES/CHANNELS, CULVERTS, BOLLARDS OR PAVEMENT DAMAGED OR DESTROYED DURING CONSTRUCTION.
4. CONTRACTOR SHALL MAINTAIN A MINIMUM OF 18" OF VERTICAL SEPARATION BETWEEN PROPOSED FORCE MAIN AND ALL EXISTING CULVERTS AND UTILITIES.

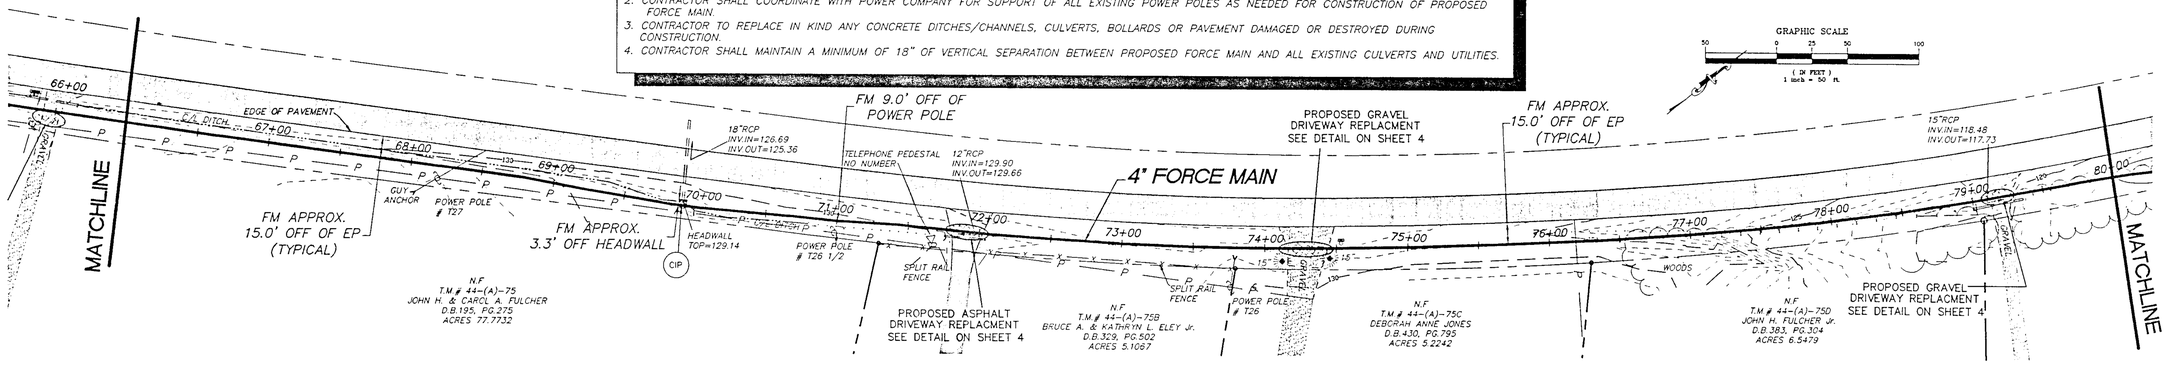

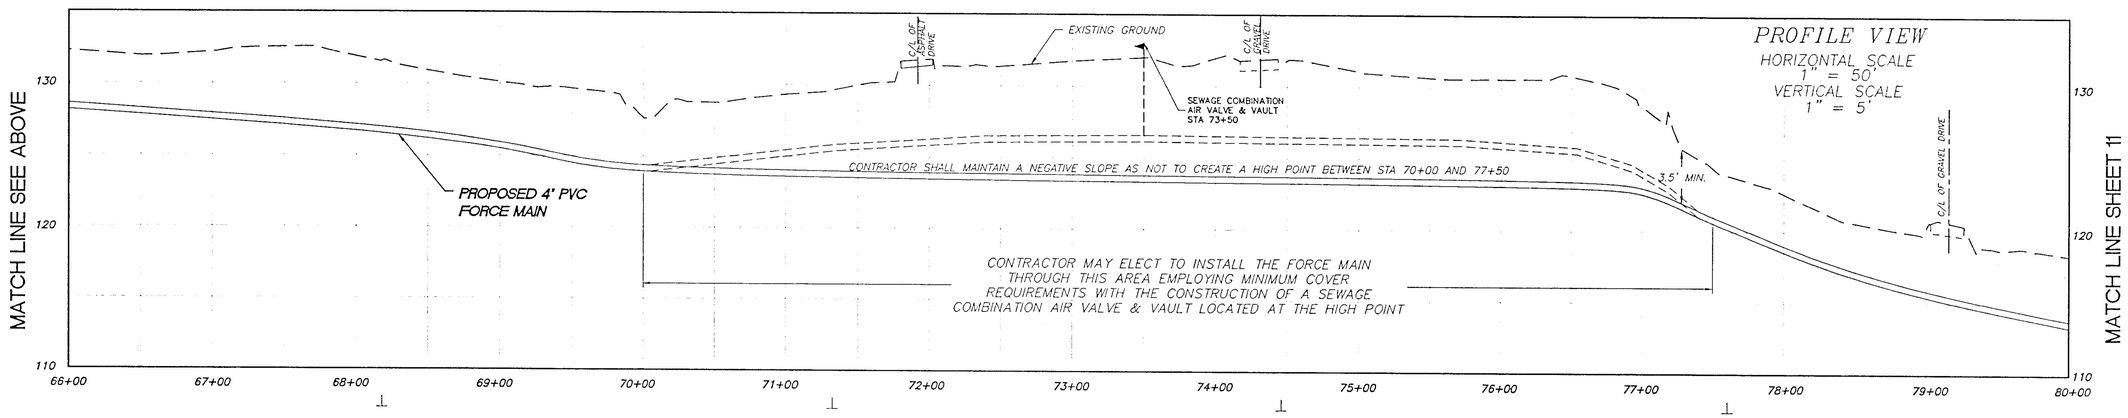

BCWH
ARCHITECTURE
INTERIORS
PLANNING
CONSULTING

207 West Brood Street
Richmond, Virginia 23220
804. 788. 4774 PHONE
804. 788. 0966 FAX
www. bcwh. com

SOUTH ELEMENTARY SCHOOL LAGOON CLOSURE, PUMP STATION AND FORCE MAIN

PRINCE GEORGE COUNTY SCHOOL BOARD

PRINCE GEORGE, VIRGINIA

© BCWH, Inc.
Drawings included herein is covered by copyright. Use of this work in whole or in part is forbidden unless the expressed written consent of BCWH, Inc.

PROJECT NUMBER:
20148-07

PROJECT MANAGER:
STEVE PELLEI
Steven Pelleri

DRAWN BY:
N. MATHIS

ISSUE DATE:
JUNE 18, 2002

REVISIONS:

COMMONWEALTH OF VIRGINIA
BRIAN F. BORTELL
No. 21266
6/18/02
PROFESSIONAL ENGINEER

FINAL PLANS FOR CONSTRUCTION

TIMMONS
CIVIL ENGINEERS
CORPORATE HEADQUARTERS
711 N. COURTHOUSE ROAD
RICHMOND, VIRGINIA 23236-4009
TELEPHONE: (804) 794-3500
FAX: (804) 794-7836

TIMMONS PROJECT #20148-07

SHEET TITLE:
FORCE MAIN
PLAN AND PROFILE

SHEET NUMBER:
10