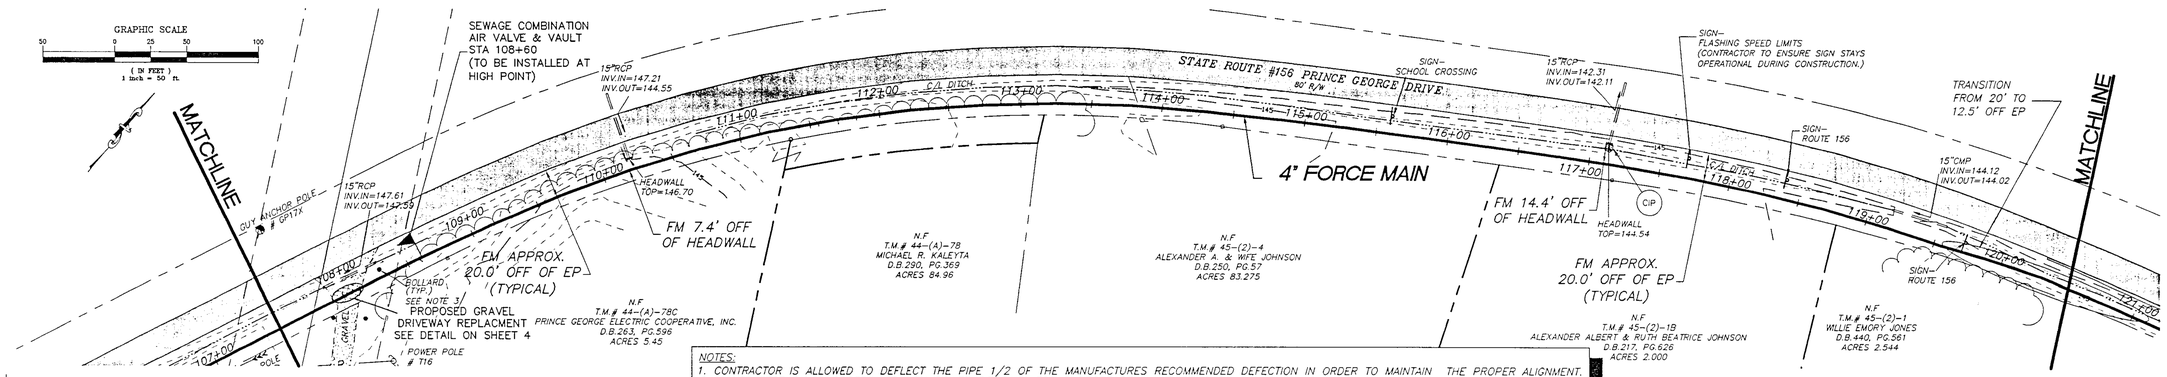

NOTES:
1. CONTRACTOR IS ALLOWED TO DEFLECT THE PIPE 1/2 OF THE MANUFACTURES RECOMMENDED DEFECTION IN ORDER TO MAINTAIN THE PROPER ALIGNMENT.
2. CONTRACTOR SHALL COORDINATE WITH POWER COMPANY FOR SUPPORT OF ALL EXISTING POWER POLES AS NEEDED FOR CONSTRUCTION OF PROPOSED FORCE MAIN.
3. CONTRACTOR TO REPLACE IN KIND ANY CONCRETE DITCHES/CHANNELS, CULVERTS, BOLLARDS OR PAVEMENT DAMAGED OR DESTROYED DURING CONSTRUCTION.
4. CONTRACTOR SHALL MAINTAIN A MINIMUM OF 18" OF VERTICAL SEPARATION BETWEEN PROPOSED FORCE MAIN AND ALL EXISTING CULVERTS AND UTILITIES.

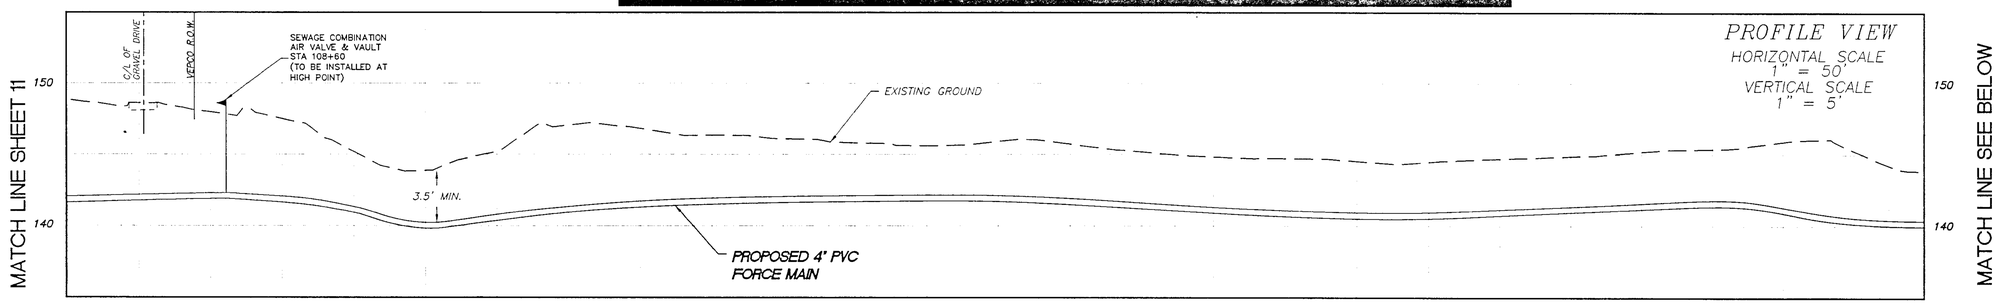

NOTE: CONTRACTOR TO COORDINATE BLOCKING OF ANY SCHOOL ENTRANCES WITH THE OWNER.

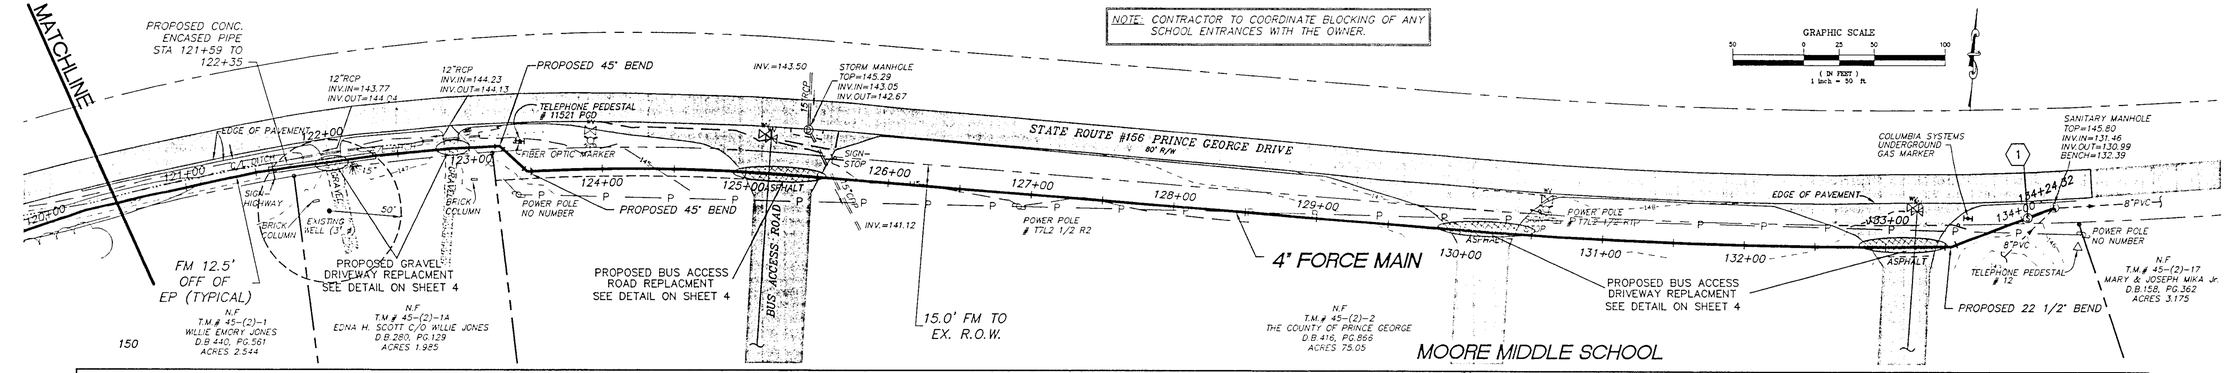

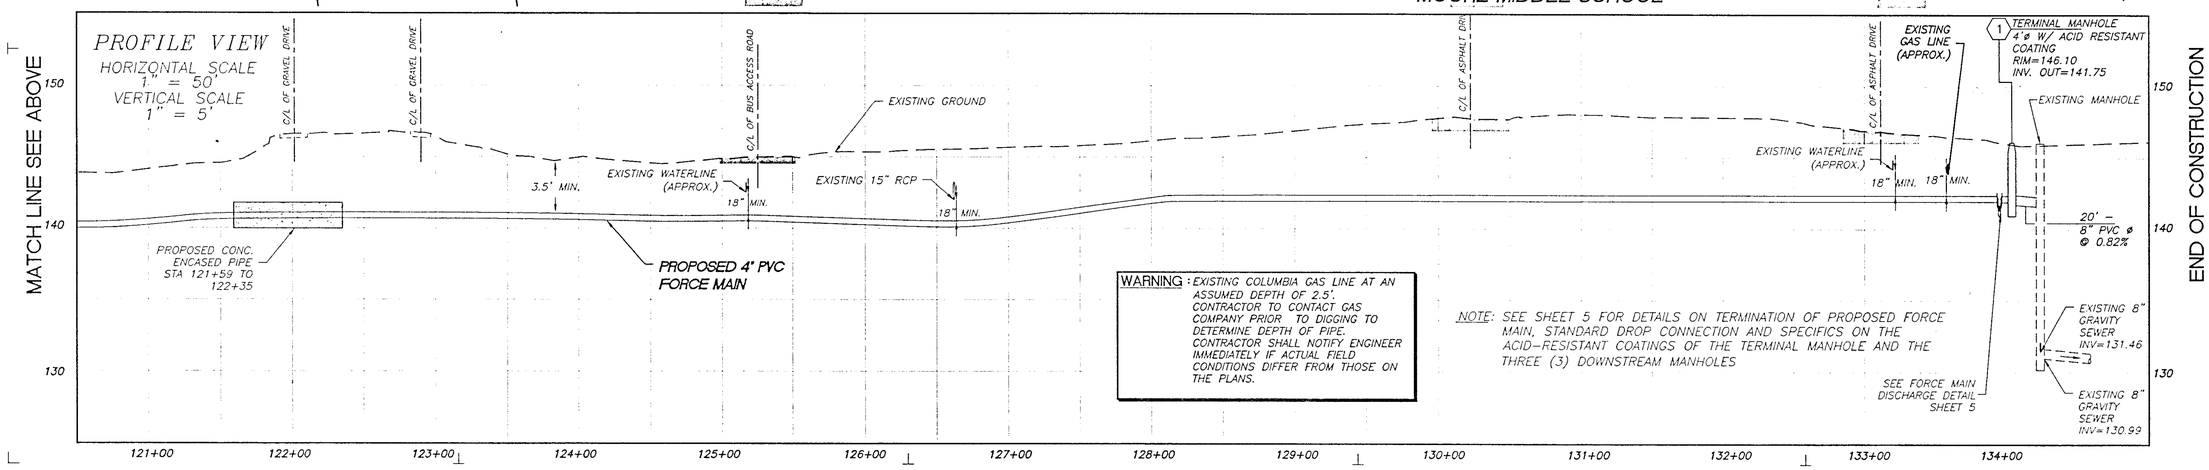

WARNING: EXISTING COLUMBIA GAS LINE AT AN ASSUMED DEPTH OF 2.5'. CONTRACTOR TO CONTACT GAS COMPANY PRIOR TO DIGGING TO DETERMINE DEPTH OF PIPE. CONTRACTOR SHALL NOTIFY ENGINEER IMMEDIATELY IF ACTUAL FIELD CONDITIONS DIFFER FROM THOSE ON THE PLANS.

NOTE: SEE SHEET 5 FOR DETAILS ON TERMINATION OF PROPOSED FORCE MAIN, STANDARD DROP CONNECTION AND SPECIFICS ON THE ACID-RESISTANT COATINGS OF THE TERMINAL MANHOLE AND THE THREE (3) DOWNSTREAM MANHOLES

BCWH
ARCHITECTURE
INTERIORS
PLANNING
CONSULTING

207 West Broad Street
Richmond, Virginia 23220

804. 788. 4774 voice
804. 788. 0786 fax
www. bcwh. com

SOUTH ELEMENTARY SCHOOL LAGOON CLOSURE, PUMP STATION AND FORCE MAIN

PRINCE GEORGE COUNTY SCHOOL BOARD

PRINCE GEORGE, VIRGINIA

© BCWH, Inc.
Material included herein is protected by copyright. Use of this material is permitted only if BCWH, Inc. (BCWH) is acknowledged. Without the expressed written consent of BCWH, Inc. (BCWH) any other use is prohibited.

PROJECT NUMBER: 20148-07

PROJECT MANAGER: STEVE PELLEI

DRAWN BY: N. MATHIS

ISSUE DATE: JUNE 18, 2002

REVISIONS: JUNE 14, 2002

COMMONWEALTH OF VIRGINIA
BRIAN F. BORTELLI
No. 21266
6/18/02
PROFESSIONAL ENGINEER

FINAL PLANS FOR CONSTRUCTION

TIMMONS
CIVIL ENGINEERS
CORPORATE HEADQUARTERS
701 N. COURTHOUSE ROAD
RICHMOND, VIRGINIA 23236-6009
TELEPHONE (804) 794-7500
FAX (804) 794-7539

TIMMONS PROJECT #20148-07

SHEET TITLE: FORCE MAIN PLAN AND PROFILE

SHEET NUMBER: 12