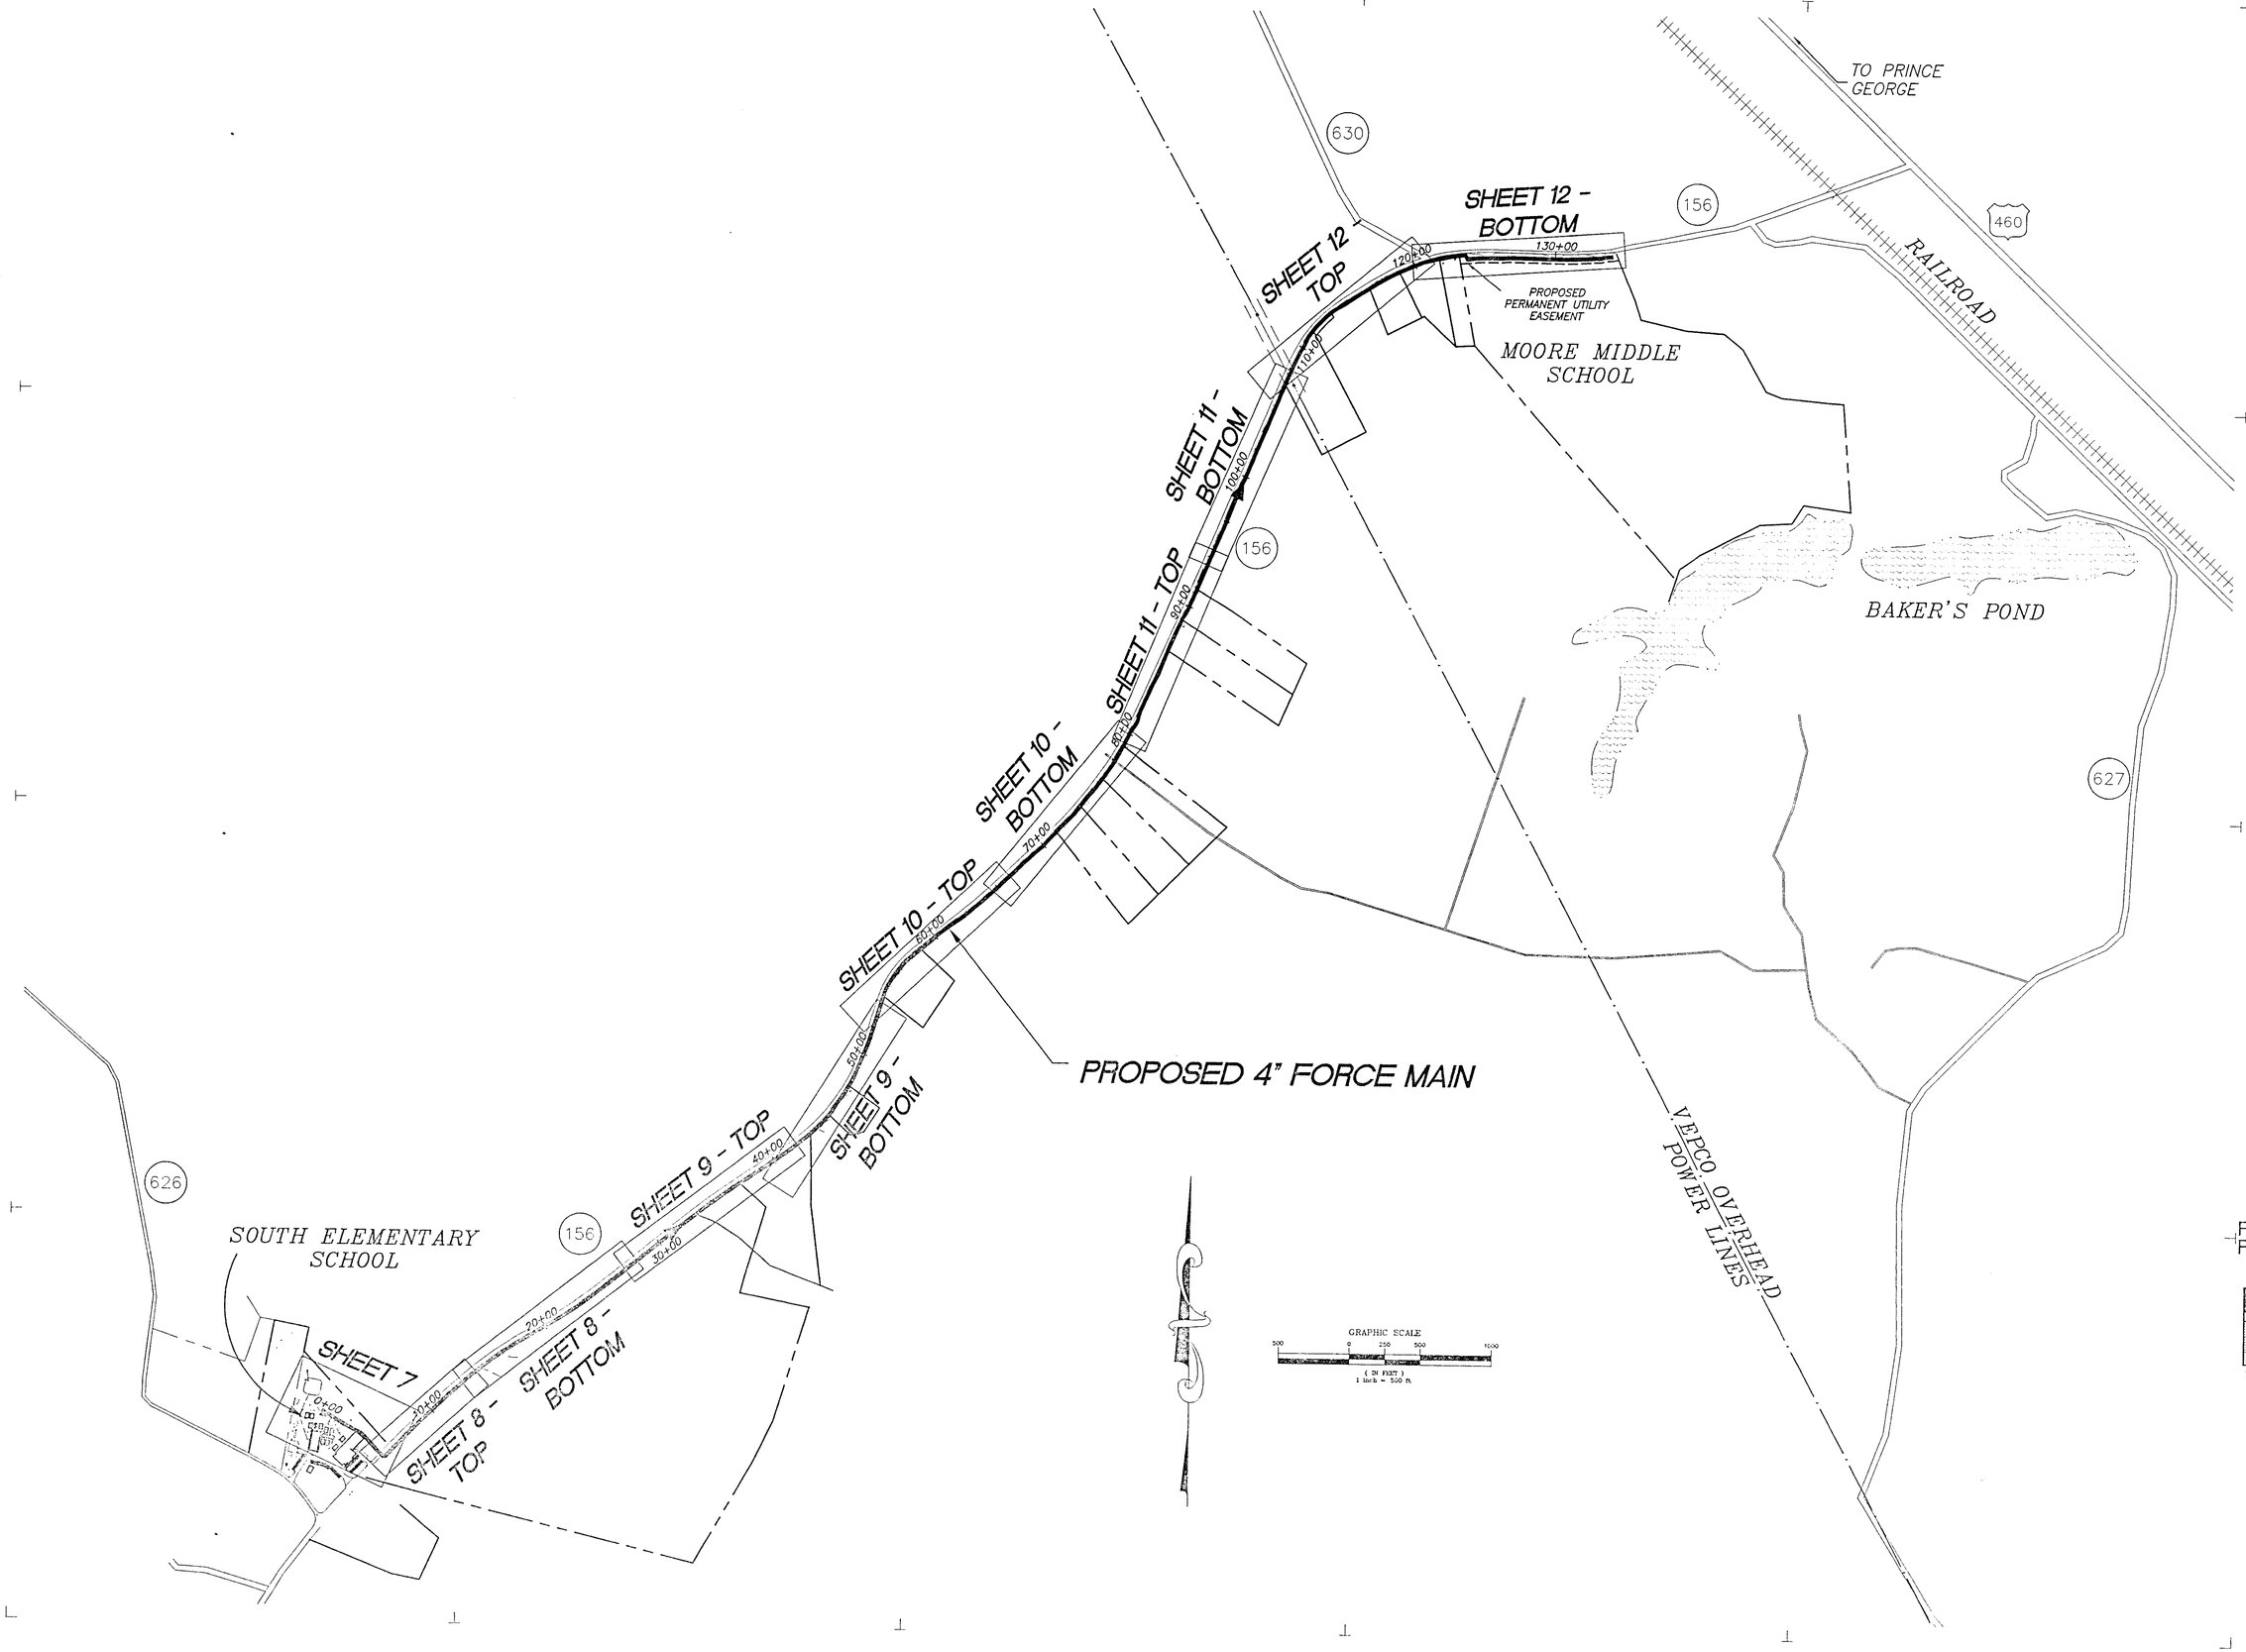

BCWH

ARCHITECTURE
INTERIORS
PLANNING
CONSULTING

207 West Brood Street
Richmond, Virginia 23220

804. 788. 4774 PHONE
804. 788. 0966 FAX

www.bcwh.com

SOUTH ELEMENTARY SCHOOL LAGOON CLOSURE, PUMP STATION AND FORCE MAIN

PRINCE GEORGE COUNTY SCHOOL BOARD

PRINCE GEORGE, VIRGINIA

© BCWH, Inc.
Subject to restrictions and limitations of copyright law, this drawing is not to be reproduced, copied, or transferred without the expressed written consent of BCWH, Inc.

PROJECT NUMBER:
20148-07

PROJECT MANAGER:
STEVE PELLEI

DRAWN BY:
N. MATHIS

ISSUE DATE:
JUNE 18, 2002

REVISIONS:

COMMONWEALTH OF VIRGINIA
BRIAN F. BORTELL
No. 21266
6/18/02
PROFESSIONAL ENGINEER

FINAL PLANS FOR CONSTRUCTION

TIMMONS
CIVIL ENGINEERS
CORPORATE HEADQUARTERS
711 N. COLONIAL ROAD
MONTVILLE, VIRGINIA 23234-4009
TELEPHONE: (804) 794-3500
FAX: (804) 794-7839

TIMMONS PROJECT #20148-07

SHEET TITLE:
INDEX SHEET

SHEET NUMBER:
2