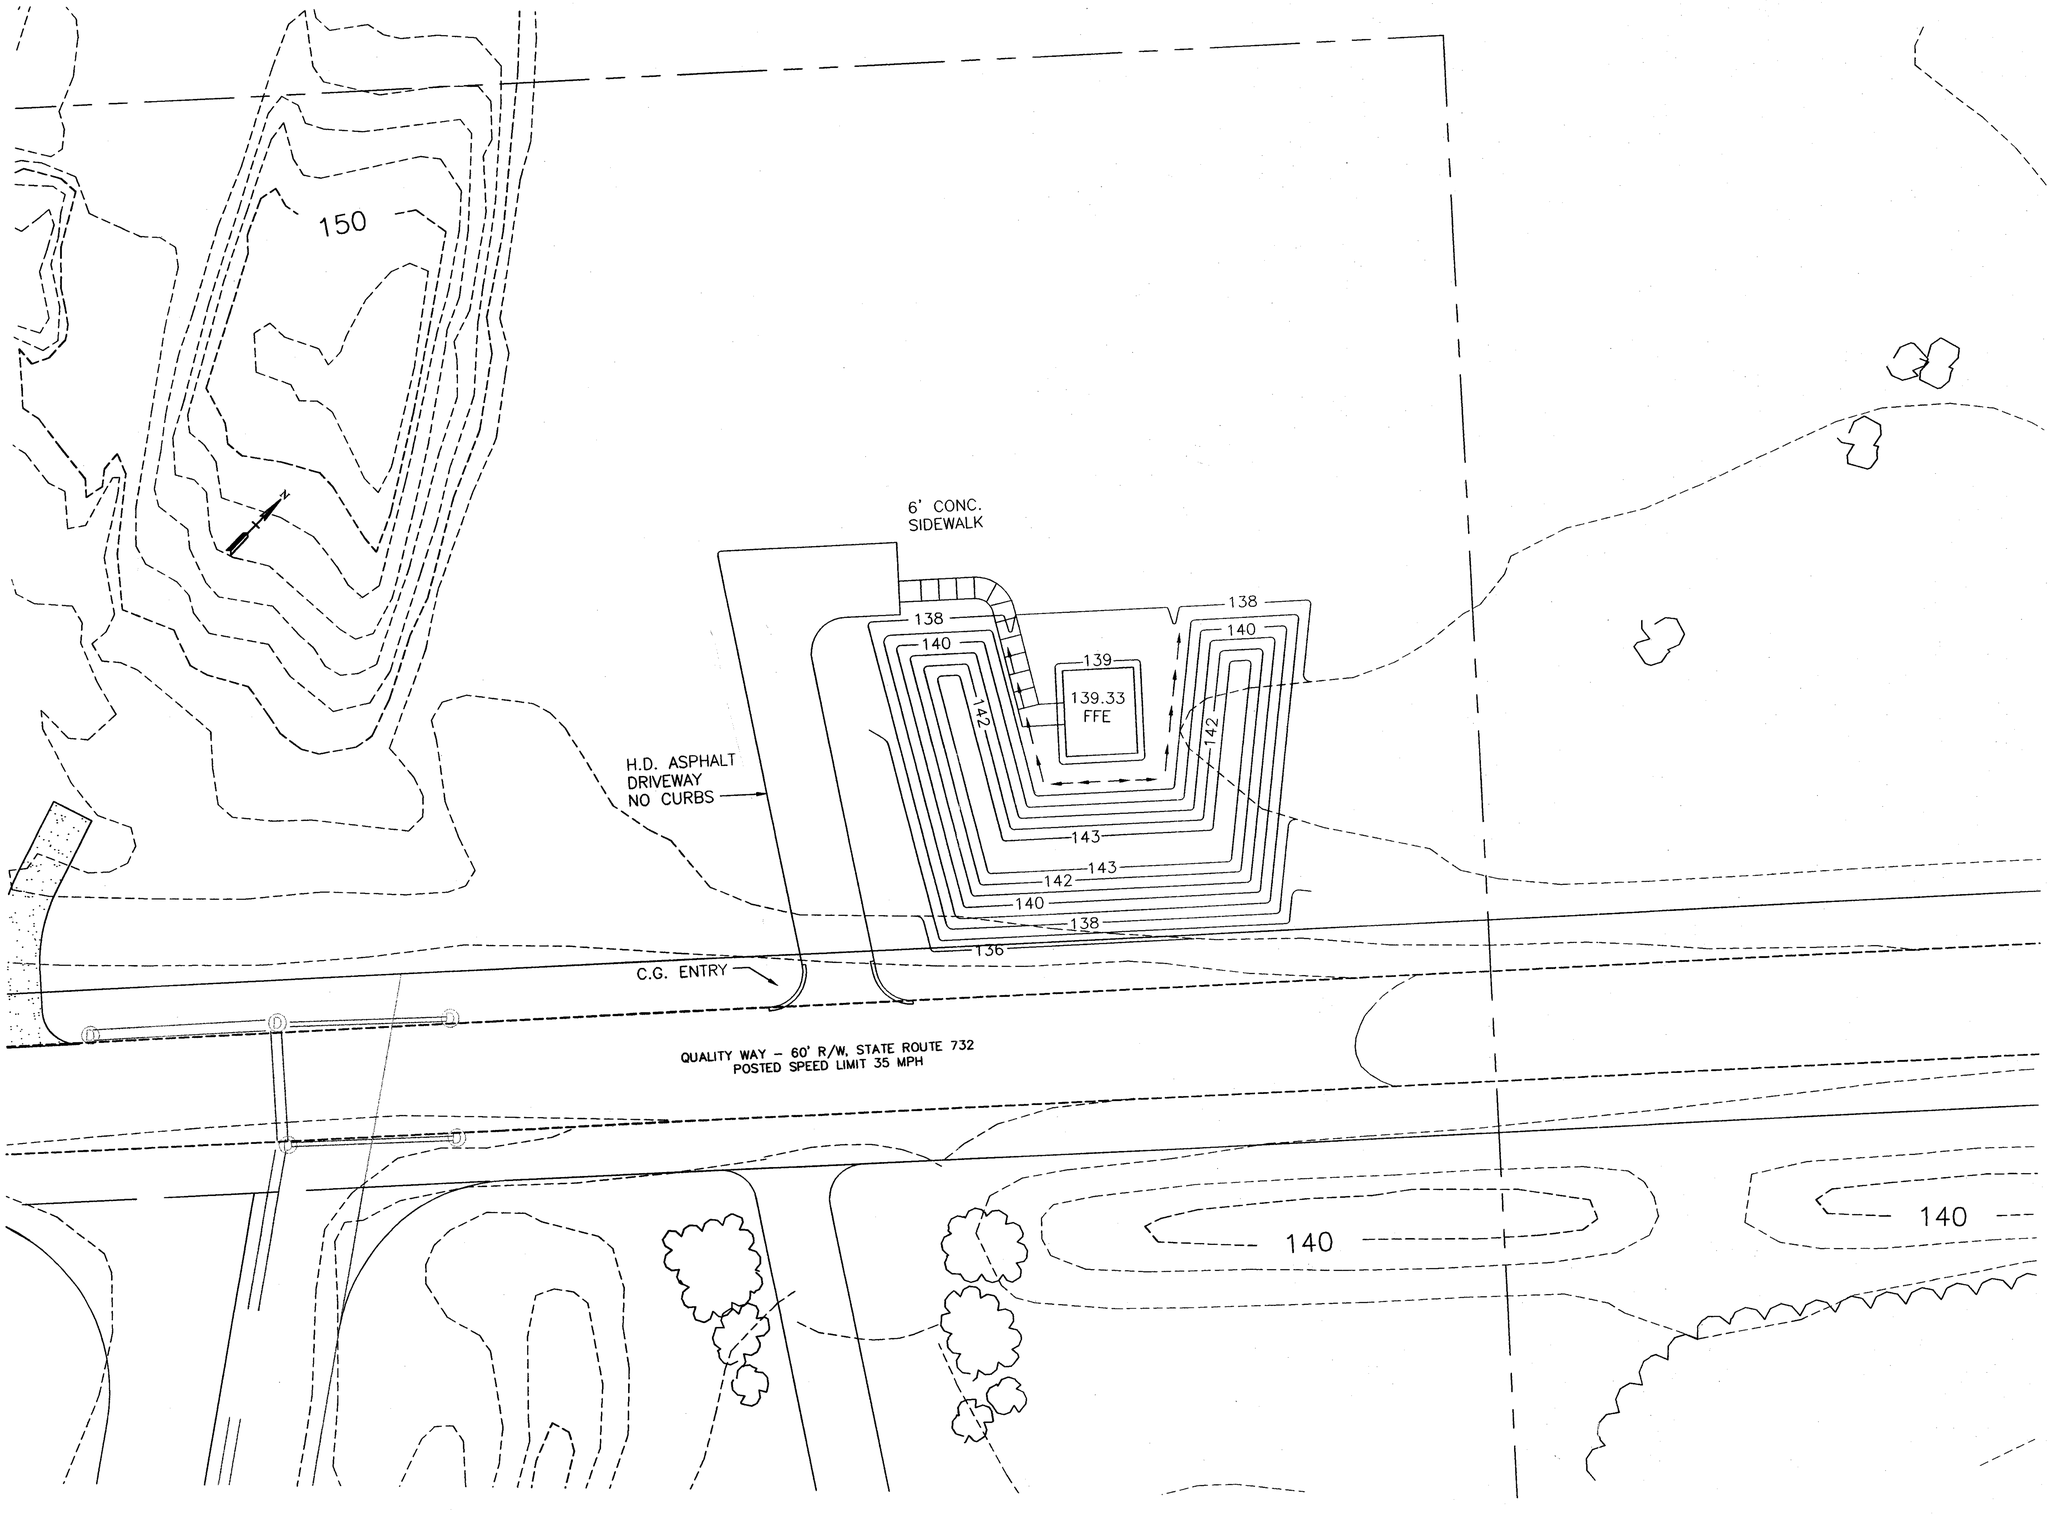

HODGE ENGINEERING COMPANY

1537 Western Avenue
Knoxville, Tennessee
37921-6318

Ph. (865) 546-3232
Fax (865) 546-3969
www.heci.com

Consulting Engineers
Planners - Architects

SEAL:

PROJECT NO.: 1711

DRAWN BY: MAS

DESIGNED BY: PJW

CHECKED BY: PJW

REVISIONS:

No.	DATE	DESCRIPTION

PROJECT TITLE:

SOUTHPOINT IND. PARK BOOSTER PUMP STATION

LOCATION:

PRINCE GEORGE CO. VIRGINIA

SHEET CONTENTS:

SITE PLAN

DATE:

22 OCT., 2002

SHEET NUMBER:

C1

OF 6