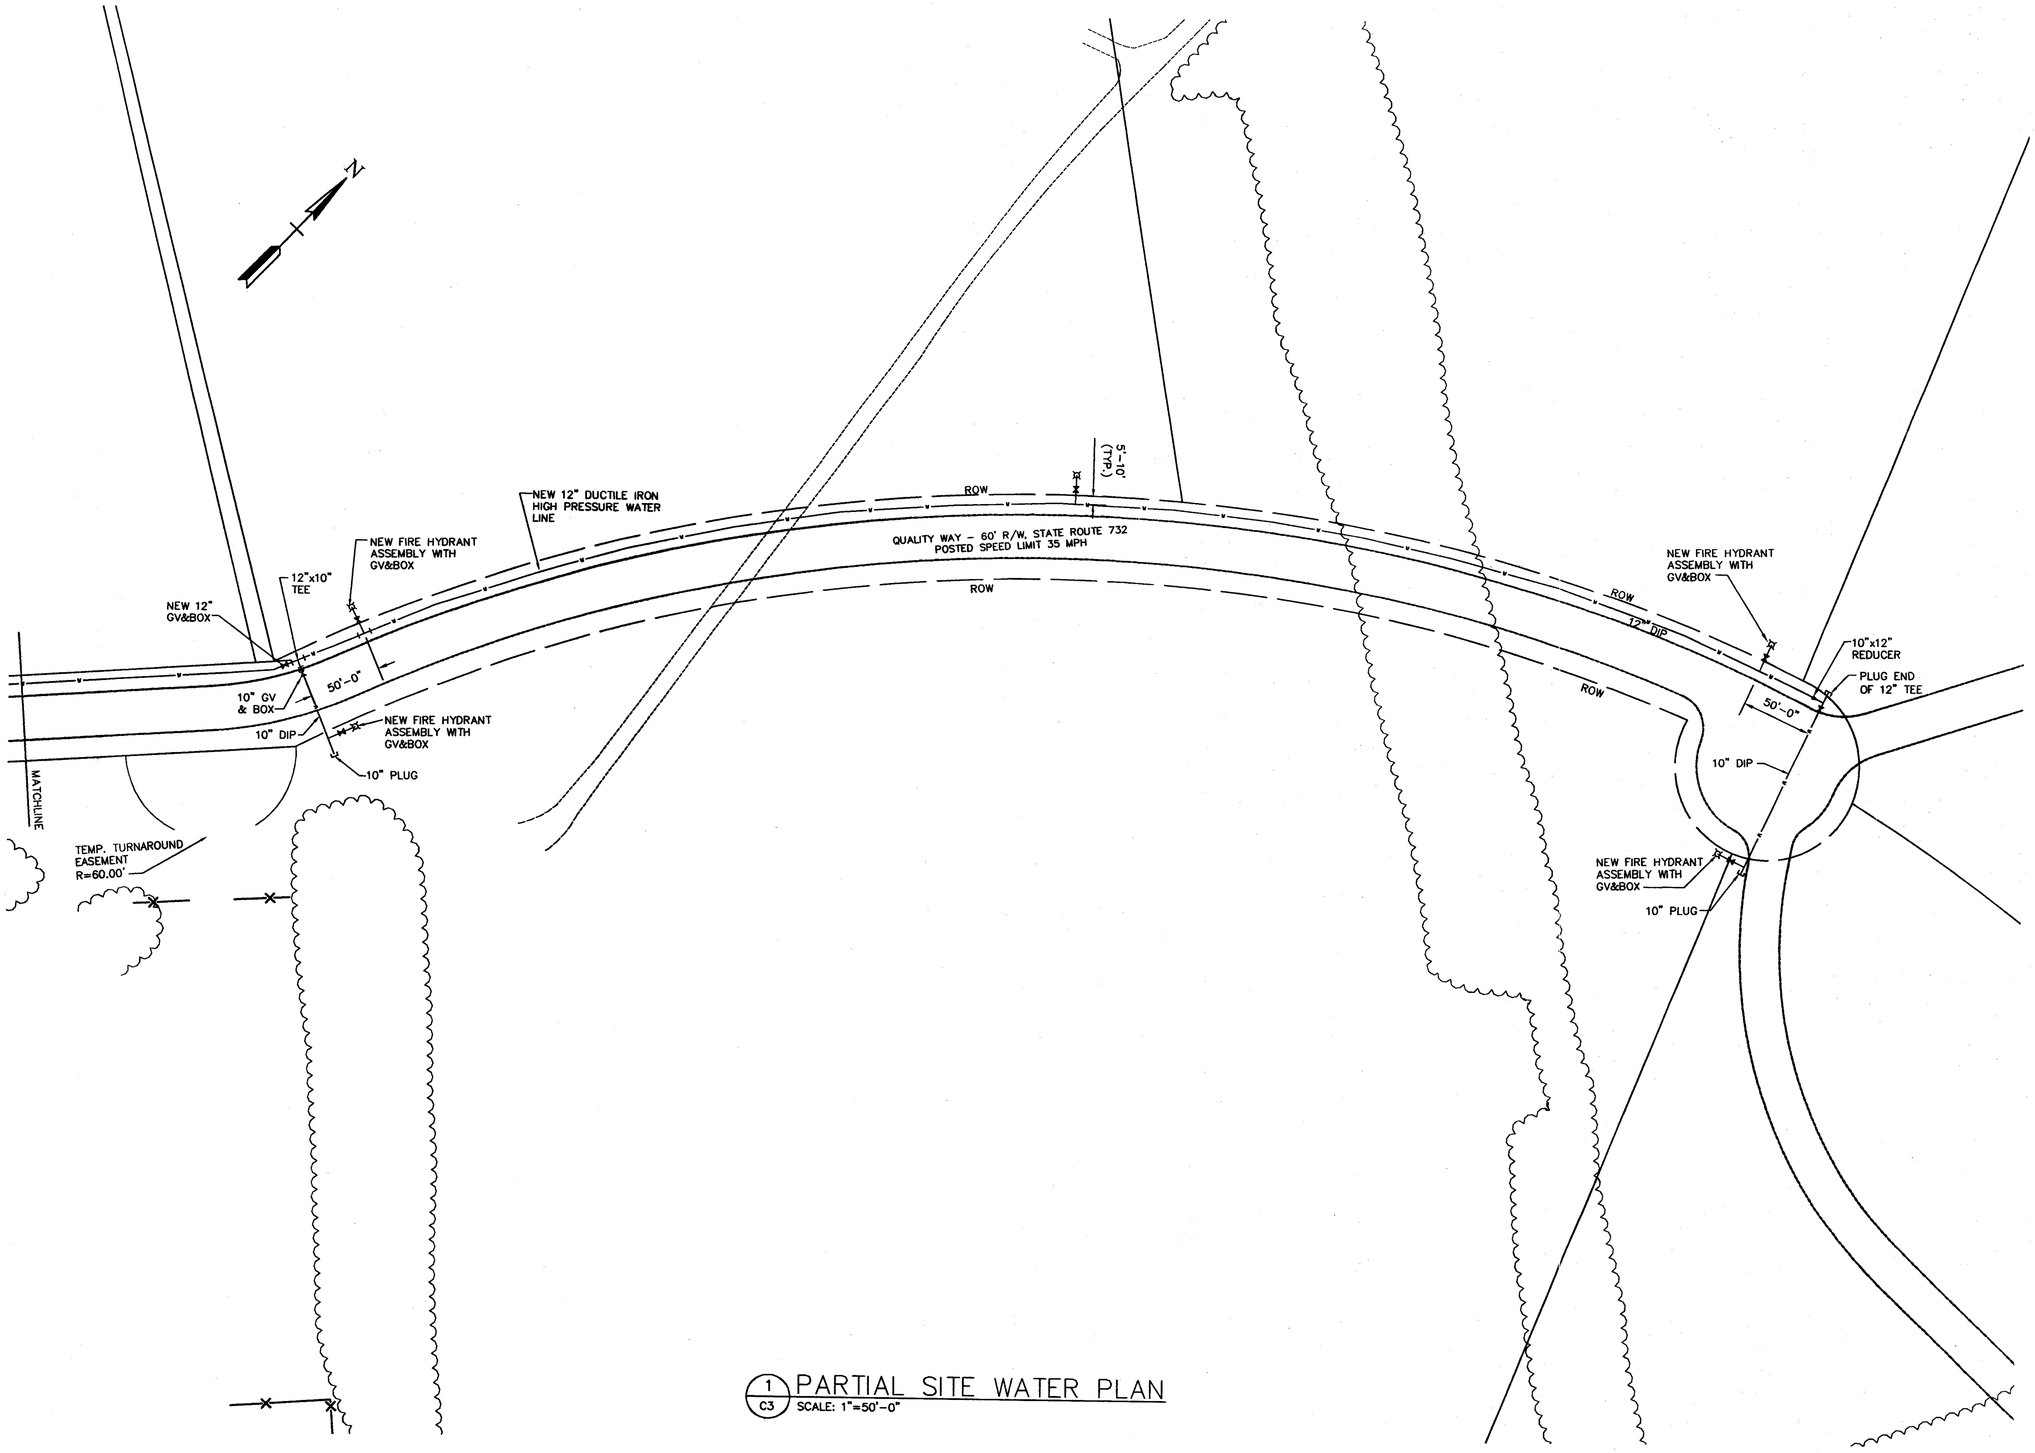

1 / C3 PARTIAL SITE WATER PLAN
SCALE: 1"=50'-0"

HODGE ENGINEERING COMPANY

1537 Western Avenue
Knoxville, Tennessee
37921-6318

Ph. (865) 546-3232
Fax (865) 546-3969
www.heci.com

Consulting Engineers
Planners - Architects

SEAL:

COMMONWEALTH OF VIRGINIA
WILLIAMS, JR.
No. 9904
PROFESSIONAL ENGINEER

PROJECT NO.:	1711
DRAWN BY:	MAS
DESIGNED BY:	PJW
CHECKED BY:	PJW

REVISIONS:

No.	DATE	DESCRIPTION

PROJECT TITLE:

SOUTHPOINT IND. PARK WATER LINE EXTENTION

LOCATION:
PRINCE GEORGE CO.
VIRGINIA

SHEET CONTENTS:
UTILITIES PLAN - WATER MAIN

DATE:
22 OCT., 2002

SHEET NUMBER:
C3
OF 6