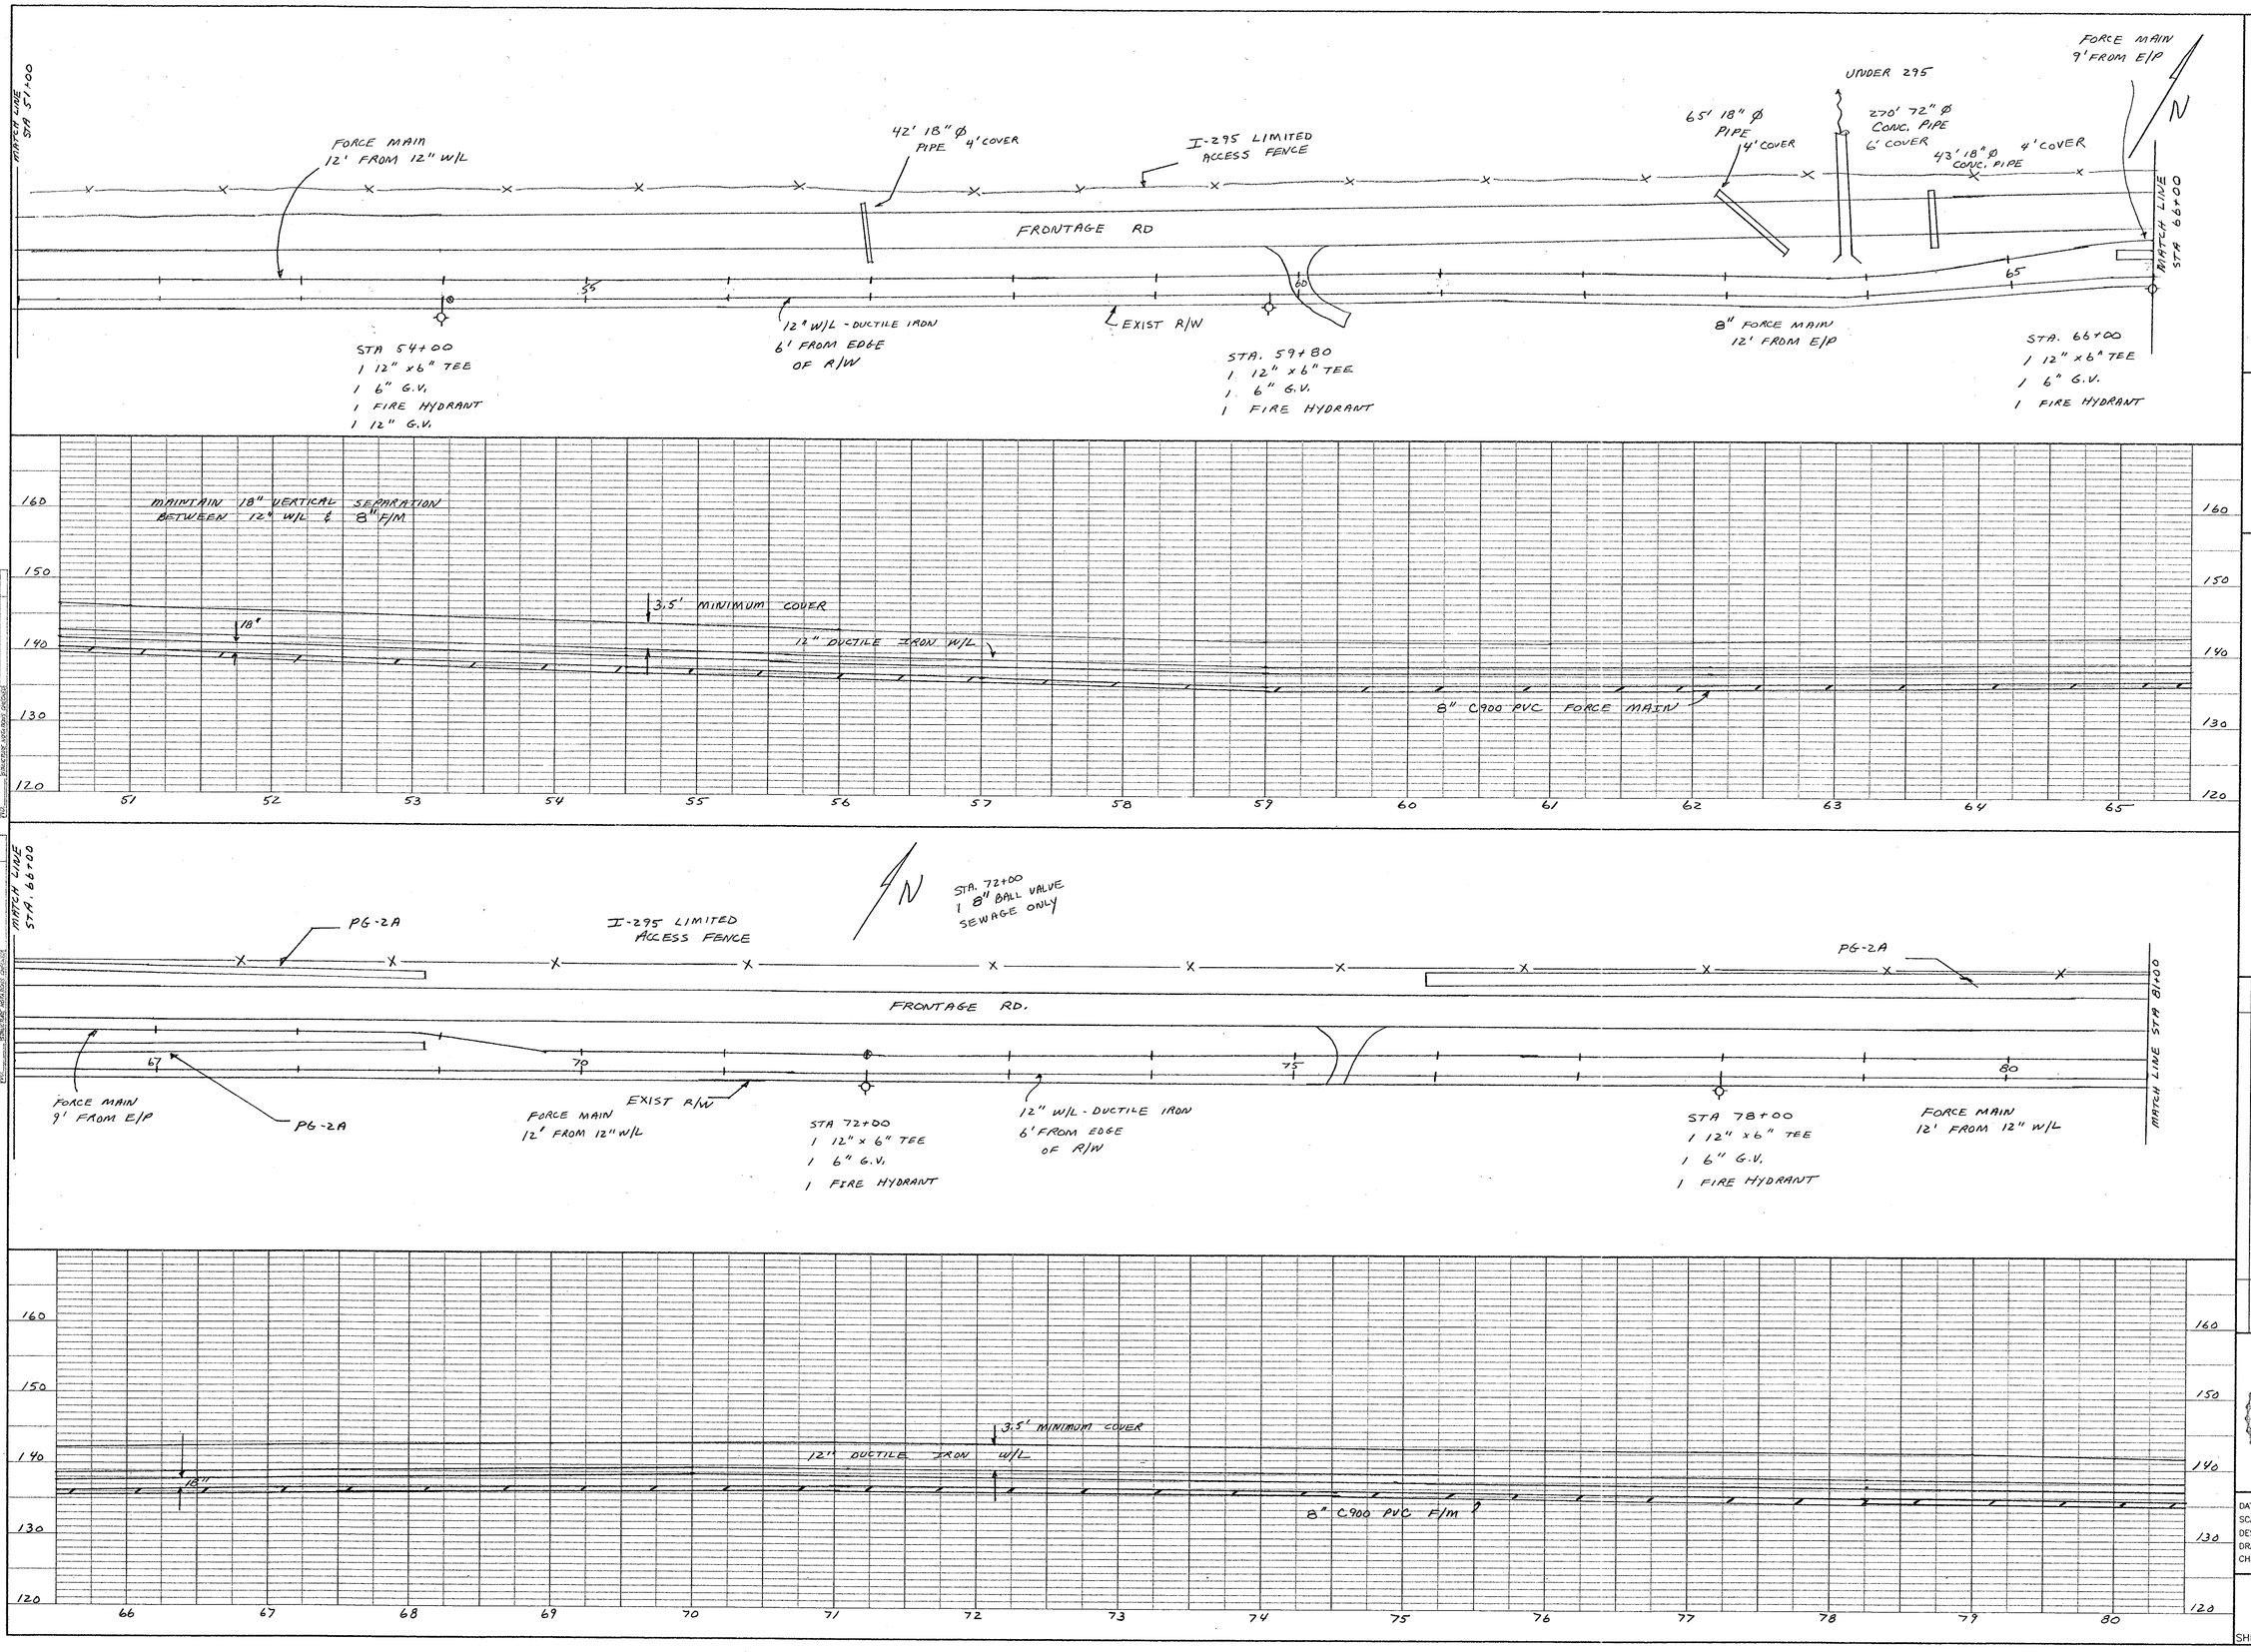

I-295 INDUSTRIAL LAND
WATER & SEWER

12" DUCTILE IRON WATERLINE
8" PVC C900 SANITARY FORCE MAIN

COUNTY OF PRINCE GEORGE, VIRGINIA
DEPARTMENT OF ENGINEERING
PRINCE GEORGE, VA. 23875

DATE	DESCRIPTION	BY
	REVISIONS	

COMMONWEALTH OF VIRGINIA
STEPHEN E. McBRIDE
(LICENSE) NO. #14550
PROFESSIONAL ENGINEER

DATE: 12/11/96
SCALE: HORIZ. 1" = 50'
VERT. 1" = 10'
DESIGNED: SEM
DRAWN: SEM
CHECKED: SEM

PROJECT NUMBER

SHEET 3 OF 4 SHEETS

PLAN
WATERLINE
SANITARY SEWER
DESIGNED
DRAWN
CHECKED
DATE
BY

PROFILE
WATERLINE
SANITARY SEWER
DESIGNED
DRAWN
CHECKED
DATE
BY