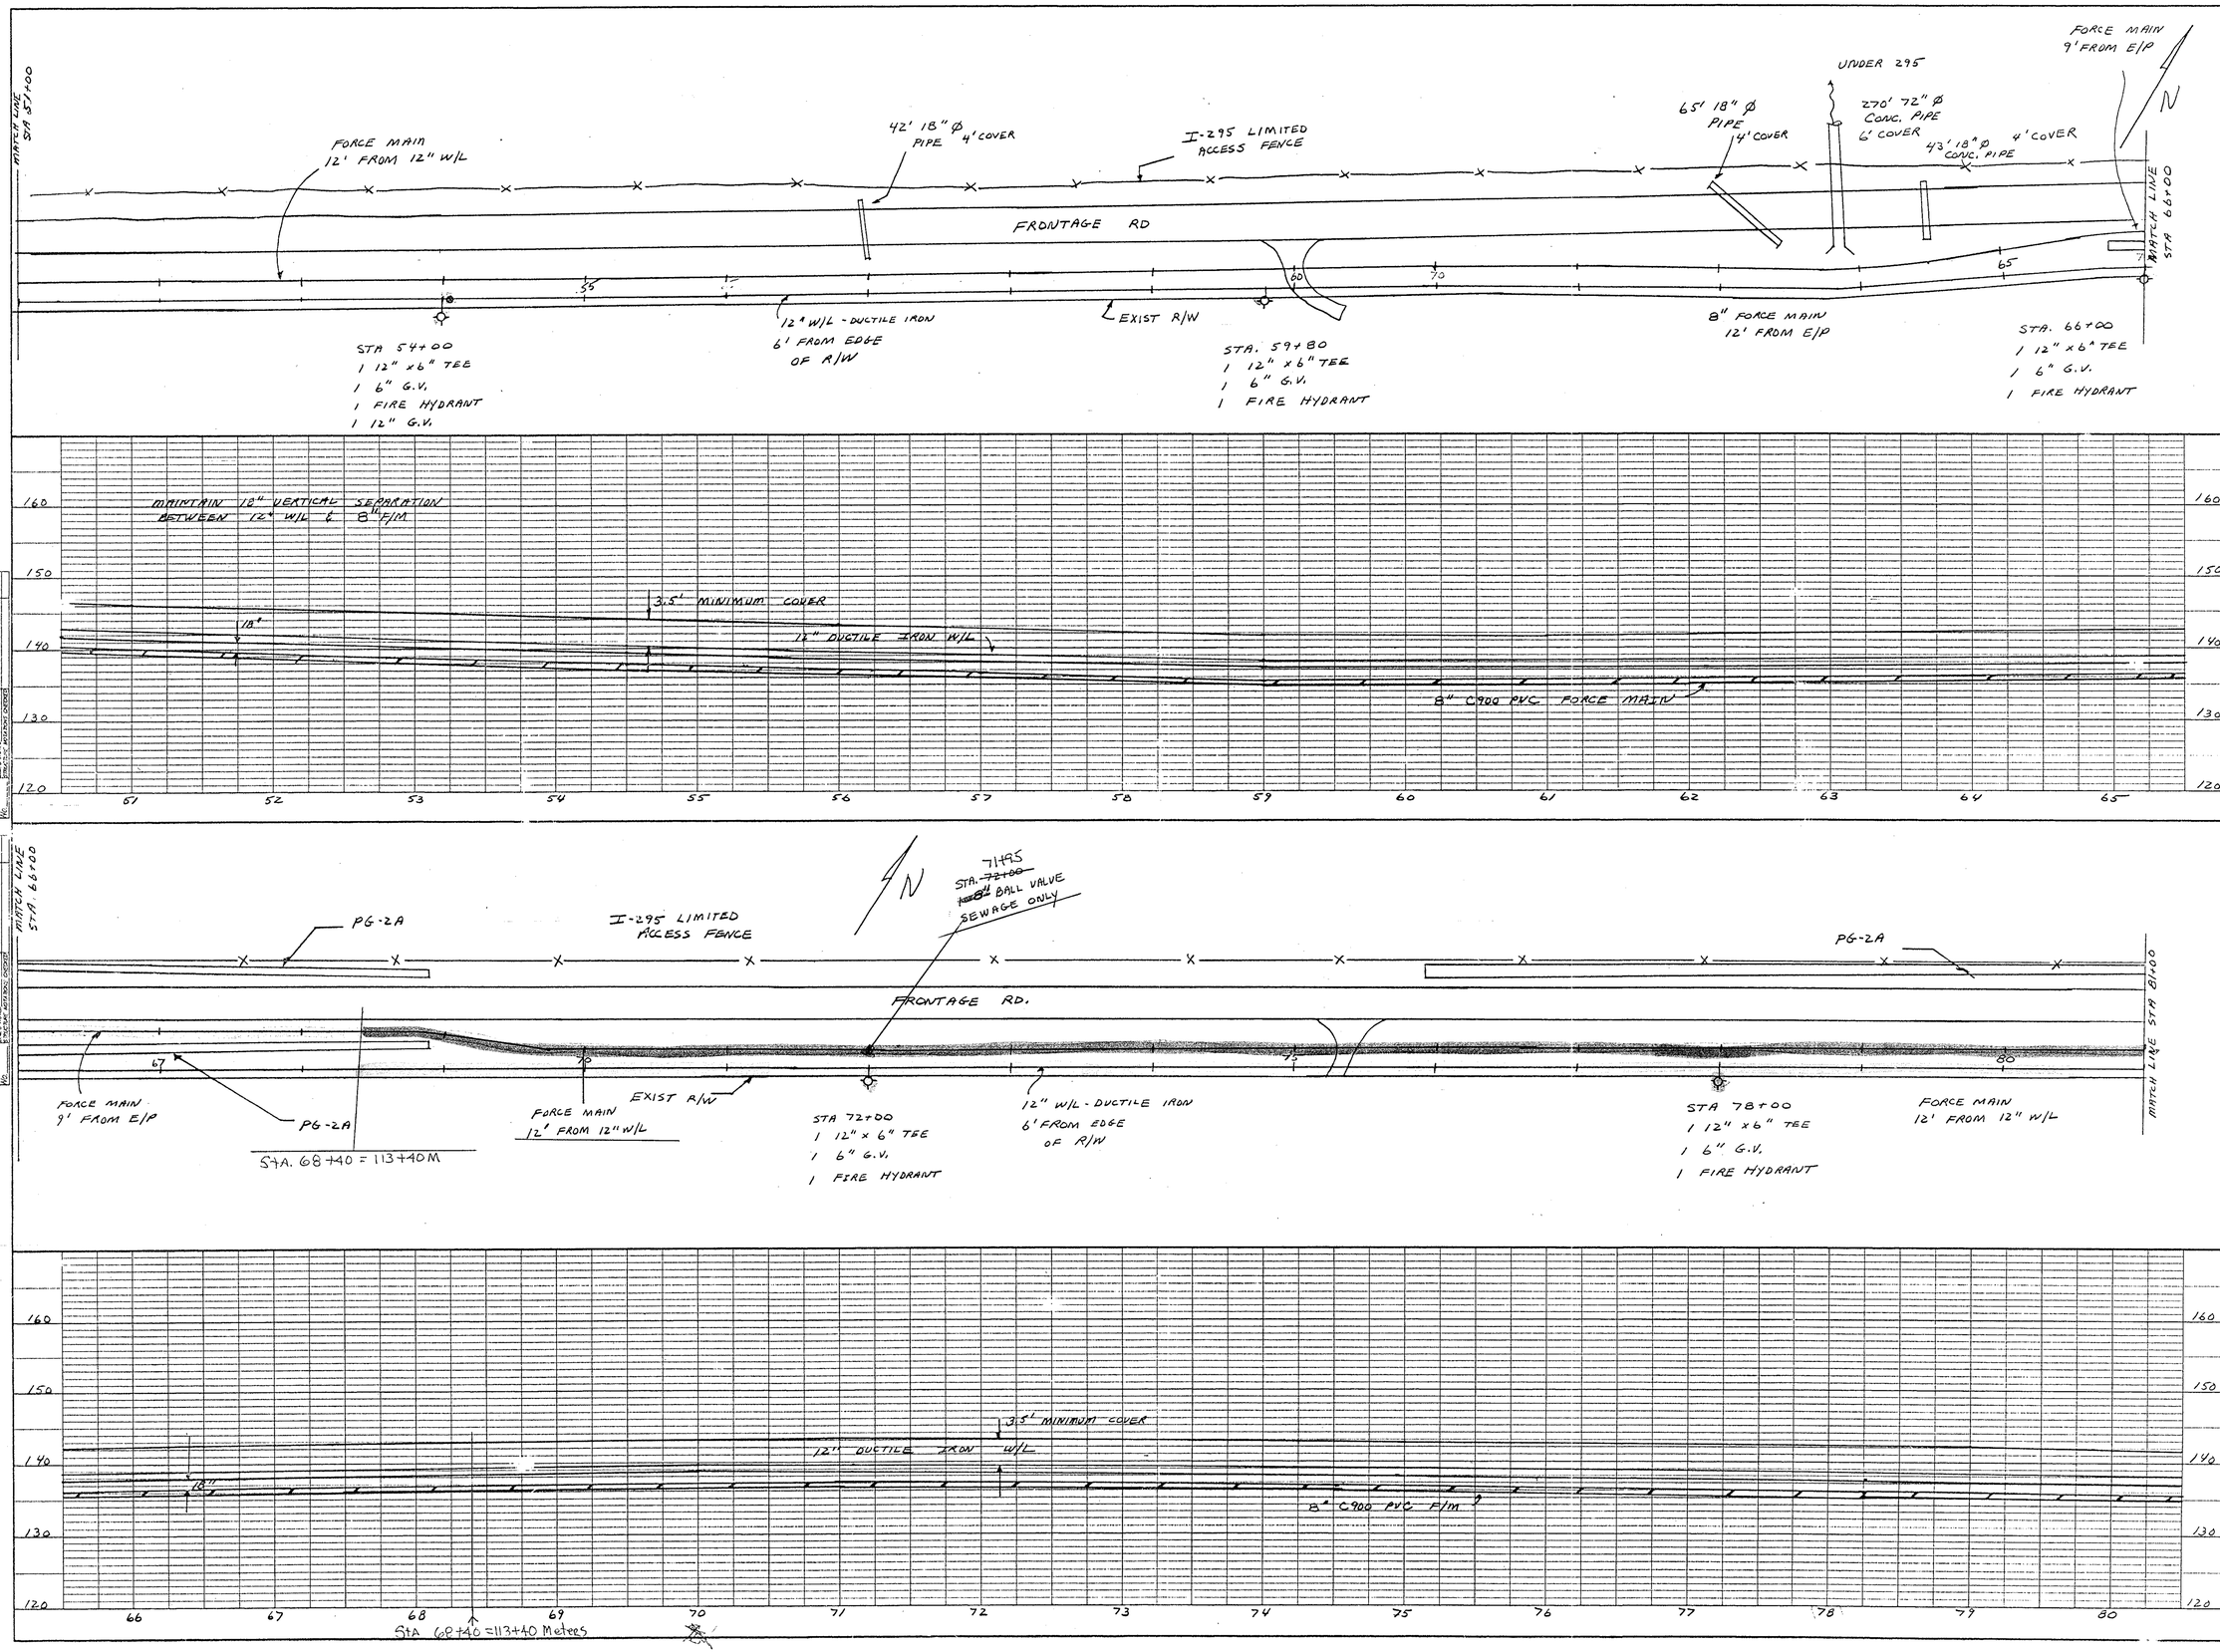

I-295 INDUSTRIAL LAND
WATER & SEWER

12" DUCTILE IRON WATERLINE
8" PVC C900 SANITARY FORCE MAIN

COUNTY OF PRINCE GEORGE, VIRGINIA
DEPARTMENT OF ENGINEERING
PRINCE GEORGE, VA. 23875

DATE	DESCRIPTION REVISIONS	BY

DATE: 12/1/96
SCALE: HORIZ. 1" = 50'
VERT. 1" = 10'
DESIGNED: SEM
DRAWN: SEM
CHECKED: SEM

PROJECT NUMBER

SHEET 3 OF 4 SHEETS