REVISED	FHWA REGION	STATE	FEDERAL AID PROJECT	STATE ROUTE	STATE PROJECT	SHEET NO.
	3	VA.		630	0630-074-188, C-501	5

DESIGN FEATURES RELATING TO CONSTRUCTION OR TO REGULATION AND CONTROL OF TRAFFIC MAY BE SUBJECT TO CHANGE AS DEEMED NECESSARY BY THE DEPARTMENT

POWER POLES PROPERTY OF PRINCE GEORGE ELECTRIC CO. & VEPCO
TELEPHONE PROPERTY OF C & P
CABLE TV PROPERTY OF TELE-MEDIA CO.

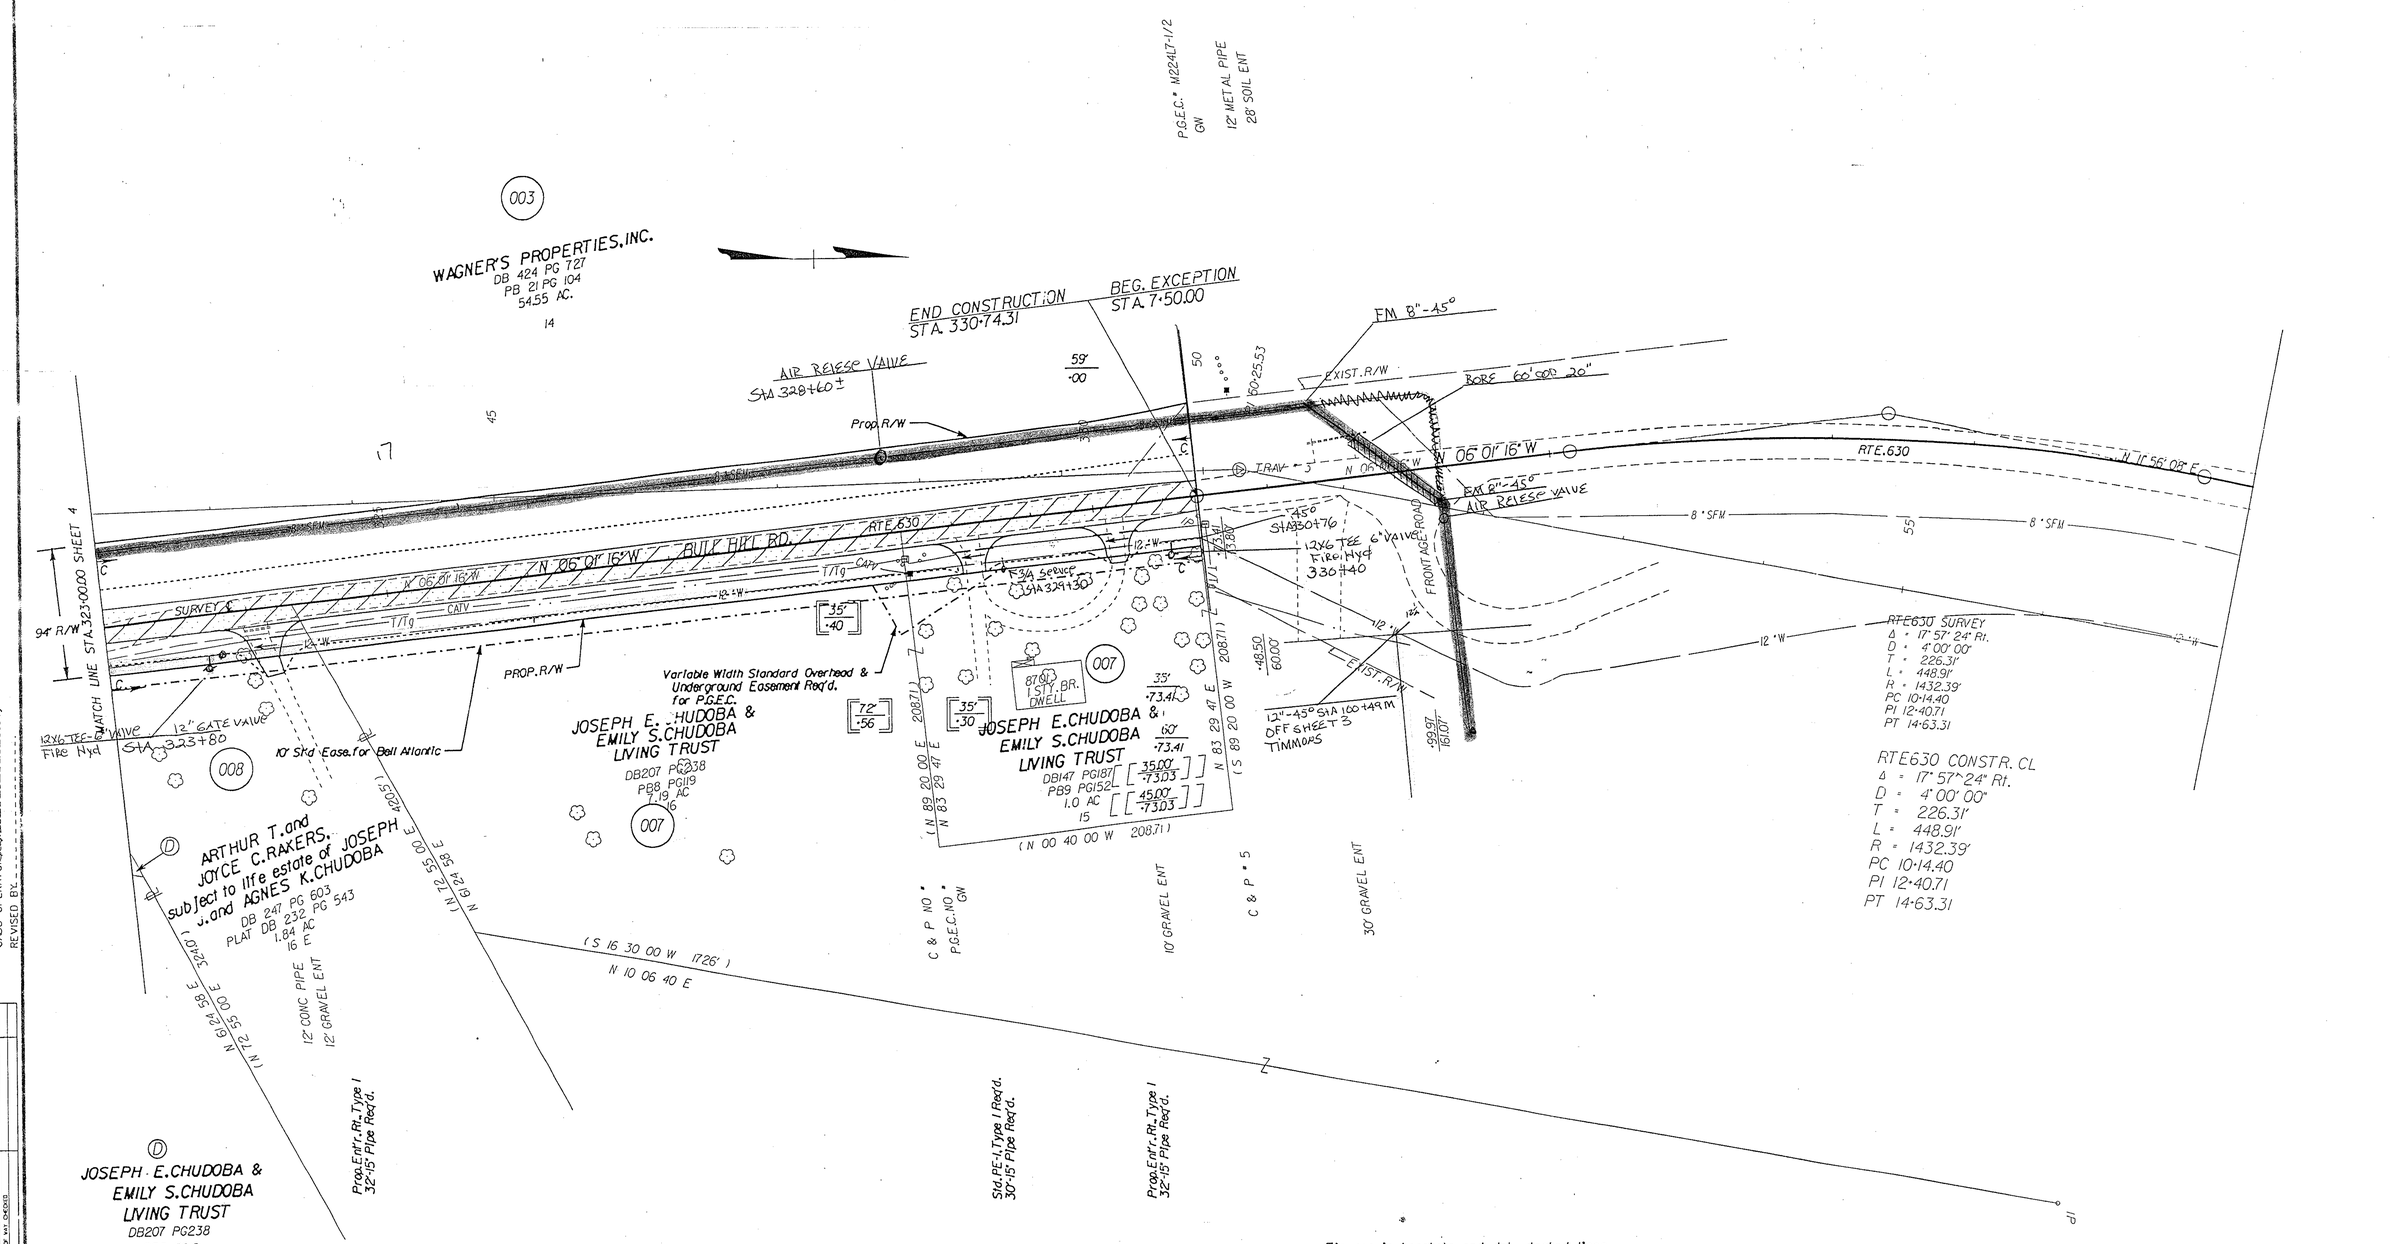

Note : Figures in brackets and dot - dashed lines denote Permanent Easements.

Note : Figures in parenthesis and dot - dot - dashed lines denote Temporary Easements.

Note : Figures in double brackets and dot - dashed lines denote Permanent Utility Easements.

C..... Denotes Construction Limits In Cuts

F___ Denotes Construction Limits In Fills

SCALE 0 50' 100'

SUPERVISED BY
DESIGNED BY
CADD OPERATOR/cad/d8593/d8593005.dgn
REVISED BY

PLAN	SURVEYED	DATE	BY
NOTE BOOK	PLOTTED		J.A.W.
NO.	RIGHT OF WAY CHECKED		

12/17/97 15:00:38

PLAN NO.	PROJECT	FILE NO.	SHEET NO.
A	630		5