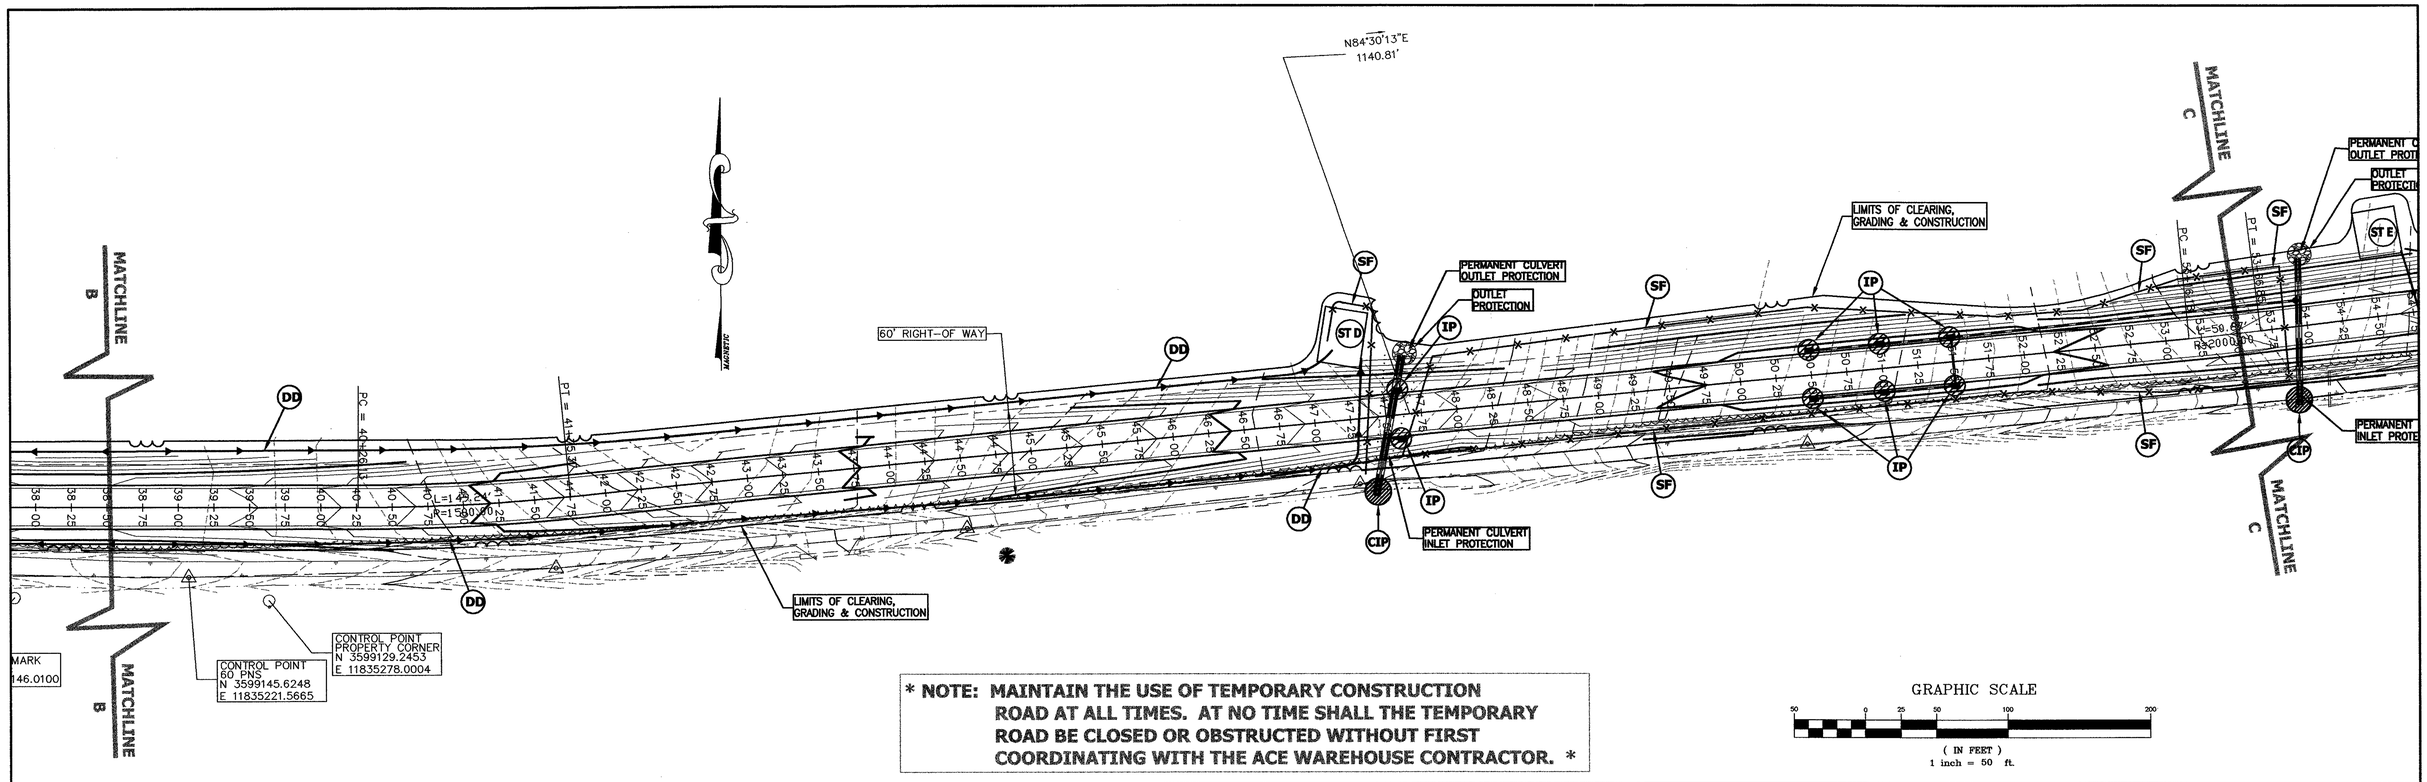

*** NOTE: MAINTAIN THE USE OF TEMPORARY CONSTRUCTION ROAD AT ALL TIMES. AT NO TIME SHALL THE TEMPORARY ROAD BE CLOSED OR OBSTRUCTED WITHOUT FIRST COORDINATING WITH THE ACE WAREHOUSE CONTRACTOR. ***

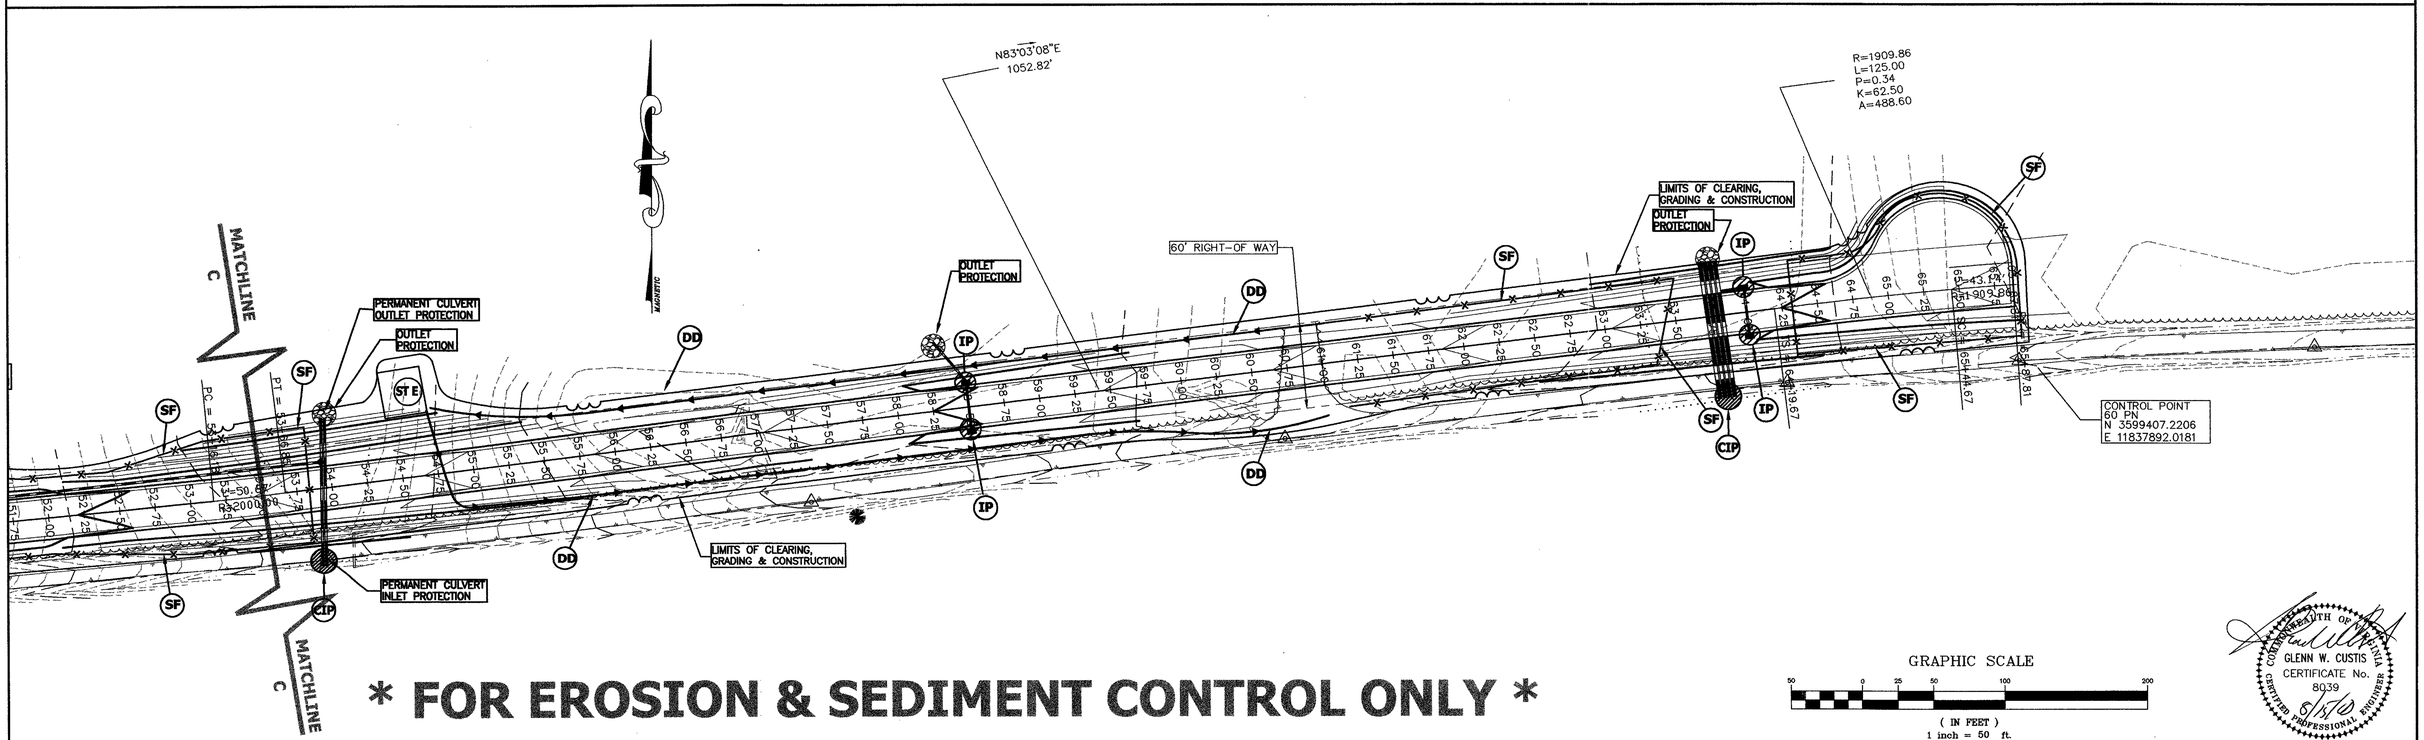

* FOR EROSION & SEDIMENT CONTROL ONLY *

GLENN W. CUSTIS
CERTIFICATE No. 8039
8/13/00

Draper Aden Associates
Blacksburg • Richmond, Virginia
Engineering • Surveying • Environmental Services

DESIGNED:	CMS
DRAWN:	DAA
CHECKED:	GWC
DATE:	8/13/00

EROSION & SEDIMENT CONTROL PLAN
SOUTHPOINT BUSINESS PARK ACCESS ROAD
PRINCE GEORGE COUNTY, VIRGINIA

external reference files: STHPTLDWG

REVISIONS:

SCALE: 1"=50'

PLAN NO. T-R00223.03L

C2.2

P:\PROJECTS\R00\R00223\R00223-03L\DWG\R00223D3C.DWG