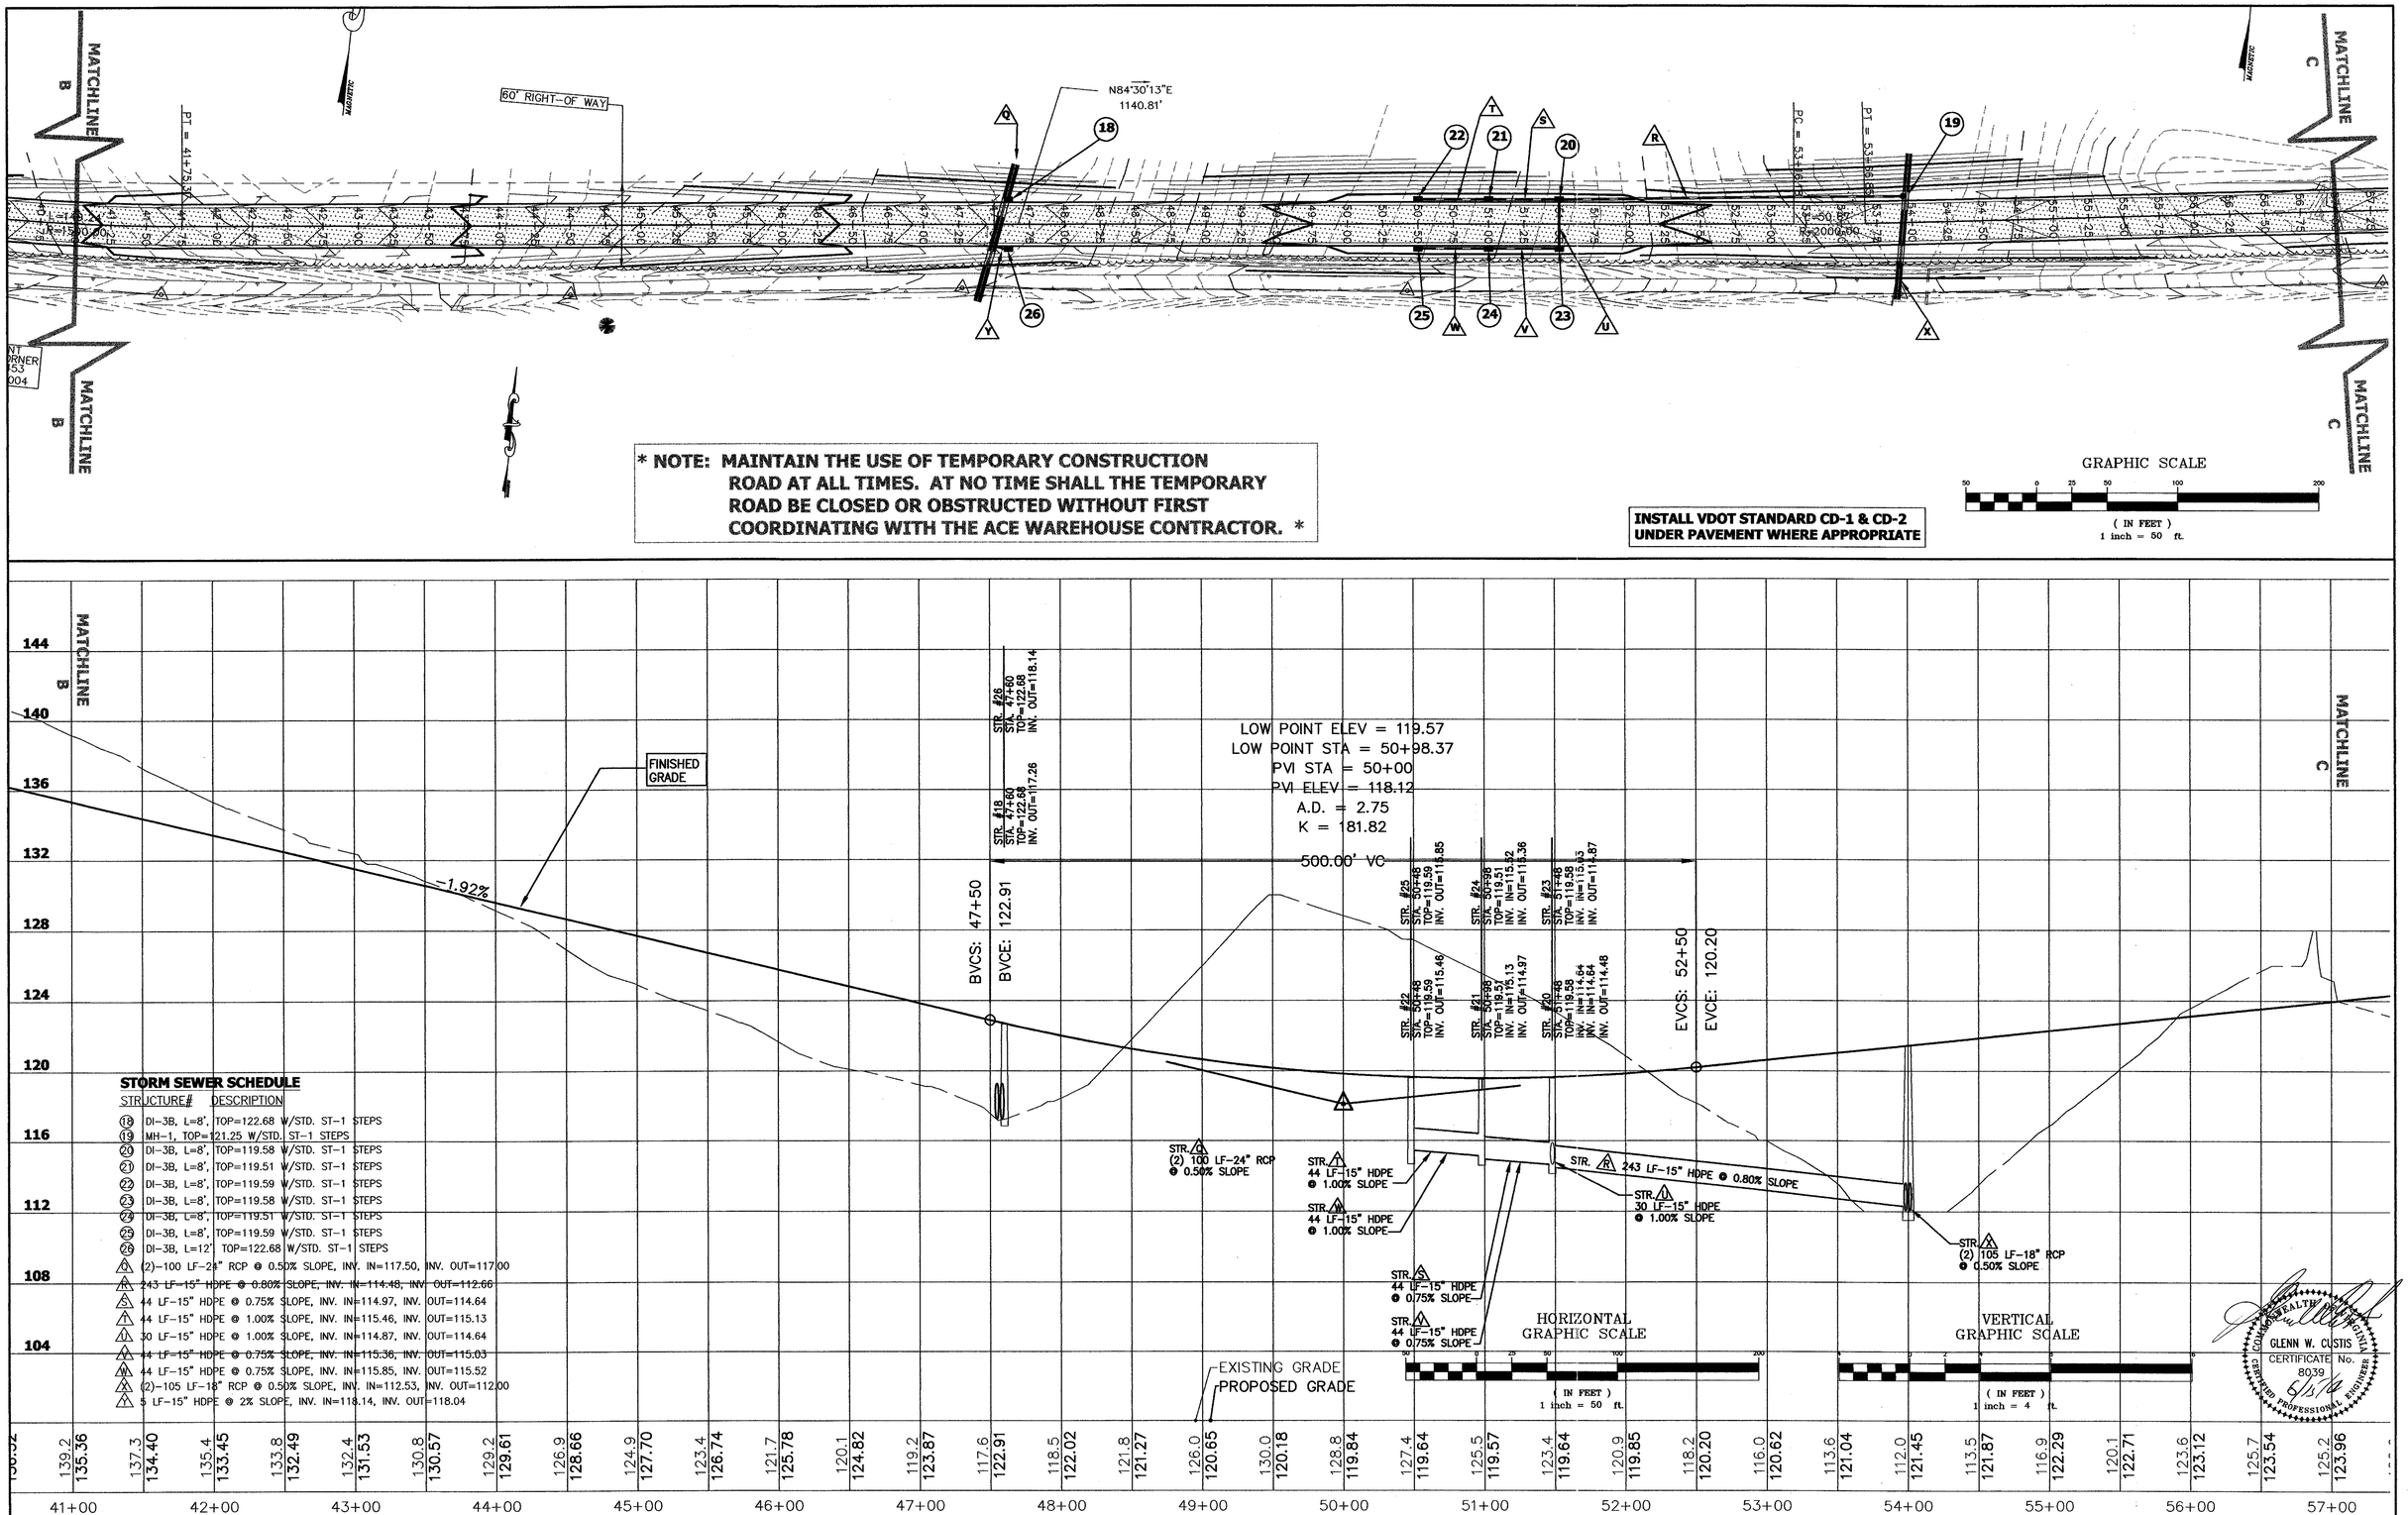

STORM SEWER SCHEDULE

STRUCTURE#	DESCRIPTION
18	DI-3B, L=8', TOP=122.68 W/STD. ST-1 STEPS
19	MH-1, TOP=121.25 W/STD. ST-1 STEPS
20	DI-3B, L=8', TOP=119.58 W/STD. ST-1 STEPS
21	DI-3B, L=8', TOP=119.51 W/STD. ST-1 STEPS
22	DI-3B, L=8', TOP=119.59 W/STD. ST-1 STEPS
23	DI-3B, L=8', TOP=119.58 W/STD. ST-1 STEPS
24	DI-3B, L=8', TOP=119.51 W/STD. ST-1 STEPS
25	DI-3B, L=8', TOP=119.59 W/STD. ST-1 STEPS
26	DI-3B, L=12', TOP=122.68 W/STD. ST-1 STEPS
Q	(2)-100 LF-24" RCP @ 0.50% SLOPE, INV. IN=117.50, INV. OUT=117.00
R	243 LF-15" HDPE @ 0.80% SLOPE, INV. IN=114.48, INV. OUT=112.66
S	44 LF-15" HDPE @ 0.75% SLOPE, INV. IN=114.97, INV. OUT=114.64
T	44 LF-15" HDPE @ 1.00% SLOPE, INV. IN=115.46, INV. OUT=115.13
T	30 LF-15" HDPE @ 1.00% SLOPE, INV. IN=114.87, INV. OUT=114.64
V	44 LF-15" HDPE @ 0.75% SLOPE, INV. IN=115.36, INV. OUT=115.03
W	44 LF-15" HDPE @ 0.75% SLOPE, INV. IN=115.85, INV. OUT=115.52
X	(2)-105 LF-18" RCP @ 0.50% SLOPE, INV. IN=112.53, INV. OUT=112.00
Y	5 LF-15" HDPE @ 2% SLOPE, INV. IN=118.14, INV. OUT=118.04

Draper Aden Associates
Blacksburg • Richmond, Virginia
Engineering • Surveying • Environmental Services

DESIGNED:	CMS
DRAWN:	DAA
CHECKED:	GWC
DATE:	8/13/00

PLAN & PROFILE
SOUTHPOINT BUSINESS PARK ACCESS ROAD
PRINCE GEORGE COUNTY, VIRGINIA

external reference files: 00223BAS.DWG, PSITE.DWG

REVISIONS:

SCALE: 1"=50'

PLAN NO. T-R00223.03L

C3.3