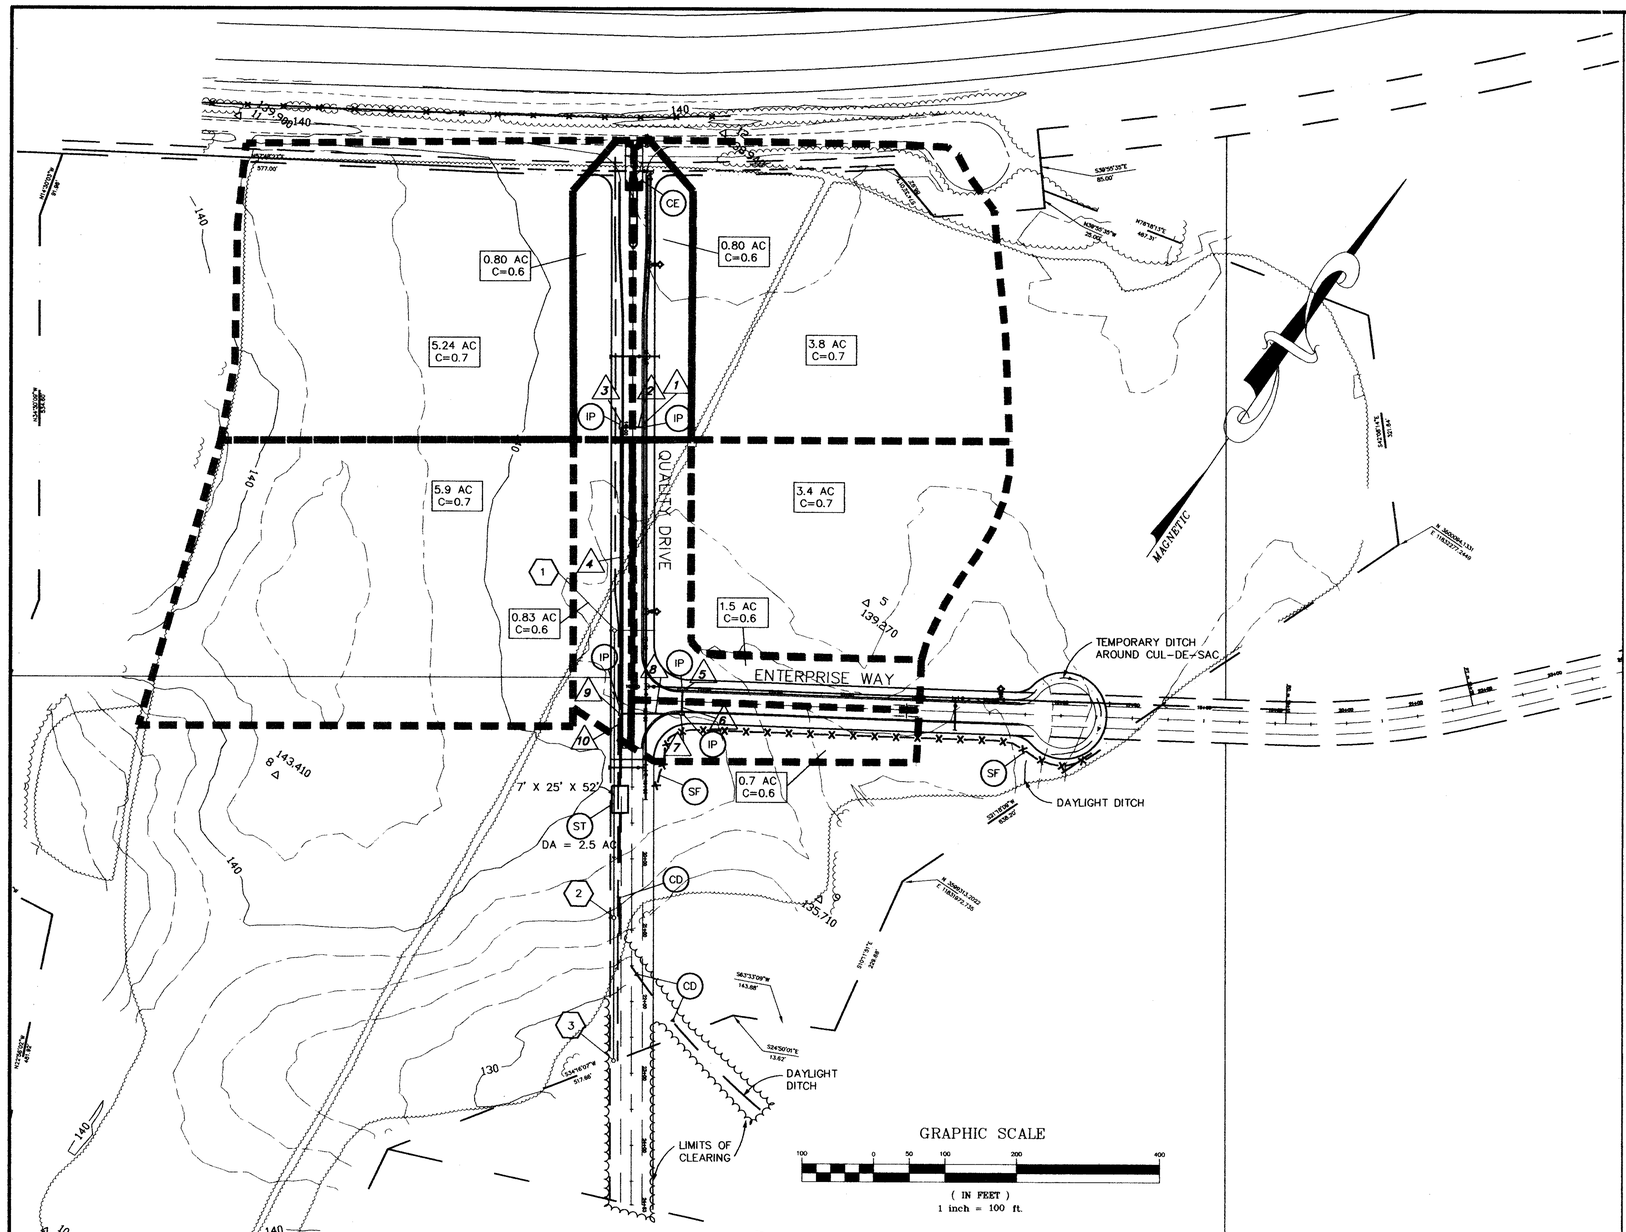

EROSION CONTROL NARRATIVE:

1. NOTIFY THE INSPECTOR WITH JAMES RIVER SOIL AND WATER CONSERVATION DISTRICT AT 748-2235 OR 733-2788 FOR A PRECONSTRUCTION MEETING AND ON-SITE VISIT ONE WEEK PRIOR TO BEGINNING CONSTRUCTION.
2. INSTALL CONSTRUCTION ENTRANCE, SILT TRAP AND SILT FENCE AS PER PLAN
3. CLEAR AND GRUB RIGHT OF WAY AND EASEMENT AS REQUIRED.
4. BEGIN ROUGH GRADING OF ROAD.
5. INSTALL STORM SEWER AND OUTFALL DITCH AS SHOWN ON PLAN.
6. INSTALL INLET PROTECTION ON ALL DROP INLETSAND CHECK DAMS ON OUTFALLS.
7. INSTALL UTILITIES AS PER PLAN.
8. PLACE BASE STONE AND PAVEMENT AS SHOWN ON THE PLANS.
9. SEED AND MULCH DENUDED AND DISTURBED AREAS AS SOON AS POSSIBLE AS PER THE VIRGINIA EROSION AND SEDIMENT CONTROL HANDBOOK.
10. CONTINUING MAINTENANCE PRACTICES SHALL BE PERFORMED TO ENSURE PROTECTION OF DOWNSTREAM PROPERTIES.
11. NO EROSION CONTROL DEVICE SHALL BE REMOVED UNTIL AN ADEQUATE STAND OF GRASS HAS BEEN OBTAINED.

NOTE:
ALL EROSION AND SEDIMENT CONTROL MEASURES SHOWN ON THE PLAN ARE TO BE CONSTRUCTED, MAINTAINED, AND REMOVED IN ACCORDANCE WITH THE CURRENT EDITION OF THE VIRGINIA EROSION AND SEDIMENT CONTROL HANDBOOK.

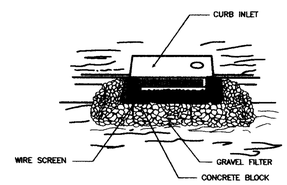

IP BLOCK & GRAVEL CURB INLET SEDIMENT FILTER (3.07-8)
NO SCALE

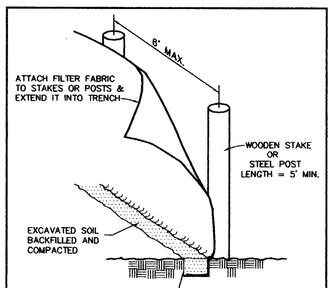

SF SILT FENCE (WITHOUT WIRE SUPPORT)
NO SCALE
SOURCE: VIRGINIA EROSION AND SEDIMENT CONTROL HANDBOOK, 1993, 3RD ED. PLATE: 3.05-2

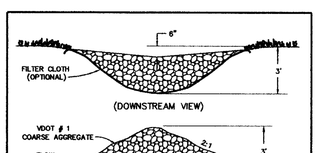

CD ROCK CHECK DAM
NO SCALE
SOURCE: VIRGINIA EROSION AND SEDIMENT CONTROL HANDBOOK, 1993, 3RD ED. PLATE: 3.20-1

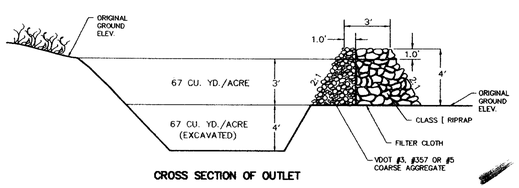

CROSS SECTION OF OUTLET

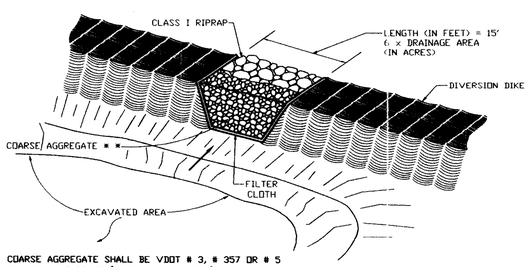

COARSE AGGREGATE SHALL BE VDOT # 3, # 357 OR # 5
OUTLET (PERSPECTIVE VIEW)

ST TEMPORARY SILT TRAP (3.13-2)
NO SCALE

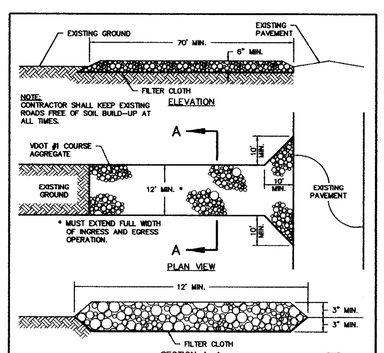

CE STONE CONSTRUCTION ENTRANCE (3.02-1)
NO SCALE
SOURCE: VIRGINIA EROSION AND SEDIMENT CONTROL HANDBOOK, 3RD ED., 1993 PLATE: 3.02-1

THIS DRAWING PREPARED AT THE PRINCE GEORGE OFFICE

COMMONWEALTH OF VIRGINIA
DERRICK A. JOHNSON
No. 24761
12-11-97
PROFESSIONAL ENGINEER

CORPORATE HEADQUARTERS
711 N. COURTHOUSE ROAD
RICHMOND, VIRGINIA 23236
TELEPHONE: (804) 794-3500 FAX: (804) 794-7639

HENRICO OFFICE
8803 STAPLES MILL ROAD
HENRICO, VIRGINIA 23228
TELEPHONE: (804) 262-2300 FAX: (804) 266-7219

PRINCE GEORGE OFFICE
4411 CROSSINGS BLVD.
PRINCE GEORGE, VIRGINIA 23875-1455
TELEPHONE: (804) 748-9370 FAX: (804) 751-0788

HANOVER OFFICE
6501 MECHANICSVILLE TURNPIKE
MECHANICSVILLE, VIRGINIA 23111-4621
TELEPHONE: (804) 559-4520 FAX: (804) 559-4522

REVISION DESCRIPTION	DATE	
	12-11-97	OTHER

TIMMONS Founded 1953

ENGINEERS * ARCHITECTS * SURVEYORS * LANDSCAPE ARCHITECTS * ENVIRONMENTAL SCIENTISTS * GEOGRAPHIC INFORMATION SYSTEMS CONSULTANTS * CONSTRUCTION MANAGERS

SOUTHPOINT BUSINESS PARK

RIVES DISTRICT * PRINCE GEORGE COUNTY, VIRGINIA

HYDROLOGY AND EROSION CONTROL PLAN

DATE	DRAWN BY	DESIGNED BY	CHECKED BY	SCALE
10-10-97	S.R.B.	D.A.J.	E.L.G.	AS SHOWN

JOB NO. 17495

SHEET NO. 2 OF 4

These plans and associated documents are the exclusive property of TIMMONS and may not be reproduced in whole or in part and shall not be used for any purpose whatsoever, inclusive, but not limited to construction, bidding, and/or construction staking without the express written consent of TIMMONS.