STORM SEWER SCHEDULE

STR #	DESCRIPTION
1	11.7 LF OF 24" CL III CONC. PIPE @ 1.71 %, INV. IN=128.60, INV. OUT=128.40
2	DI-3C, L=16', H=5.27', TOP=133.17, W/ STD. ST-1 STEPS
3	34 LF OF 30" CL III CONC. PIPE @ 1.00 %, INV. IN=127.90, INV. OUT=127.56
4	DI-3C, L=16', H=5.71, TOP=133.17, W/ STD. ST-1 STEPS
5	105 LF OF 30" PLASTIC PIPE @ 1.00 %, INV. IN=127.46, INV. OUT=126.41
6	MH-1, TOP=134.50, H=8.19, W/ STD. ST-1 STEPS
7	400 LF OF 30" PLASTIC PIPE @ 1.00 %, INV. IN=126.31, INV. OUT=122.31

STATE GRID - N.A.D. 83

GRAPHIC SCALE

50 0 25 50 100 200

(IN FEET)
1 inch = 50 ft.

LINE TABLE		
LINE	BEARING	DISTANCE
L1	N 57°20'45' E	657.08
L2	N 42°40'52' E	1299.01

CURVE TABLE					
CURVE	DELTA	RADIUS	ARC	CHORD	BEARING
C1	14°39'53'	3030.00	775.52	773.41	N 50°00'48' E

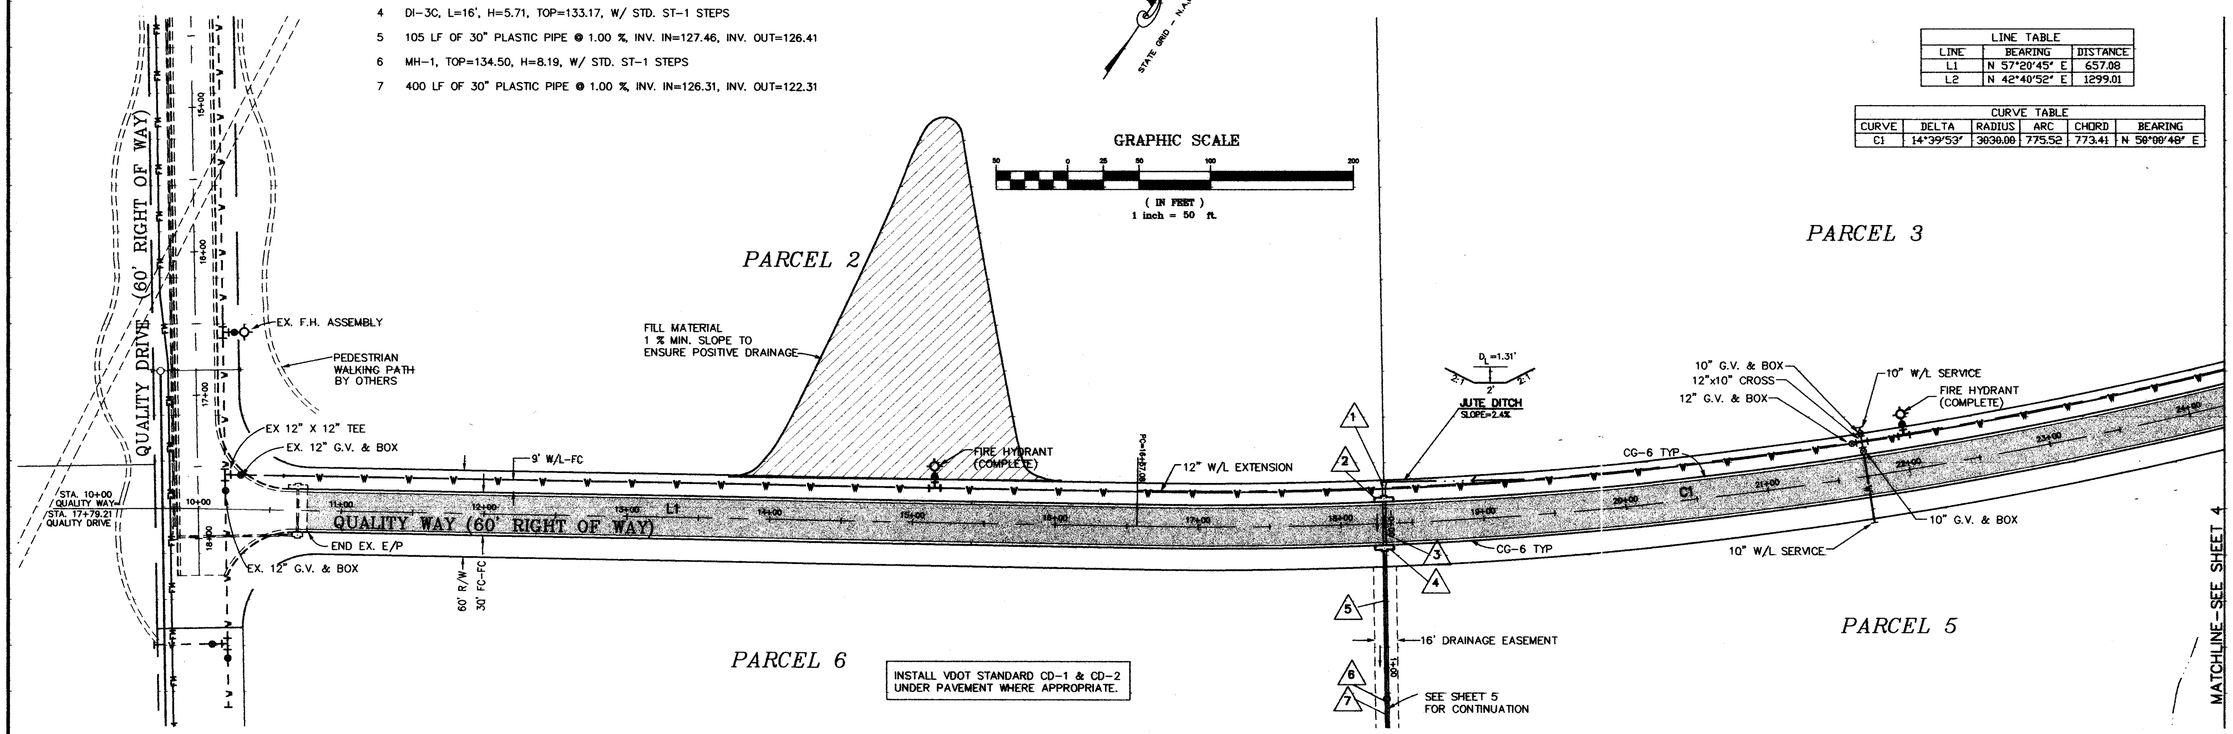

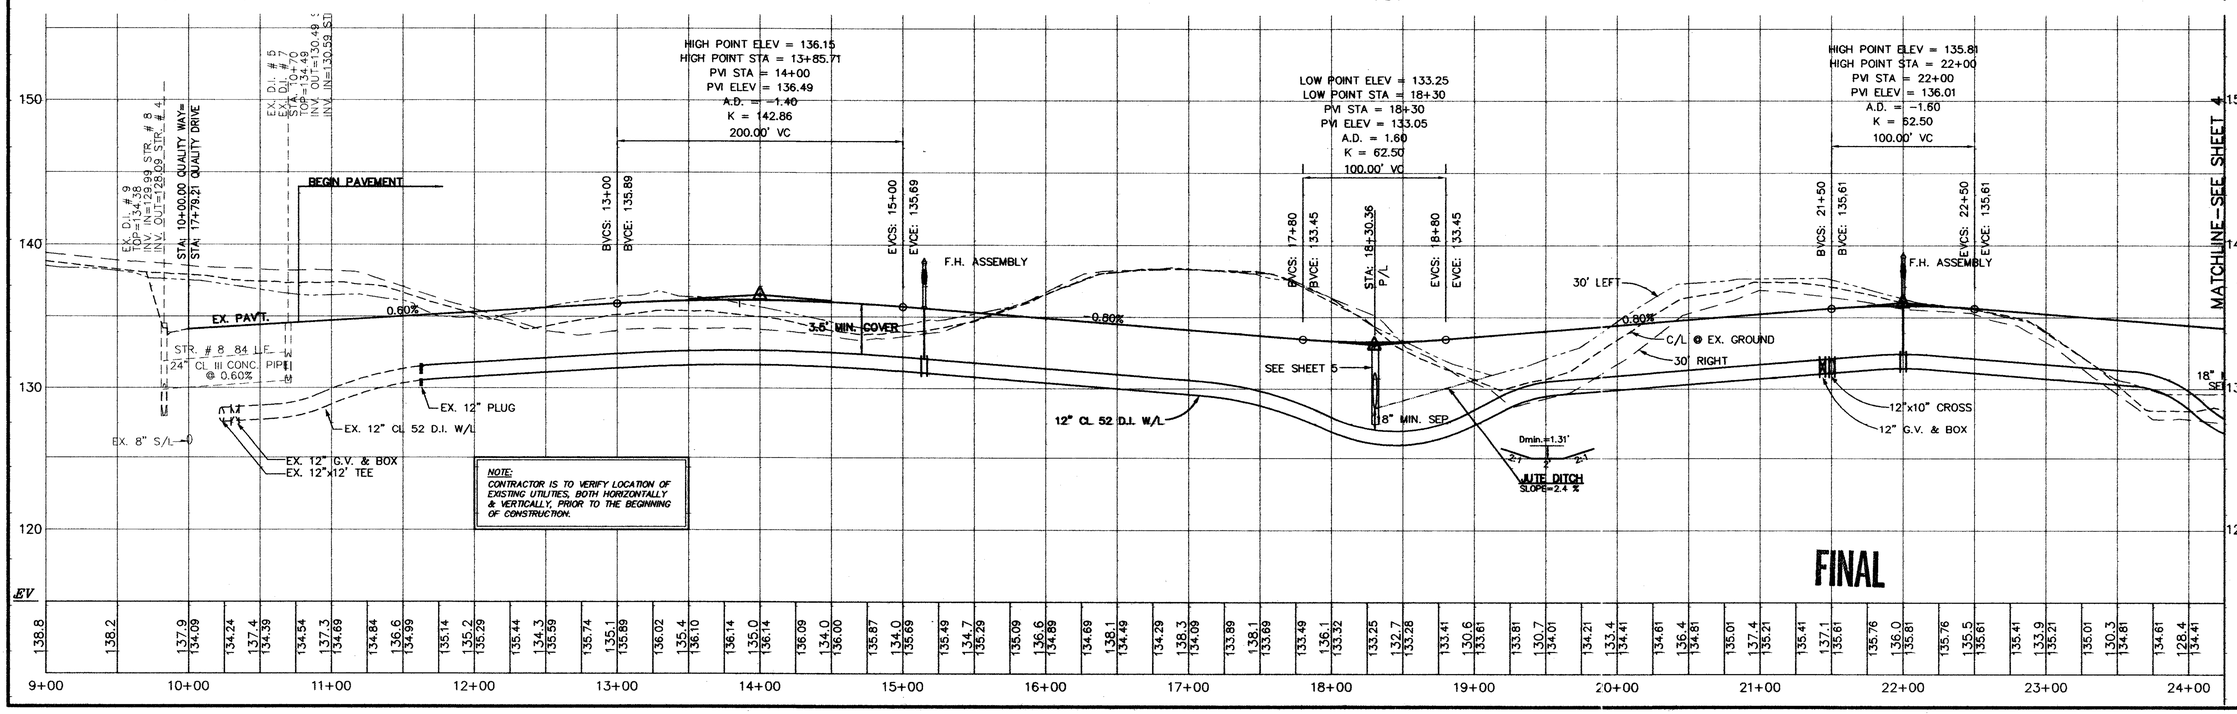

NOTE:
CONTRACTOR IS TO VERIFY LOCATION OF EXISTING UTILITIES, BOTH HORIZONTALLY & VERTICALLY, PRIOR TO THE BEGINNING OF CONSTRUCTION.

THIS DRAWING PREPARED AT THE PRINCE GEORGE OFFICE

COMMONWEALTH OF VIRGINIA
DERRICK A. JOHNSON
No. 24761
2-26-98
PROFESSIONAL ENGINEER

CORPORATE HEADQUARTERS
711 N. COURTHOUSE ROAD
RICHMOND, VIRGINIA 23236
TELEPHONE: (804) 794-2500 FAX: (804) 794-7939

HENRICO OFFICE
8600 STAPLES MILL ROAD
RICHMOND, VIRGINIA 23228-2014
TELEPHONE: (804) 262-7388 FAX: (804) 266-7219

PRINCE GEORGE OFFICE
4410 CROSSROADS BLVD.
PRINCE GEORGE, VIRGINIA 23875-1495
TELEPHONE: (804) 748-8370 FAX: (804) 733-0798

HANOVER OFFICE
5001 MECHANICSVILLE TURNPIKE
SUITE 2
MECHANICSVILLE, VIRGINIA 23111-4621
TELEPHONE: (804) 559-4520 FAX: (804) 559-4522

ENGINEERS * ARCHITECTS * SURVEYORS * LANDSCAPE ARCHITECTS * ENVIRONMENTAL SCIENTISTS * GEOGRAPHIC INFORMATION SYSTEMS CONSULTANTS * CONSTRUCTION MANAGERS

TIMMONS Founded 1953

DATE	REVISION DESCRIPTION
11-19-98	COUNTY & VDOT COMMENTS
01-26-99	VDOT COMMENTS
2-26-99	VDOT COMMENTS

DATE	9-2-98
DRAWN BY	L. GILLIAM
DESIGNED BY	K. LEAMY
CHECKED BY	D. JOHNSON
SCALE	AS SHOWN

SOUTHPOINT BUSINESS PARK

RIVES DISTRICT • PRINCE GEORGE COUNTY, VIRGINIA

PLAN AND PROFILE

JOB NO. 18055

SHEET NO. 3

These plans and associated documents are the exclusive property of TIMMONS and may not be reproduced in whole or in part and shall not be used for any purpose whatsoever, inclusive, but not limited to construction, bidding, and/or construction staking without the express written consent of TIMMONS.