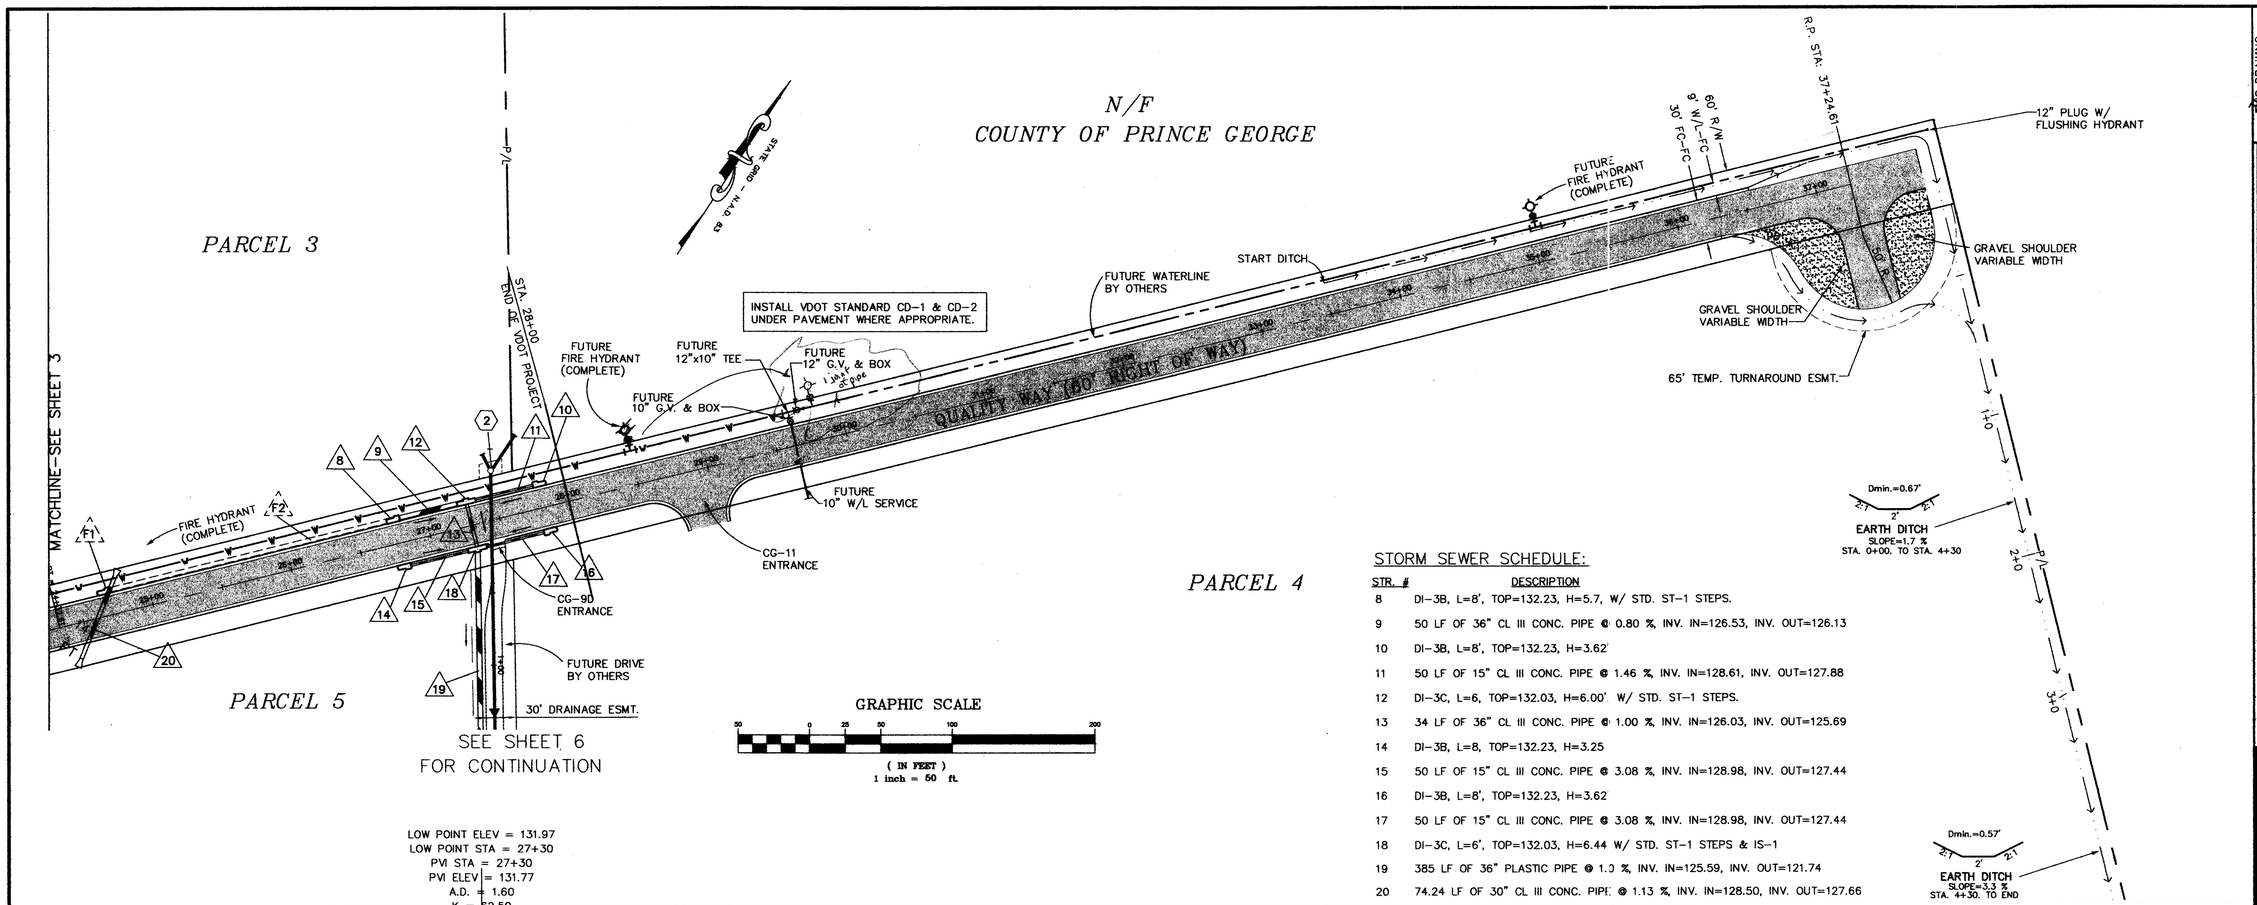

STORM SEWER SCHEDULE:

STR. #	DESCRIPTION
8	DI-3B, L=8', TOP=132.23, H=5.7, W/ STD. ST-1 STEPS.
9	50 LF OF 36" CL III CONC. PIPE @ 0.80 %, INV. IN=126.53, INV. OUT=126.13
10	DI-3B, L=8', TOP=132.23, H=3.62'
11	50 LF OF 15" CL III CONC. PIPE @ 1.46 %, INV. IN=128.61, INV. OUT=127.88
12	DI-3C, L=6, TOP=132.03, H=6.00' W/ STD. ST-1 STEPS.
13	34 LF OF 36" CL III CONC. PIPE @ 1.00 %, INV. IN=126.03, INV. OUT=125.69
14	DI-3B, L=8, TOP=132.23, H=3.25
15	50 LF OF 15" CL III CONC. PIPE @ 3.08 %, INV. IN=128.98, INV. OUT=127.44
16	DI-3B, L=8', TOP=132.23, H=3.62
17	50 LF OF 15" CL III CONC. PIPE @ 3.08 %, INV. IN=128.98, INV. OUT=127.44
18	DI-3C, L=6', TOP=132.03, H=6.44 W/ STD. ST-1 STEPS & IS-1
19	385 LF OF 36" PLASTIC PIPE @ 1.0 %, INV. IN=125.59, INV. OUT=121.74
20	74.24 LF OF 30" CL III CONC. PIPE @ 1.13 %, INV. IN=128.50, INV. OUT=127.66

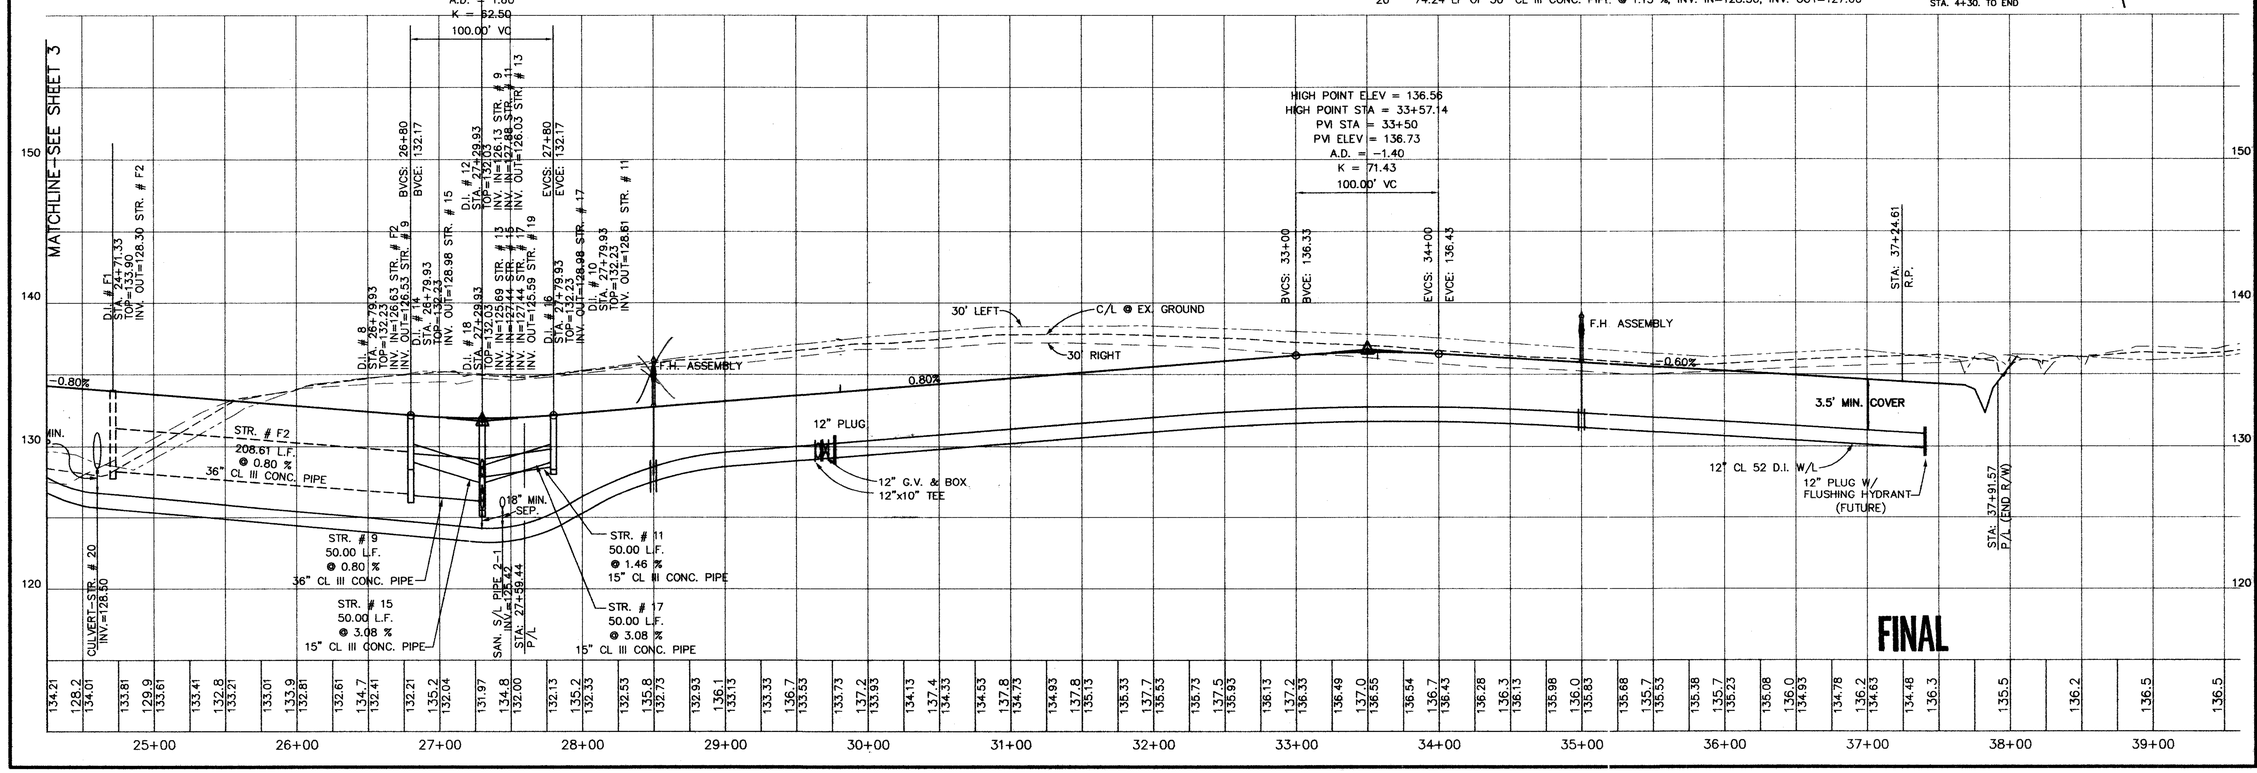

THIS DRAWING PREPARED AT THE PRINCE GEORGE OFFICE

COMMONWEALTH OF VIRGINIA
DERRICK A. JOHNSON
No. 24761
2-26-99
PROFESSIONAL ENGINEER

CORPORATE HEADQUARTERS: 711 N. COURTHOUSE ROAD RICHMOND, VIRGINIA 23236-4066 TELEPHONE: (804) 794-9500 FAX: (804) 794-7839

REGIONAL OFFICE: 8903 STAPLES MILL ROAD RICHMOND, VIRGINIA 23228-2014 TELEPHONE: (804) 262-8001 FAX: (804) 266-7219

PRINCE GEORGE OFFICE: 4411 CROSSINGS BLVD. PRINCE GEORGE, VIRGINIA 23875-1455 TELEPHONE: (804) 733-9101 FAX: (804) 751-0798

HANOVER OFFICE: 6401 MECHANICSVILLE TURNPIKE SUITE B-43 MECHANICSVILLE, VIRGINIA 23111-4031 TELEPHONE: (804) 559-4530 FAX: (804) 559-4022

DATE	REVISION DESCRIPTION
11-16-98	COUNTY & VDOT COMMENTS
01-06-99	VDOT COMMENTS
2-26-99	VDOT COMMENTS

DATE	9-2-98
DRAWN BY	L. GILLIAM
DESIGNED BY	K. LEAMY
CHECKED BY	D. JOHNSON
SCALE	AS SHOWN

ENGINEERS * ARCHITECTS * SURVEYORS * LANDSCAPE ARCHITECTS * ENVIRONMENTAL SCIENTISTS * GEOGRAPHIC INFORMATION SYSTEMS CONSULTANTS * CONSTRUCTION MANAGERS

TIMMONS Founded 1953

SOUTHPOINT BUSINESS PARK

RIVES DISTRICT • PRINCE GEORGE COUNTY, VIRGINIA

PLAN AND PROFILE

JOB NO. 18055

SHEET NO. 4

These plans and associated documents are the exclusive property of TIMMONS and may not be reproduced in whole or in part and shall not be used for any purpose whatsoever, inclusive, but not limited to construction, bidding, and/or construction staking without the express written consent of TIMMONS.