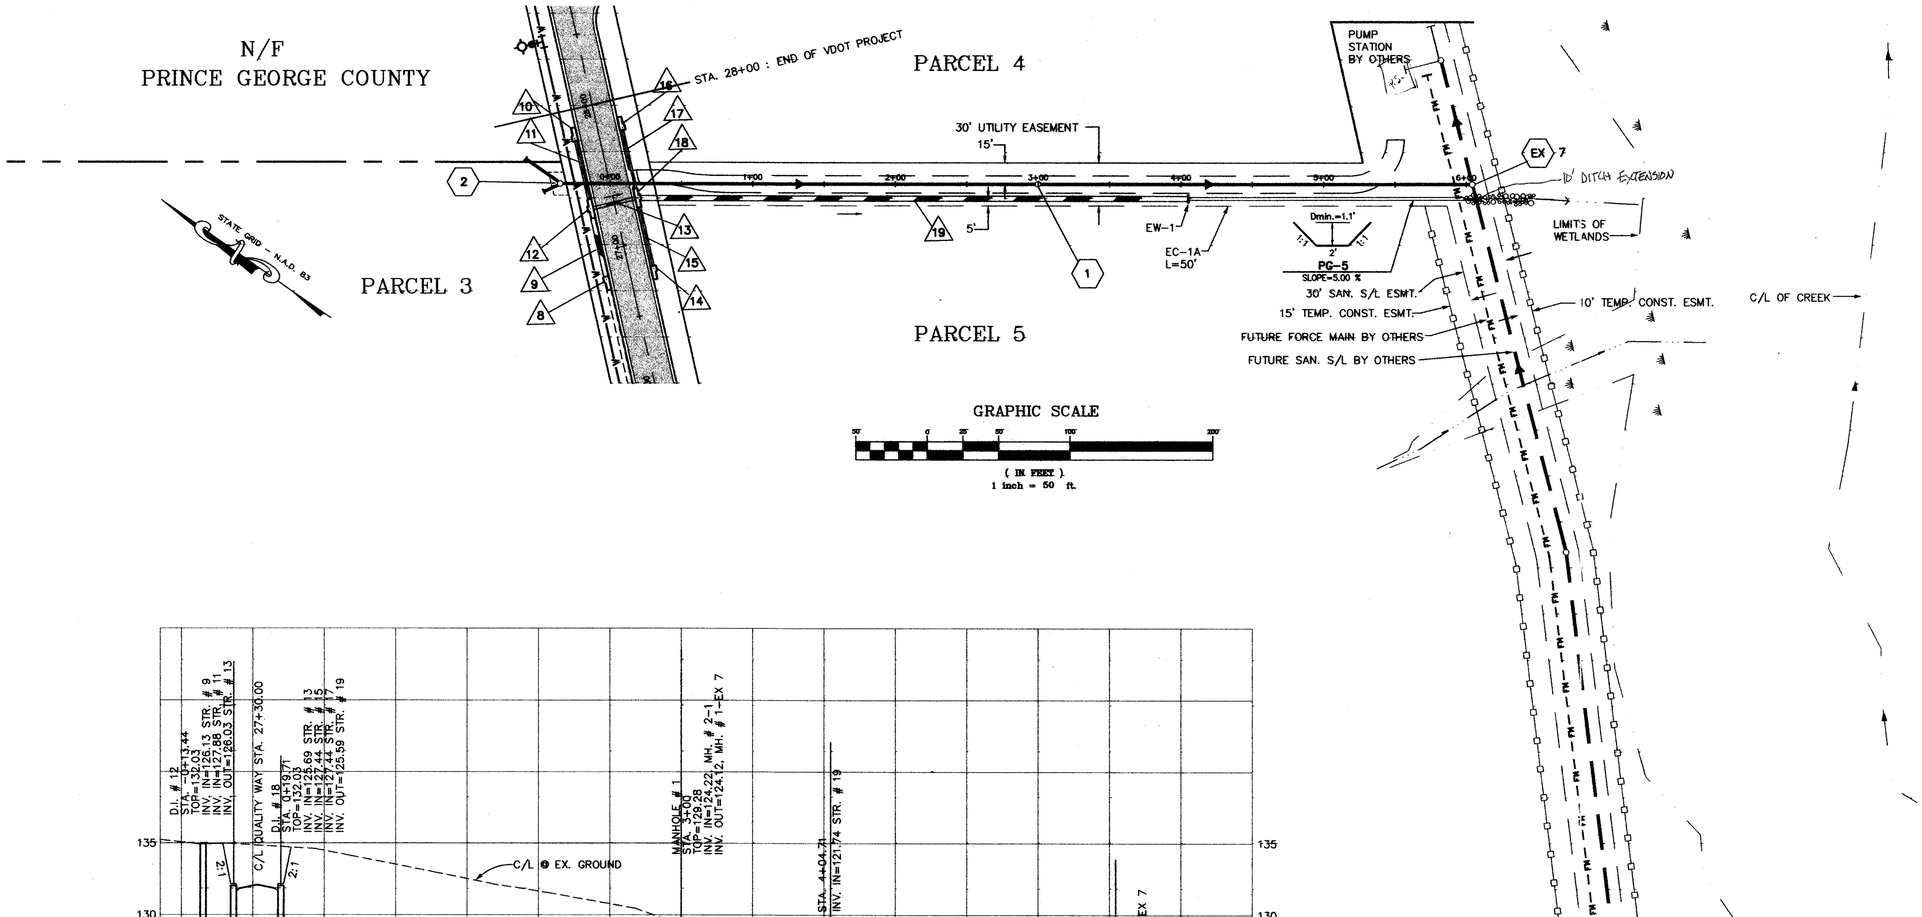

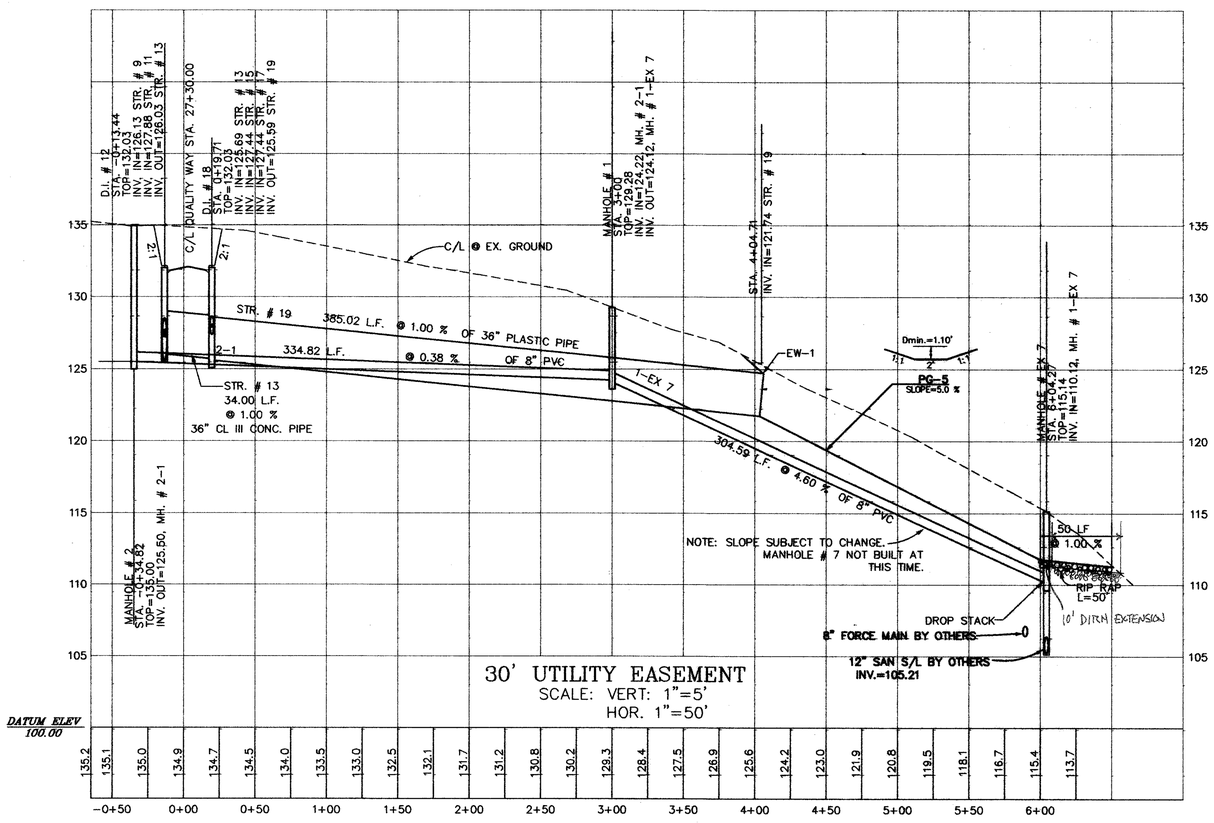

STORM SEWER SCHEDULE:

STR. #	DESCRIPTION
12	DI-3C, L=6, TOP=132.03, H=6.00', W/ STD. ST-1 STEPS.
13	34 LF OF 36" CL III CONC PIPE @ 1.00 %, INV. IN=126.03, INV. OUT=125.69
18	DI-3C, L=6', TOP=132.03, H=6.44 W/ STD. ST-1 STEPS & IS-1
19	385 LF OF 36" PLASTIC PIPE @ 1.00 %, INV. IN=125.59, INV. OUT=121.74

FINAL

THIS DRAWING PREPARED AT THE PRINCE GEORGE OFFICE

COMMONWEALTH OF VIRGINIA
DERRICK A. JOHNSON
No. 24761
2-26-99
PROFESSIONAL ENGINEER

CORPORATE HEADQUARTERS
5001 SOUTH 12TH STREET
RICHMOND, VIRGINIA 23224-0046
TELEPHONE: (804) 746-9500
FAX: (804) 746-7539

SHARED OFFICE
5803 KIDDER ROAD
RICHMOND, VIRGINIA 23226-2014
TELEPHONE: (804) 285-7284
FAX: (804) 285-7219

PRINCE GEORGE OFFICE
4441 CROSS STREET
PRINCE GEORGE, VIRGINIA 23875-1495
TELEPHONE: (804) 733-2470
FAX: (804) 733-0798

CHANNOCK OFFICE
5501 MCHANOCK DRIVE
CHESTERFIELD, VIRGINIA 23111-4627
TELEPHONE: (804) 559-4520
FAX: (804) 559-4522

DATE	REVISION DESCRIPTION
11-16-98	COUNTY & VDOT COMMENTS
01-06-99	VDOT COMMENTS
2-26-99	VDOT COMMENTS

DATE	9-2-98
DRAWN BY	L. GILLIAM
DESIGNED BY	K. LEAMY
CHECKED BY	D. JOHNSON
SCALE	AS SHOWN

TIMMONS
Founded 1958

ENGINEERS * ARCHITECTS * SURVEYORS * LANDSCAPE ARCHITECTS * ENVIRONMENTAL SCIENTISTS * GEOGRAPHIC INFORMATION SYSTEMS CONSULTANTS * CONSTRUCTION MANAGERS

SOUTHPOINT BUSINESS PARK

RIVES DISTRICT * PRINCE GEORGE COUNTY, VIRGINIA

PROFILE OF 30' UTILITY EASEMENT

JOB NO. 18055

SHEET NO. 6

These plans and associated documents are the exclusive property of TIMMONS and may not be reproduced in whole or in part and shall not be used for any purpose whatsoever, inclusive, but not limited to construction, bidding, and/or construction staking without the express written consent of TIMMONS.