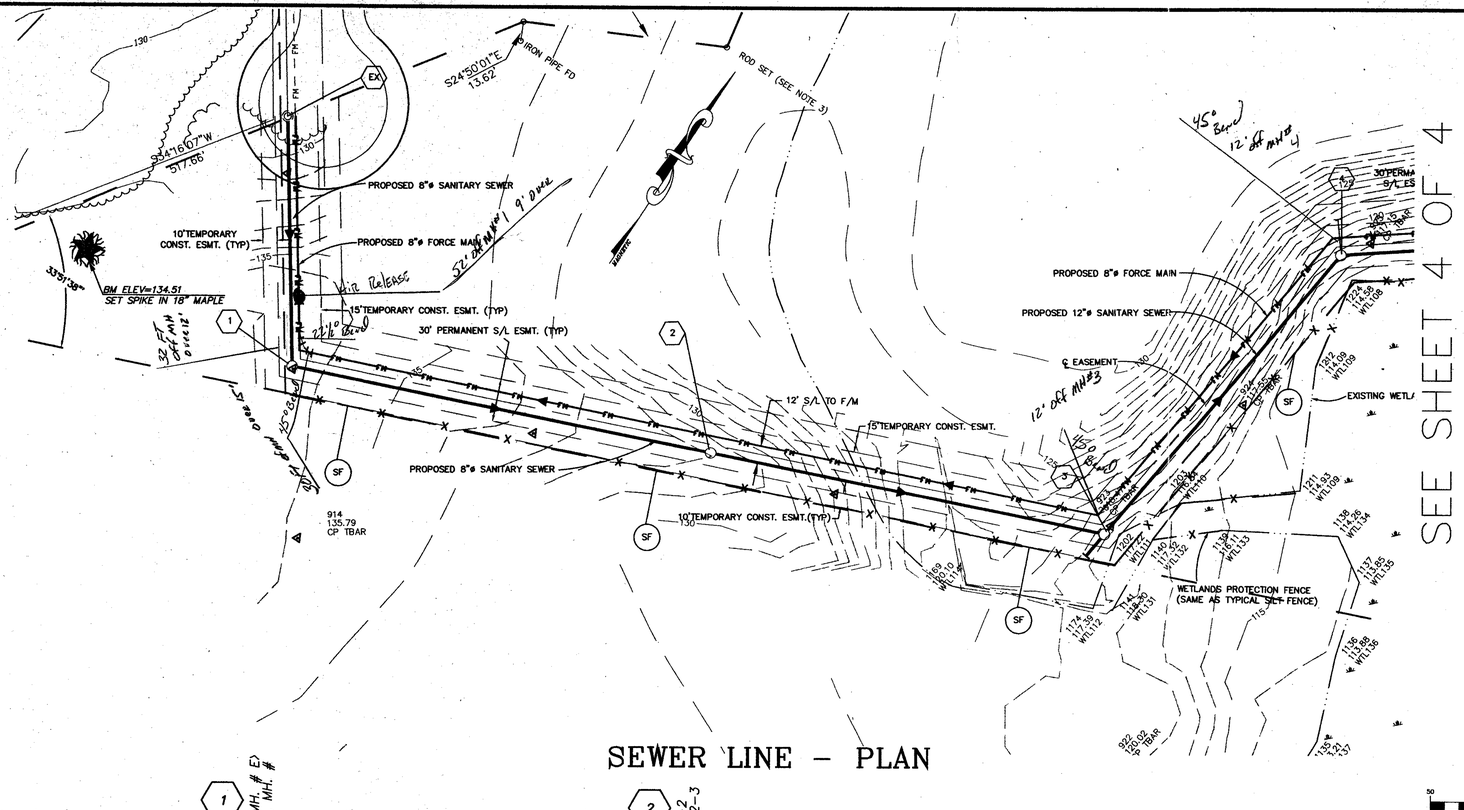

SEWER LINE – PLAN

GRAPHIC SCALE

(IN FEET)
1 inch = 50 ft.

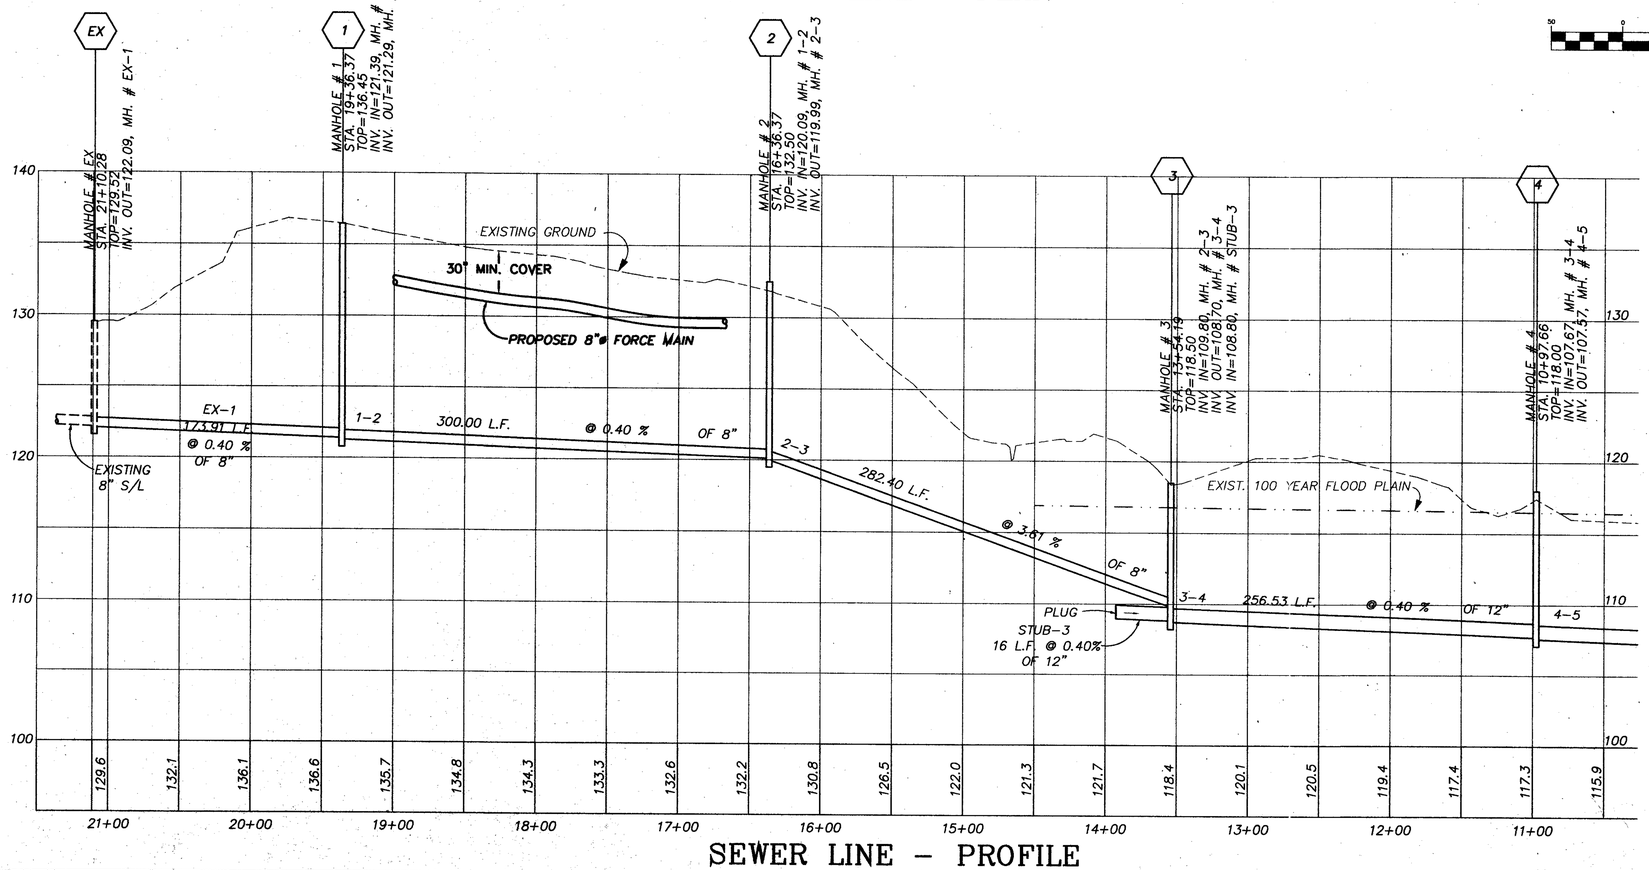

SEWER LINE – PROFILE

FINAL

THIS DRAWING PREPARED AT THE PRINCE GEORGE OFFICE

COMMONWEALTH OF VIRGINIA
DERRICK A. JOHNSON
No. 24761
4-2-98
PROFESSIONAL ENGINEER

CORPORATE HEADQUARTERS: HENRICO OFFICE: 8603 STAPLES MILL ROAD: HENRICO, VIRGINIA 23228: TELEPHONE: (804) 270-1699: FAX: (804) 270-1337
PRINCE GEORGE OFFICE: 711 N. COURTHOUSE ROAD: PRINCE GEORGE, VIRGINIA 23875: TELEPHONE: (804) 733-2400: FAX: (804) 733-2401
HANOVER OFFICE: 4411 CROSSINGS BLVD.: MECHANICSVILLE, VIRGINIA 23111-4621: TELEPHONE: (804) 746-9370: FAX: (804) 746-9372
6601 MECHANICSVILLE TURNPIKE: MECHANICSVILLE, VIRGINIA 23111-4621: TELEPHONE: (804) 559-2520: FAX: (804) 559-4622

DATE	REVISION DESCRIPTION
4-2-98	COUNTY REVISIONS
4-10-98	COUNTY REVISIONS

DATE	3-6-98
DRAWN BY	V.L.M
DESIGNED BY	V.L.M.
CHECKED BY	D.A.J.
SCALE	AS SHOWN

TIMMONS Founded 1953

ENGINEERS * SURVEYORS * LANDSCAPE ARCHITECTS * ENVIRONMENTAL SCIENTISTS * GEOGRAPHIC INFORMATION SYSTEMS CONSULTANTS * CONSTRUCTION MANAGERS

SOUTHPOINT SANITARY SEWER LINE EXTENSION

RIVES DISTRICT • PRINCE GEORGE COUNTY • VIRGINIA

PLAN AND PROFILE

JOB NO. 17658

SHEET NO. 3 OF 4

These plans and associated documents are the exclusive property of TIMMONS and may not be reproduced in whole or in part and shall not be used for any purpose whatsoever, inclusive, but not limited to construction, bidding, and/or construction staking without the express written consent of TIMMONS.