SEE SHEET 3 OF 4

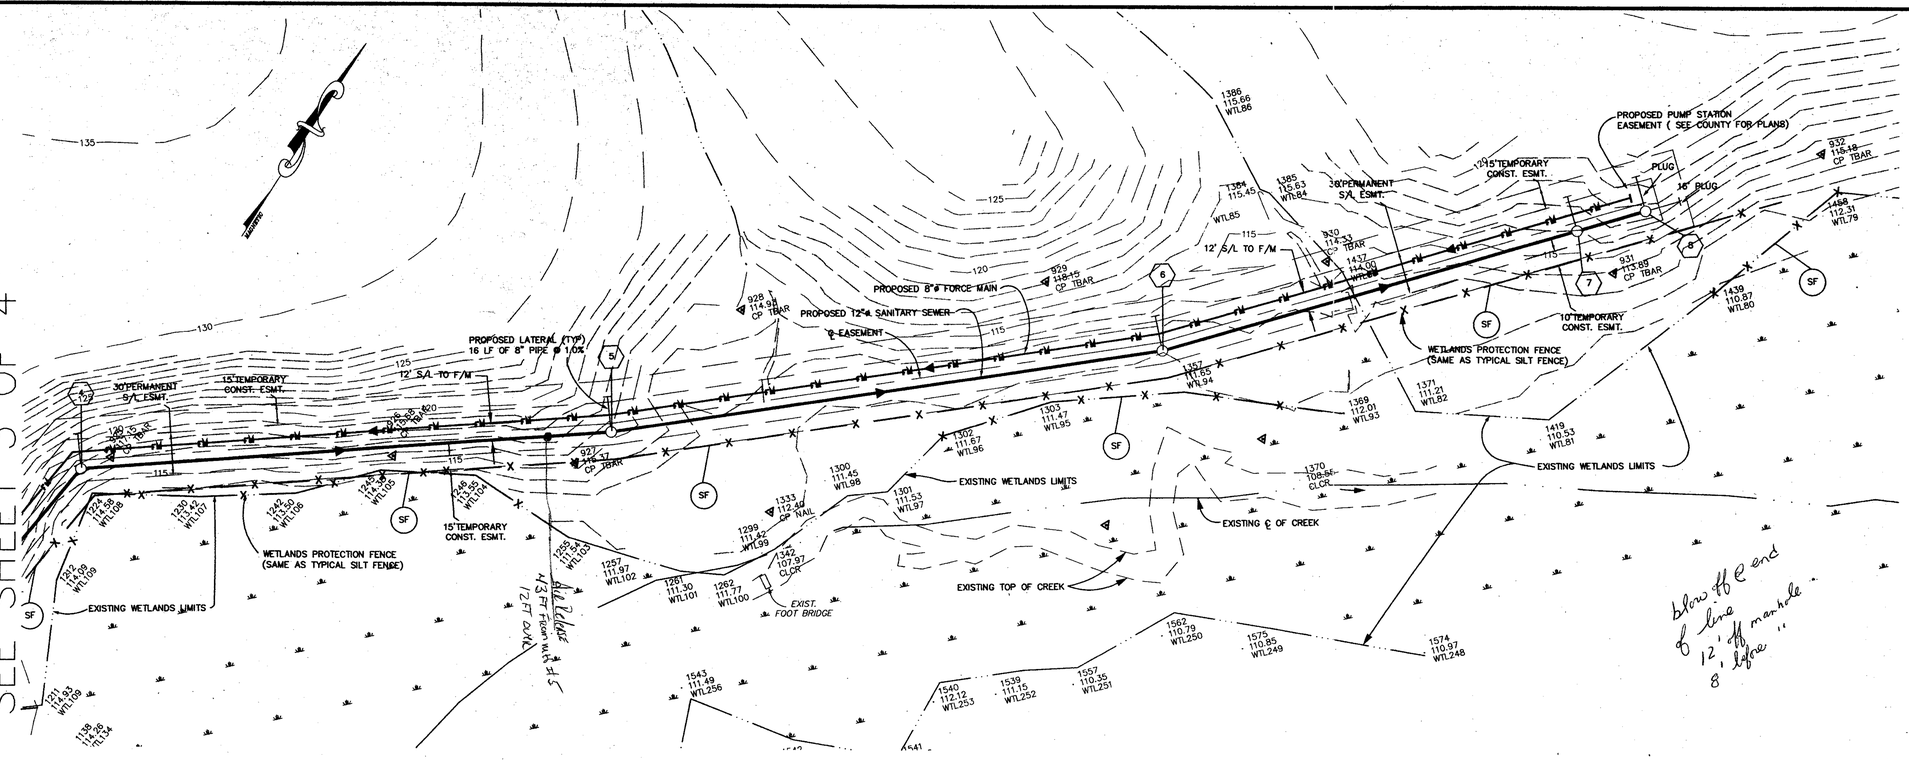

SEWER LINE – PLAN

GRAPHIC SCALE

50 0 25 50 100 200

(IN FEET)
1 inch = 50 ft.

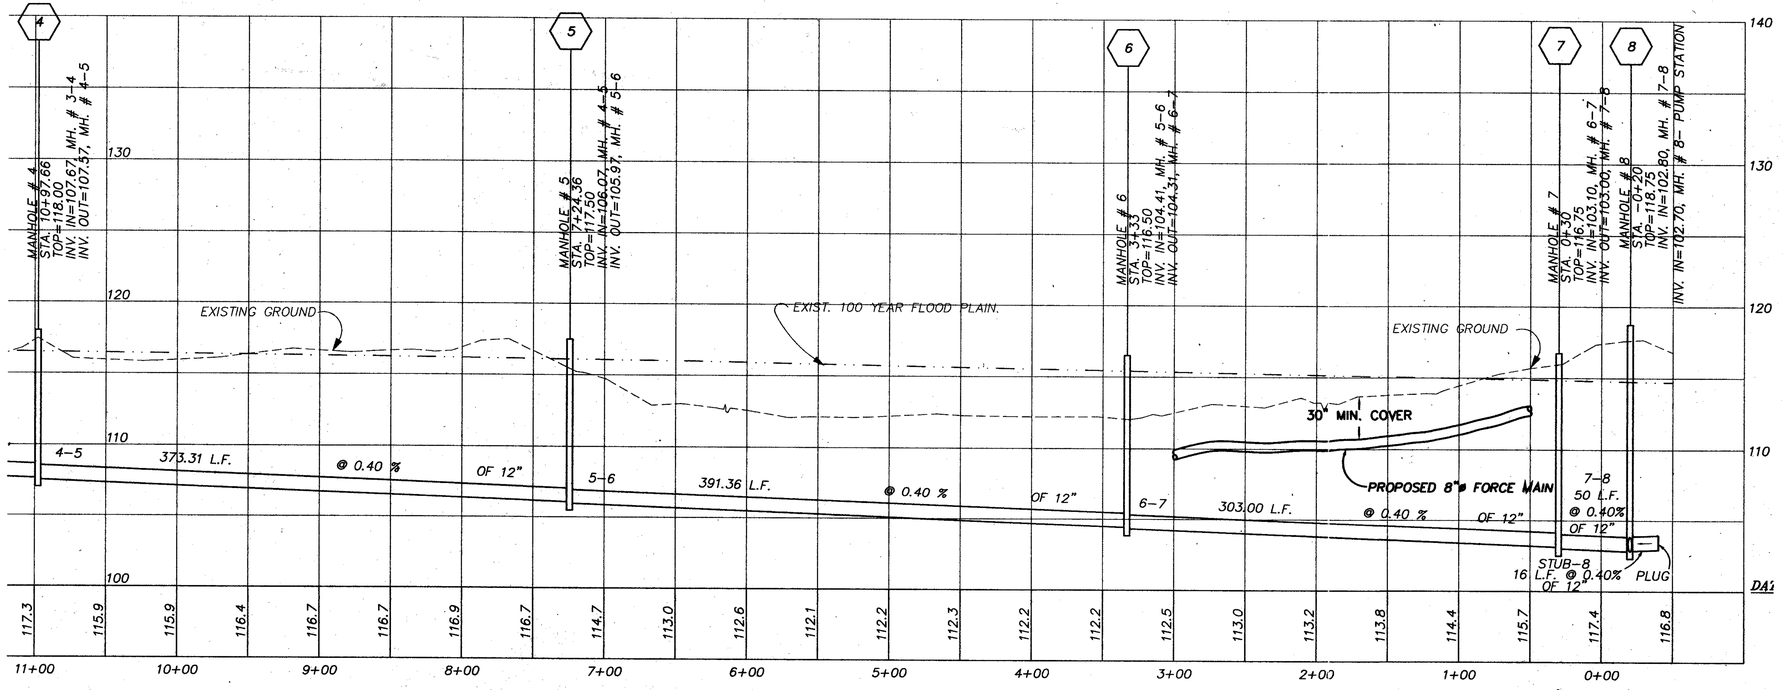

SEWER LINE – PROFILE

FINAL

THIS DRAWING PREPARED AT THE PRINCE GEORGE OFFICE

COMMONWEALTH OF VIRGINIA
DERRICK A. JOHNSON
No. 24761
PROFESSIONAL ENGINEER
4-21-98

CORPORATE HEADQUARTERS: HENRICO OFFICE 8603 STAPLES MILL ROAD RICHMOND, VIRGINIA 23228 TELEPHONE: (804) 784-7630 FAX: (804) 784-7639
PRINCE GEORGE OFFICE 711 N. COURTHOUSE ROAD PRINCE GEORGE, VIRGINIA 23875 TELEPHONE: (804) 733-3500
HANOVER OFFICE 4411 CROSSRIDGE BLVD. MECHANICSVILLE TURNPIKE MECHANICSVILLE, VIRGINIA 23111-4631 TELEPHONE: (804) 559-5500 FAX: (804) 559-5522
8501 MECHANICSVILLE TURNPIKE MECHANICSVILLE, VIRGINIA 23111-4631 TELEPHONE: (804) 746-9370 FAX: (804) 751-0798

DATE	REVISION DESCRIPTION
4-21-98	COUNTY REVISIONS
4-10-98	COUNTY

DATE	3-6-98
DRAWN BY	V.L.M
DESIGNED BY	V.L.M.
CHECKED BY	D.A.J.
SCALE	AS SHOWN

TIMMONS — Founded 1953

ENGINEERS * SURVEYORS * LANDSCAPE ARCHITECTS * ENVIRONMENTAL SCIENTISTS * GEOGRAPHIC INFORMATION SYSTEMS CONSULTANTS * CONSTRUCTION MANAGERS

SOUTHPOINT SANITARY SEWER LINE EXTENSION

RIVES DISTRICT • PRINCE GEORGE COUNTY • VIRGINIA

PLAN AND PROFILE

JOB NO. 17658

SHEET NO. 4 OF 4

These plans and associated documents are the exclusive property of TIMMONS and may not be reproduced in whole or in part and shall not be used for any purpose whatsoever, inclusive, but not limited to construction, bidding, and/or construction staking without the express written consent of TIMMONS.