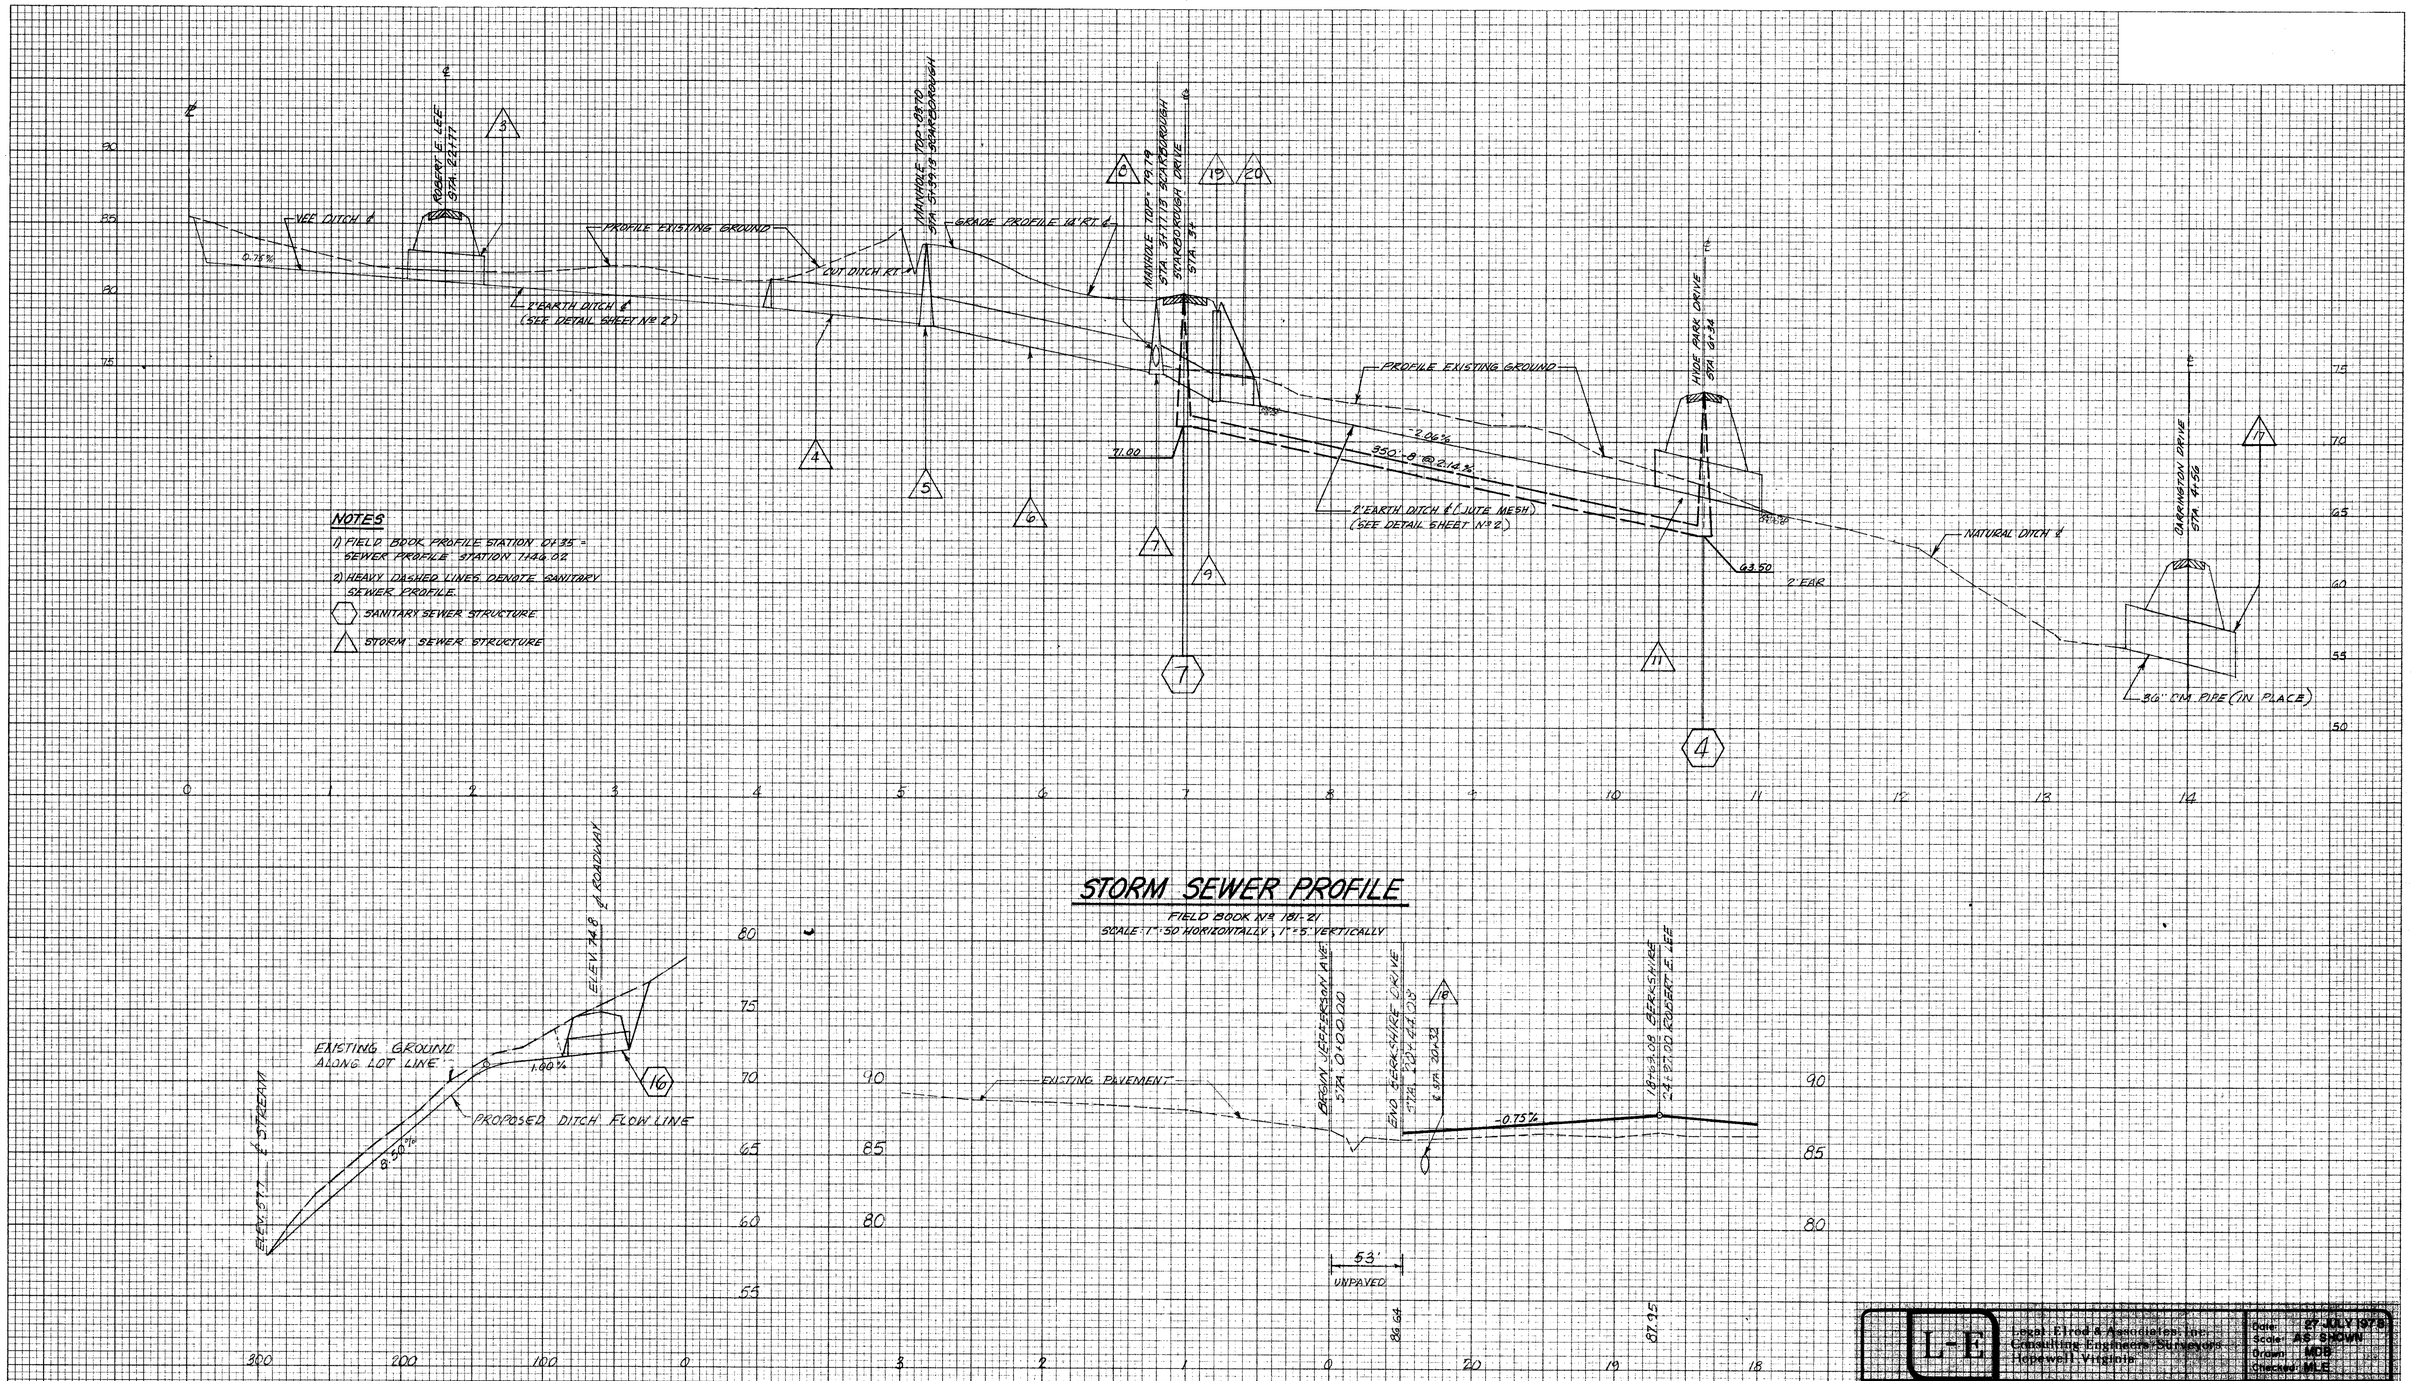

OUTLET DITCH

LEFT OF CHAMBERLAIN CT.

SCALE: 1" = 50' HORIZONTALLY, 1" = 5' VERTICALLY
GROUND LINE FROM CONTOURS

STORM SEWER PROFILE

FIELD BOOK Nº 181-21

SCALE: 1" = 50' HORIZONTALLY, 1" = 5' VERTICALLY

PROPOSED TIE BETWEEN JEFFERSON AVE. AND BERKSHIRE DR.

SCALE: 1" = 50' HORIZONTALLY, 1" = 5' VERTICALLY
F.B. 173-71, F.B. 177-17

L-E Lewis, Elred & Associates Inc. Consulting Engineers Surveyors Hopewell, Virginia	Date: 27 JULY 1978 Scale: AS SHOWN Drawn: MDB Checked: MLE Revisions
STRATFORD WOODS SECTION 5 PRINCE GEORGE COUNTY, VIRGINIA	Job No. 7708-02
MISCELLANEOUS PROFILES	Sheet 8 of 18

FINAL SURVEY — NOTE BOOK NO. ___ — SURVEYED ___ PLOTTED ___ TRACED ___ AREAS ___ AREAS CHECKED ___ — BY ___ DATE ___

ORIGINAL SURVEY — NOTE BOOK NO. ___ — SURVEYED ___ PLOTTED ___ TRACED ___ AREAS ___ AREAS CHECKED ___ — BY ___ DATE ___

HIGHWAY FEDERAL AID SHEET
PLATE 3-FULL CROSS SECTION-FULL LINE
TELEDYNE
PRINTED IN U.S.A.