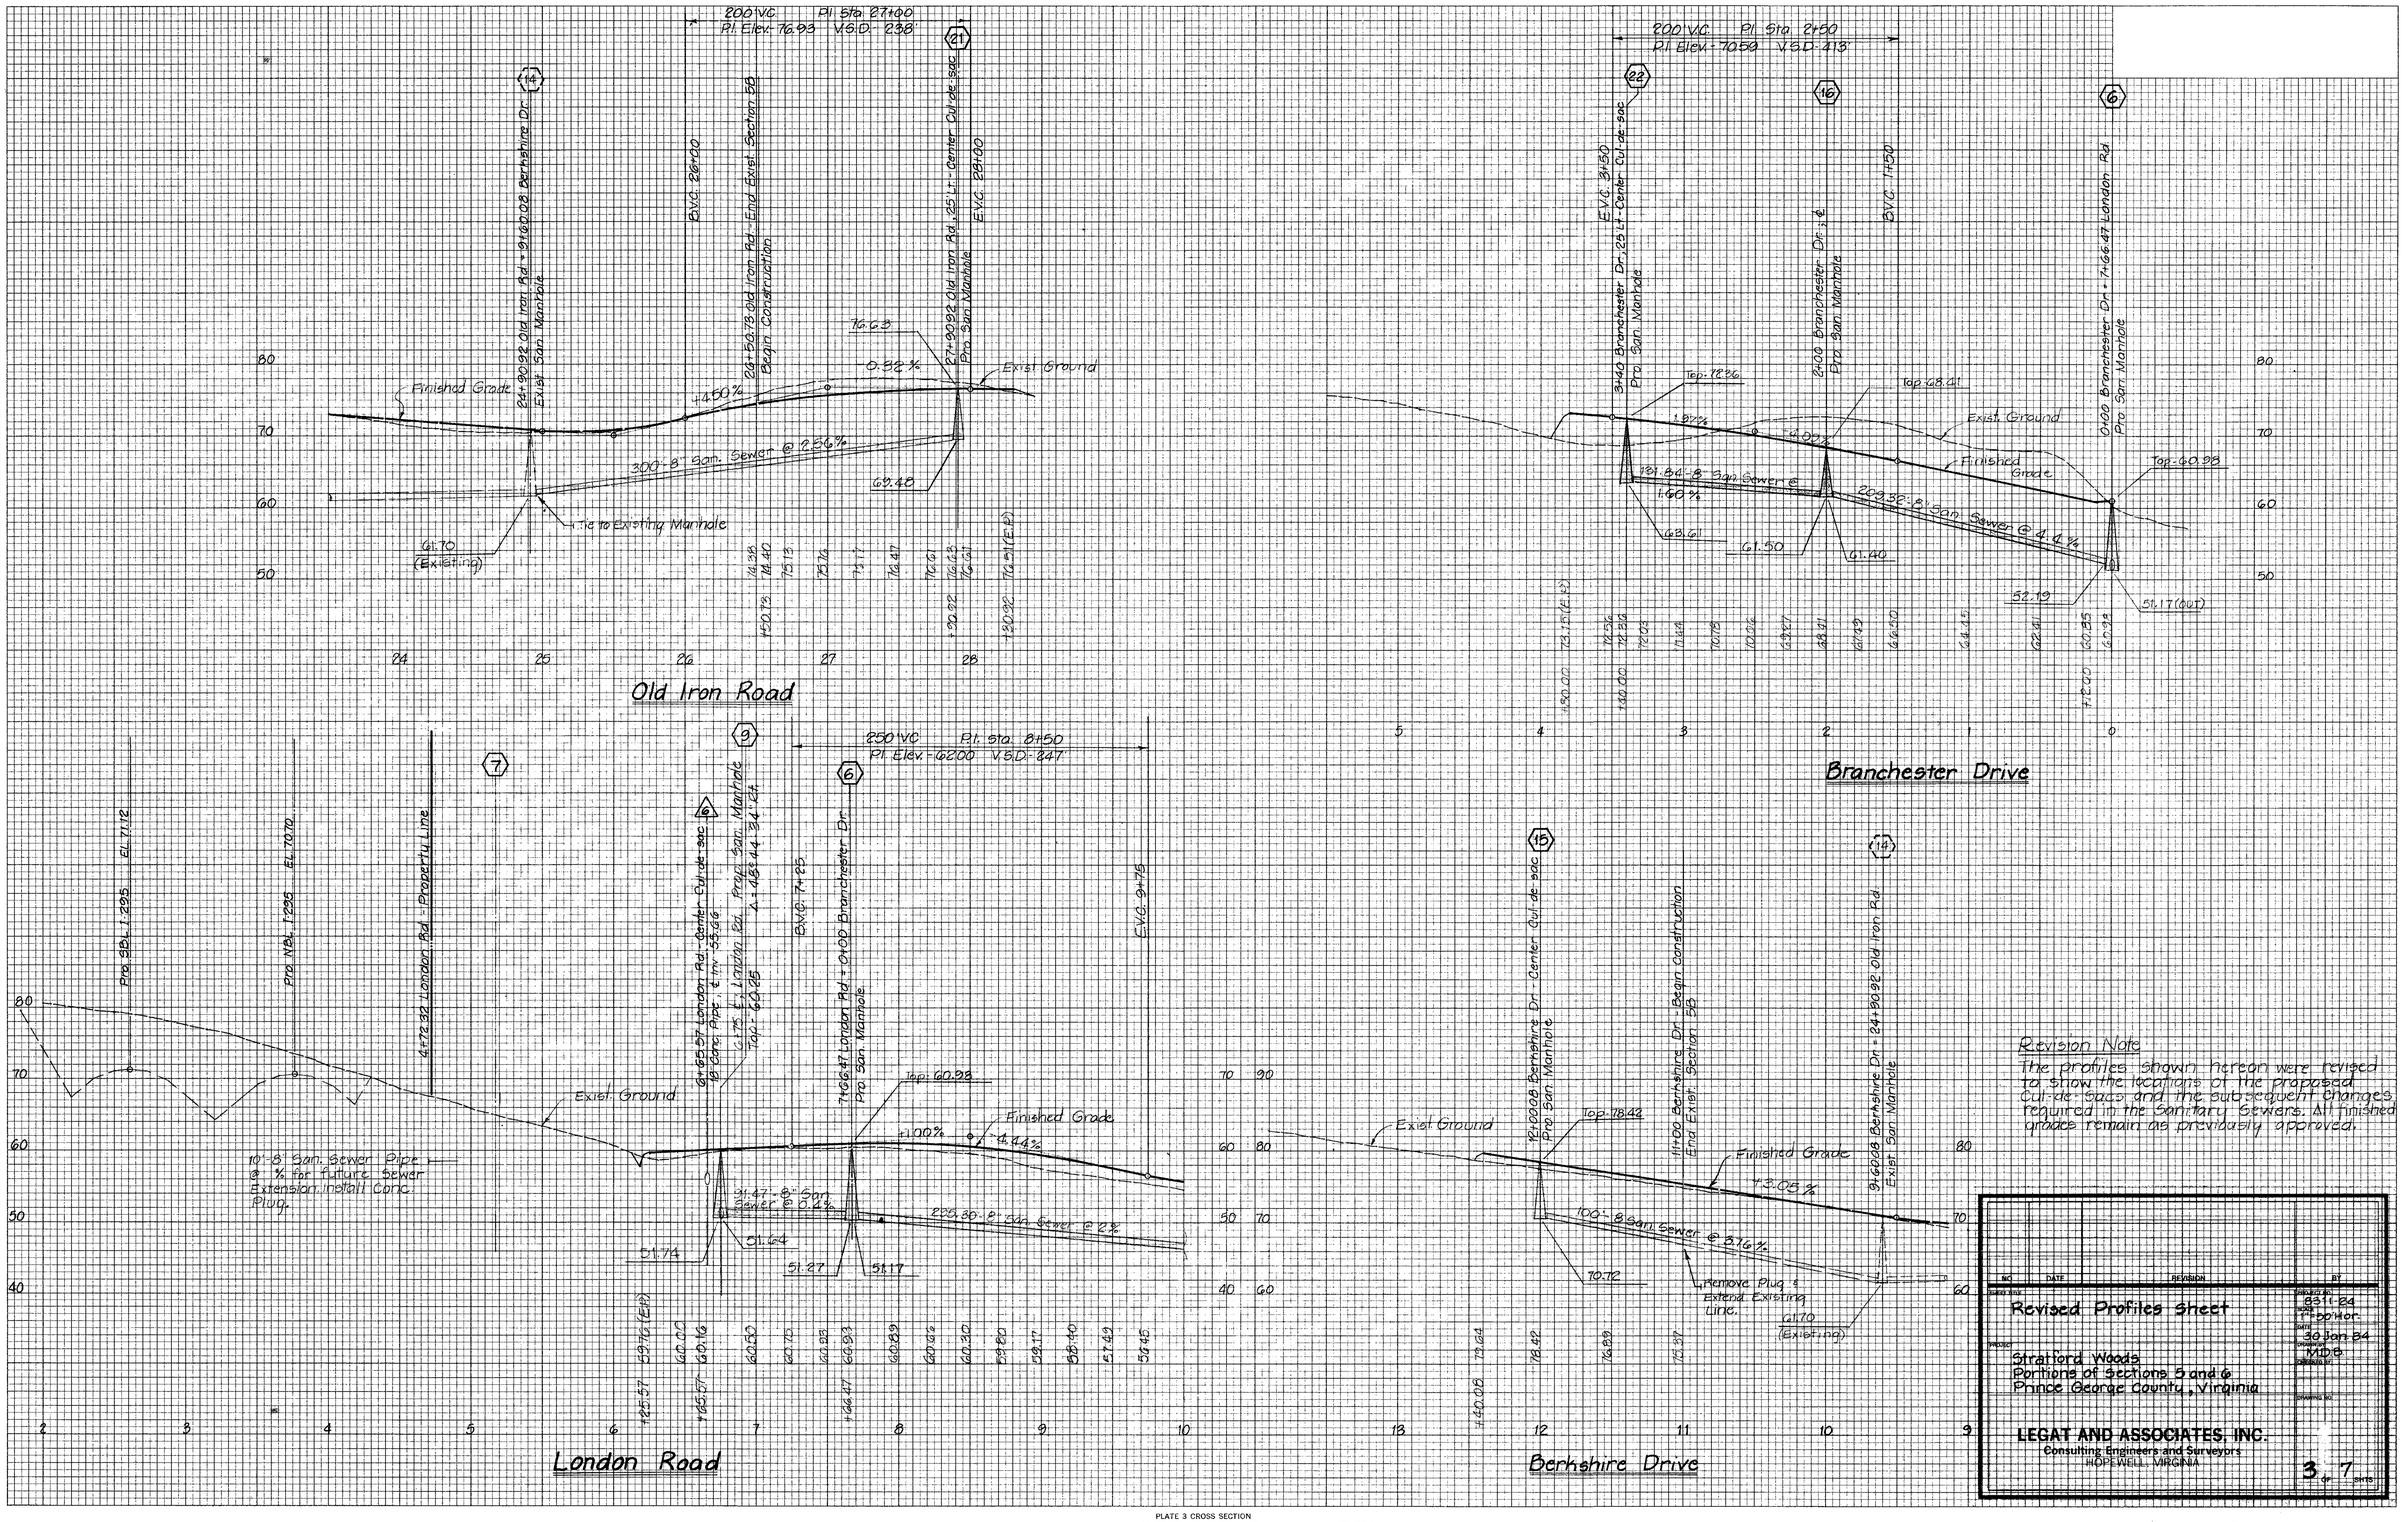

Revision Note

The profiles shown hereon were revised to show the locations of the proposed Cul-de-sacs and the subsequent changes required in the Sanitary Sewers. All finished grades remain as previously approved.

NO.	DATE	REVISION	BY

PROJECT: Revised Profiles Sheet

PROJECT: Stratford Woods
Portions of Sections 5 and 6
Prince George County, Virginia

LEGAT AND ASSOCIATES, INC.
Consulting Engineers and Surveyors
HOPEWELL, VIRGINIA

PROJECT NO. 8311-24
SCALE 1"=50'-0"
DATE 30 Jan 84
DRAWN BY MDB
DRAWING NO.
3 of 7 SHTS.

FINAL SURVEY		BY	DATE
NOTE BOOK	SURVEYED		
	PLOTTED		
	TEMPLATE		
	AREAS		
NO.	AREAS CHECKED		

ORIGINAL SURVEY		BY	DATE
NOTE BOOK	SURVEYED		
	PLOTTED		
	TEMPLATE		
	AREAS		
NO.	AREAS CHECKED		

PLATE 3 CROSS SECTION
CLEARPRINT PAPER CO., S.F. CAL. NO. 1000R-3

Office of County Planner
Prince George County, Va.
RECEIVED
MAR 12 1984